



Legend:

General Arrangement Plan to be read in conjunction with Hunters Fire Strategy drawing and NBS specification. Where fire rated, contractor to allow for all appropriate fire stopping of services with Hilti or equivalent products by a 3rd party accredited installer.

All partition walls to be taken to underside of the soffit. To be installed in line with manufacturers guidance and recommendations

All boarding to be installed with joints staggered.

	Red line boundary		Block paving 300 x 150 x 100mm, textured granite. Mid-grey colour
	Existing planting to be retained and protected during construction		Proposed maintenance path Grasscrete
	Proposed Mid and low height shrub planting		Concrete Flag paving 400 x 400 x 50mm, textured granite flags, silver colour.
	Clipped yew hedges		Tactile Flag paving 400 x 400 x 50mm, concrete. Buff coloured.
	Existing grass retained or reinstated		Asphalt
	Existing trees to be removed		Concrete block edging 200 x 100 x 100mm, textured granite, one colour. Graphite colour.
	Existing trees to be retained and protected in line with BS5837 (2012)		Gravel Path -For facade maintenance
	Proposed trees		Concrete pin kerb 915 x 150 x 50mm

Balustrade with Handrail
Metal railing installed along the access path, including ramp and stair areas.
Powder-coated finish (PPC) in RAL 1019.

P02	03.11.25	VMG	For Planning
P01	08.09.25	MP	Planning
Revised	Date	Revised by	

Revision History


hunters

Space One Beadon Road
London W8 0EA
T 020 8237 8200
mail@hunters.co.uk
www.hunters.co.uk

Queen Victoria Hospital - CDC

Hollye Road
East Grinstead, West Sussex
RH19 3DZ

L0LandscapeGeneralArrangement

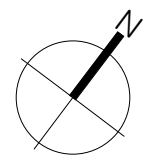


status code: **S3**
reason for issue: **For Planning**

client project number:	hunters project number:	scale:	drawn by:	checked by:
1442	M10750	As @ A1 indicated	LRP	VMG

drawing title:

1442- HUN- XX- 00- DR- A- 05-0005

revision:	date:	revised by:
P02	03.11.25	VMG
For Planning		

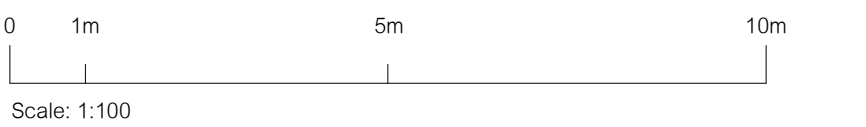

All drawings are to be printed in colour.

model ref: C:\Rw\LocalM10750-HUN-ZZ-XX-MD-A-000001-QVH_CDC_L_Rojae-Paipila.rvt

Use figured dimensions only. All levels and dimensions to be checked on site. This drawing is to be read in conjunction with all other relevant drawings and specifications. Hunters is a trading name of Hunter & Partners Limited. © Hunter & Partners Limited. All rights reserved.

01 L0LandscapeGeneralArrangement
1 : 150