
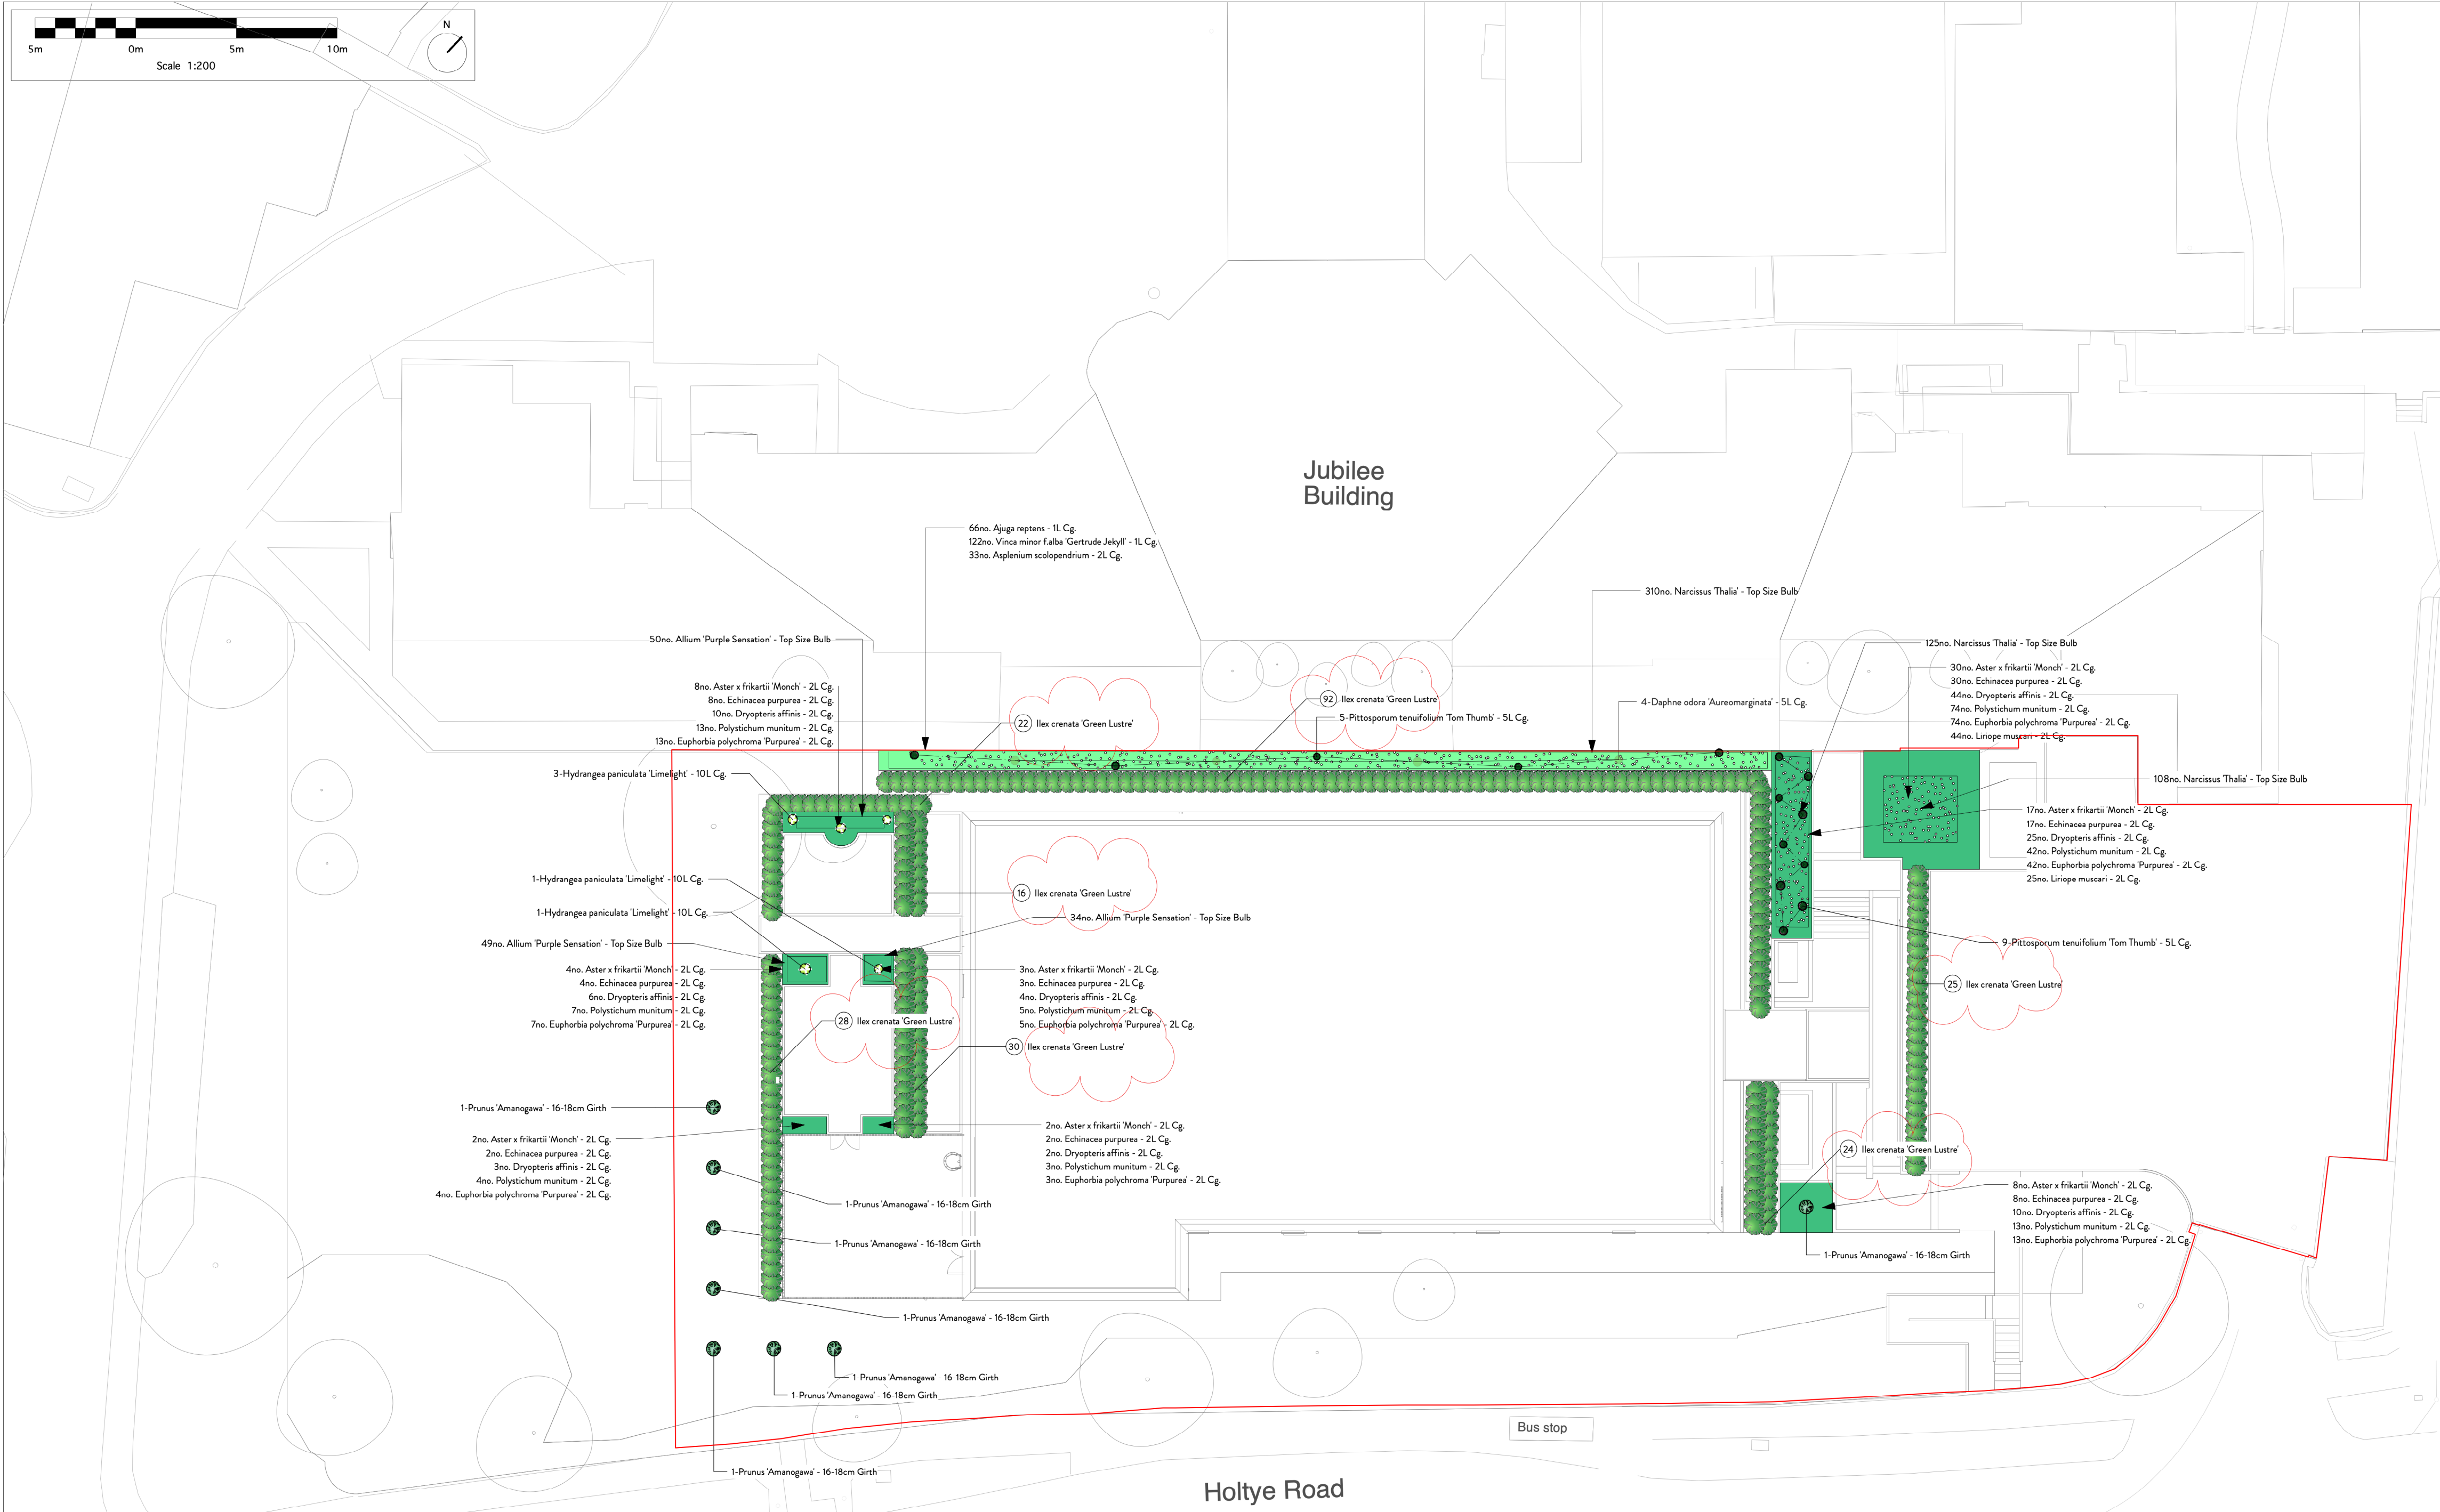


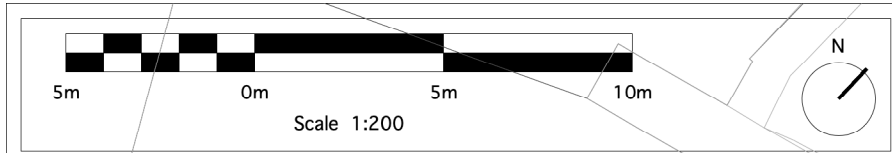

- NOTES**
1. All dimensions in millimetres unless otherwise shown.
 2. All levels in metres above Ordnance Datum (mAOD) unless otherwise reported to Employer before pricing / work starts.
 3. All dimensions to be checked on site and any discrepancies reported to Employer before pricing / work starts.
 4. Any ambiguities or discrepancies within this drawing and any other information given elsewhere must be reported to Camlins and the Employer for clarification before pricing work proceeds.
 5. All drawings to be read in conjunction with other Camlins drawings and specification information as appropriate.
 6. Refer to relevant Engineer's and Architect's information as appropriate for confirmation of all engineering and architectural details.
 7. All works to be carried out in accordance with the latest British Standards and appropriate codes of practice as a minimum.

KEY

Site Boundary

Planting Schedule

Category	Latin Name	Minimum Size Range of Container	Quantity
Bulbs	Allium 'Purple Sensation'	Top Size Bulb	133
Bulbs	Narcissus 'Thalia'	Top Size Bulb	543
Ferns	Asplenium scolopendrium	2L Cg.	33
Ferns	Dryopteris affinis	2L Cg.	104
Ferns	Polystichum munitum	2L Cg.	161
Perennials	Ajuga reptans	1L Cg.	66
Perennials	Aster x frikartii 'Monch'	2L Cg.	74
Perennials	Echinacea purpurea	2L Cg.	74
Perennials	Euphorbia polychroma 'Purpurea'	2L Cg.	161
Perennials	Liriope muscari	2L Cg.	69
Perennials	Vinca minor f.alba 'Gertrude Jekyll'	1L Cg.	122
Shrubs	Daphne odora 'Aureomarginata'	5L Cg.	4
Shrubs	Hydrangea paniculata 'Limelight'	10L Cg.	5
Shrubs	Ilex crenata 'Green Lustre'	10L cg or BR. To form 600mm high hedge form	237
Shrubs	Pittosporum tenuifolium 'Tom Thumb'	5L Cg.	14
Trees	Prunus 'Amanogawa'	16-18cm Girth	8

C02 2025-10-27 Yew hedge modified to Ilex crenata, reduced to 600mm high
C01 2025-09-19 First Issue
Rev. Date Description
MSS AN
HS MSS
Revised by Checked by
New Zealand House, Abbey Foregate,
Shrewsbury, Shropshire, SY2 6RD
01743 260 778
www.camlins.com

Camlins

Queen Victoria Hospital
Logan Construction

GA - Soft Landscape Plan

Status

Stage 4

Drawn by

HS

Checked by

MSS

Drawing Number

1442-CAM-XX-00-DR-L-0001

Revision

C02

Scale

1:200@A1

Date

19.09.2025