





EXISTING FRONT (SOUTH) ELEVATION

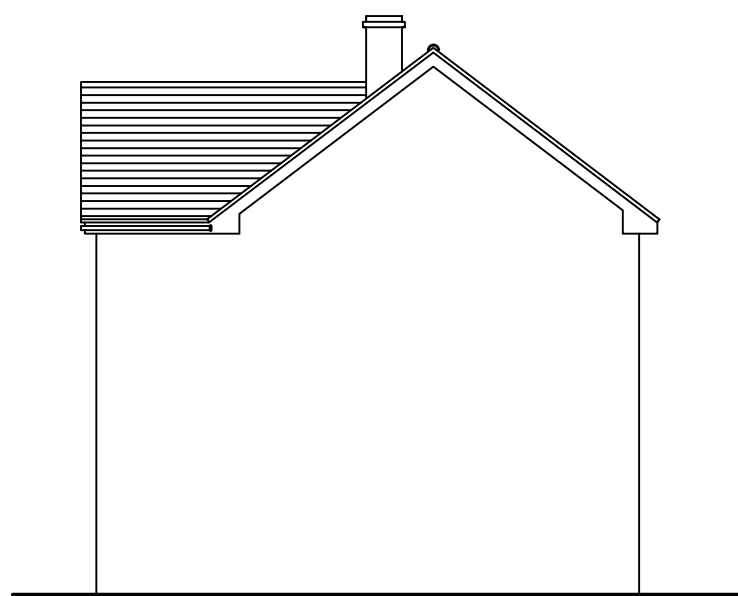


EXISTING SIDE (EAST) ELEVATION

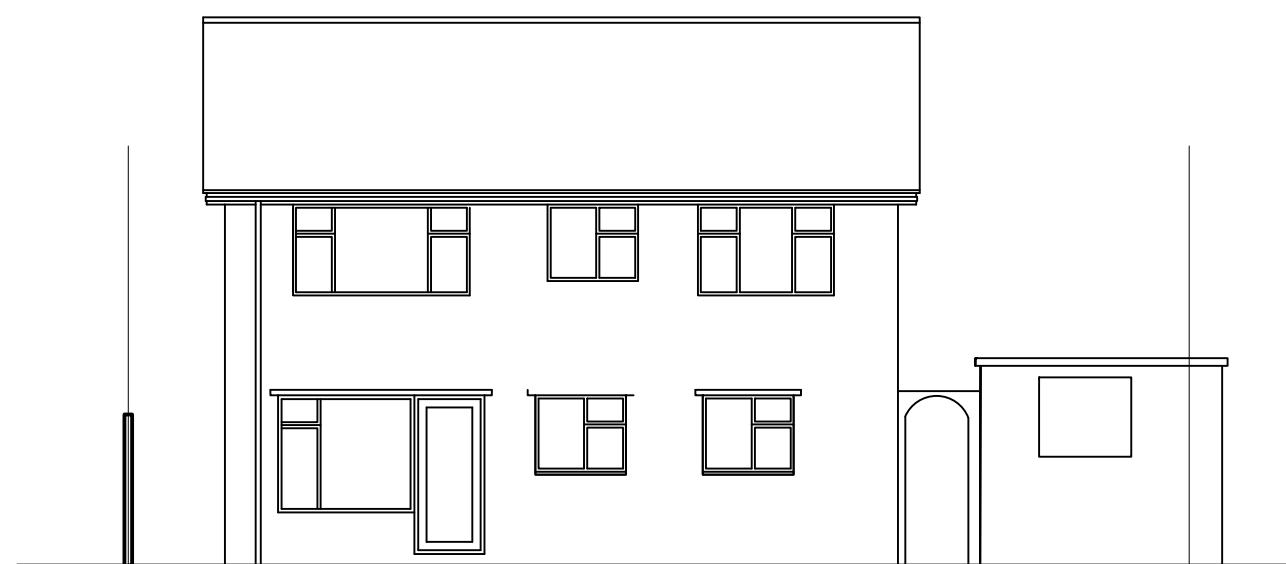


EXISTING REAR (NORTH) ELEVATION



EXISTING SIDE (WEST) ELEVATION

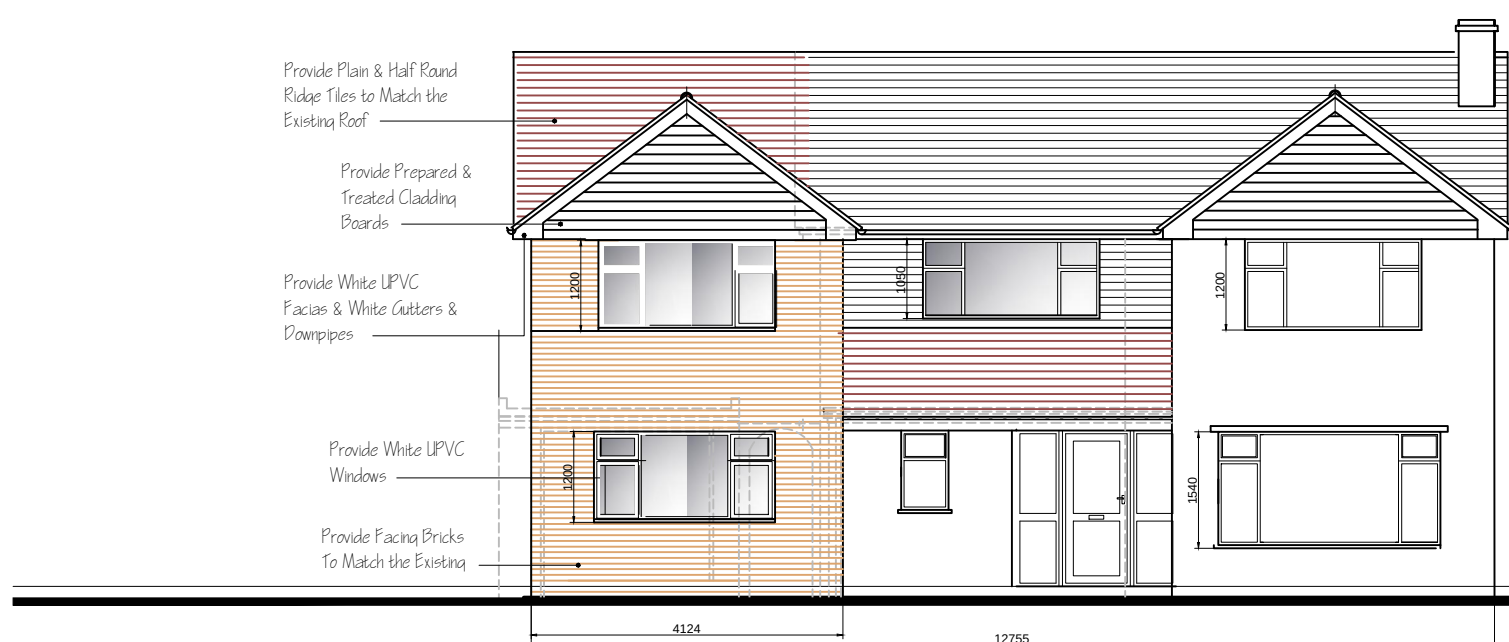


PROPOSED FRONT (SOUTH) ELEVATION

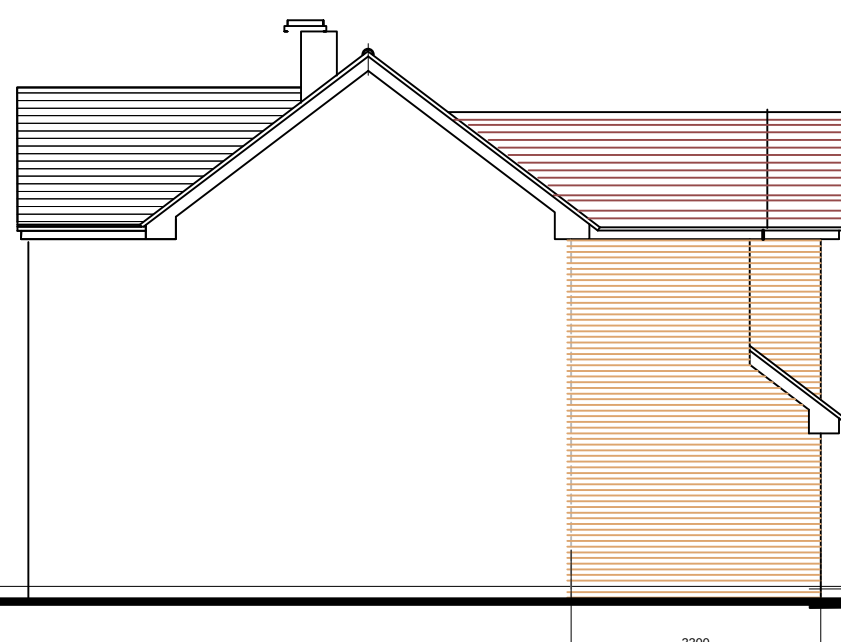


PROPOSED SIDE (EAST) ELEVATION




PROPOSED REAR (NORTH) ELEVATION

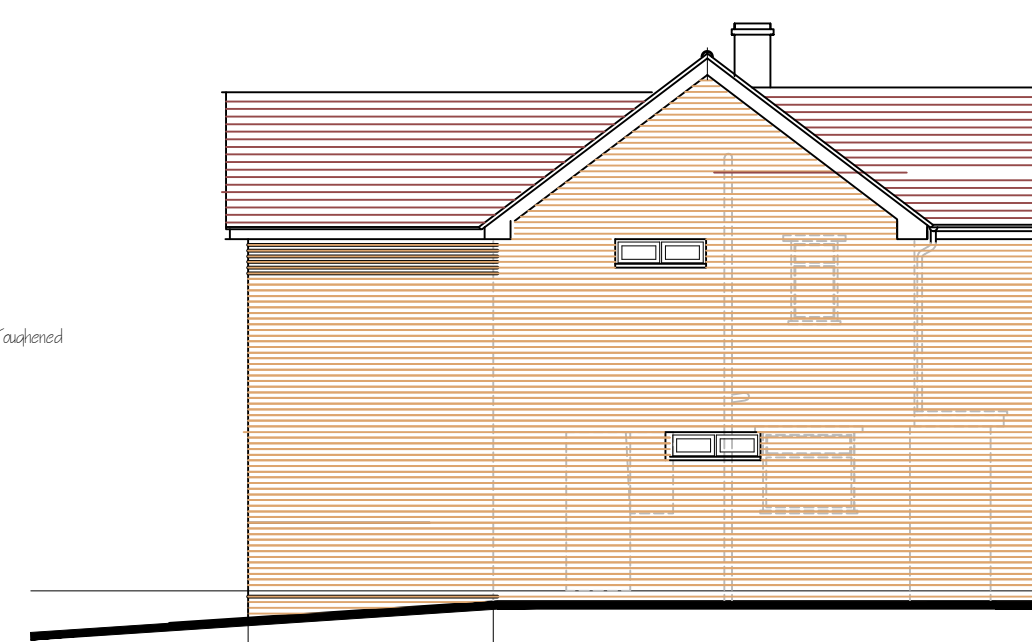


PROPOSED SIDE (WEST) ELEVATION

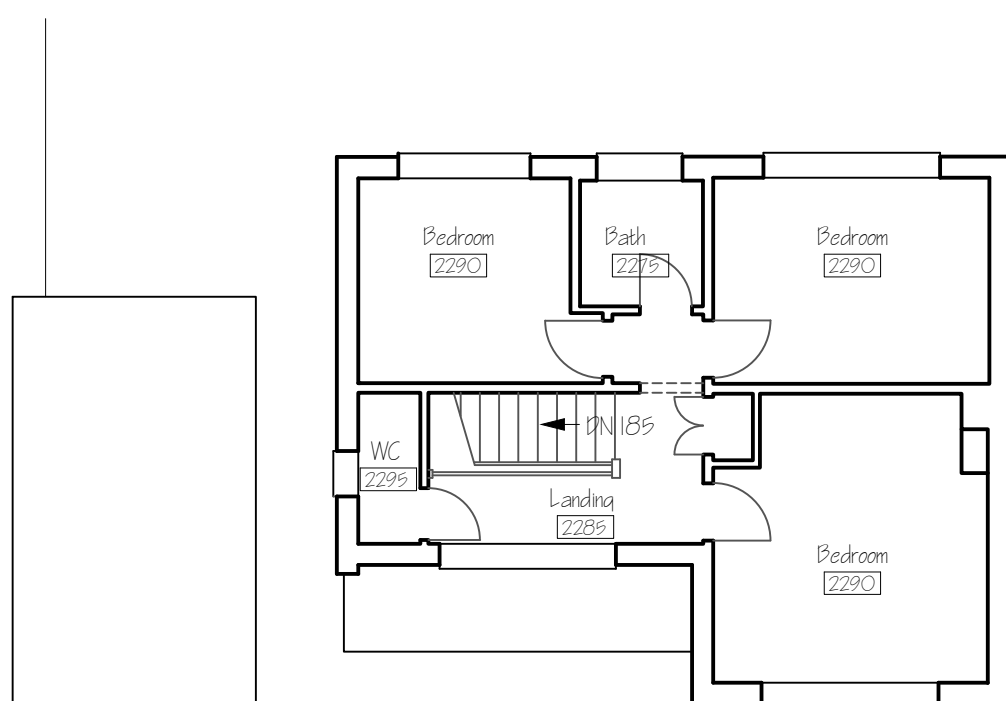


EXISTING FIRST FLOOR LAYOUT

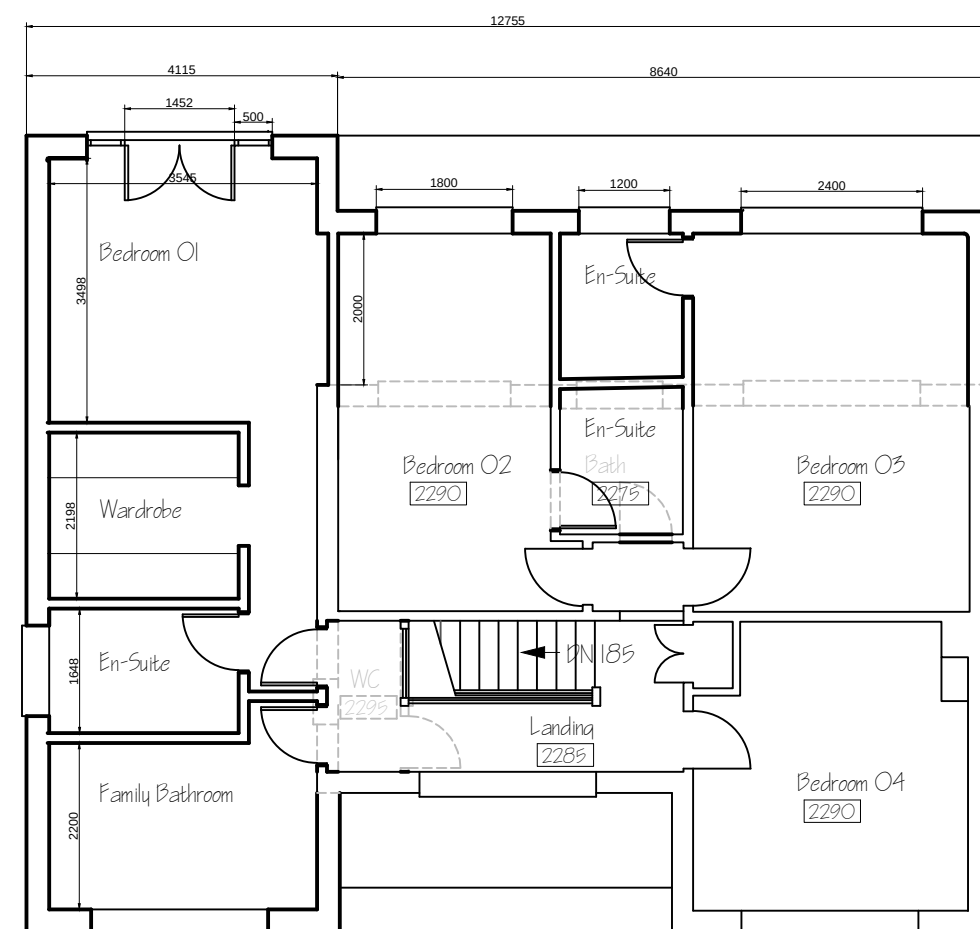

PROPOSED FIRST FLOOR LAYOUT

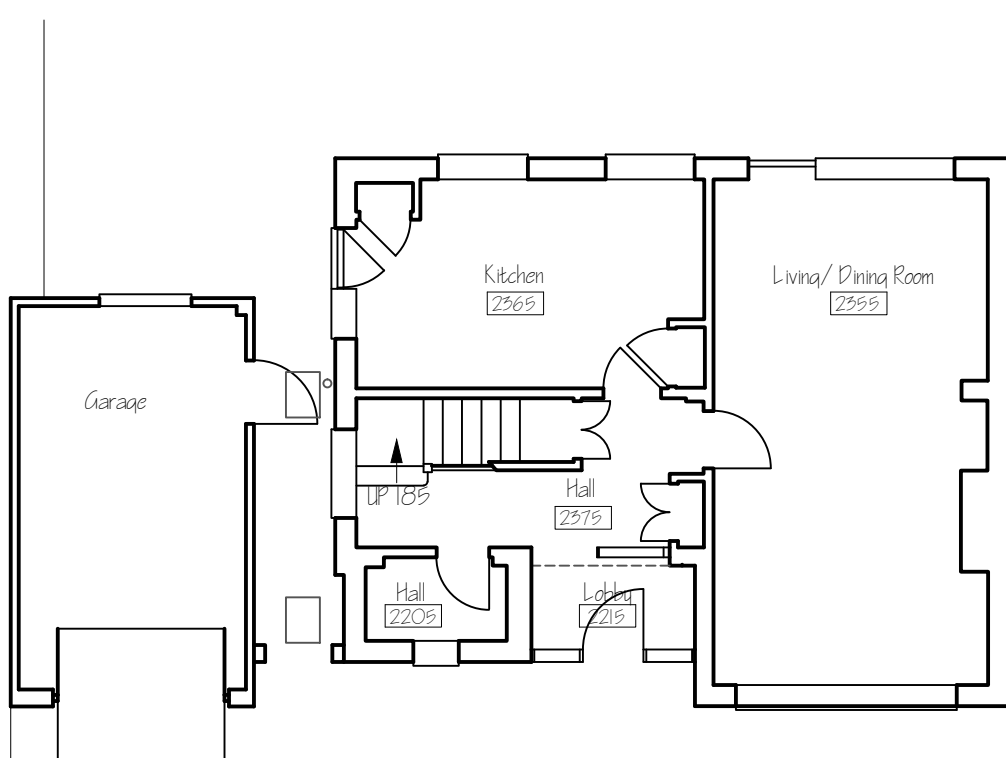

EXISTING GROUND FLOOR LAYOUT

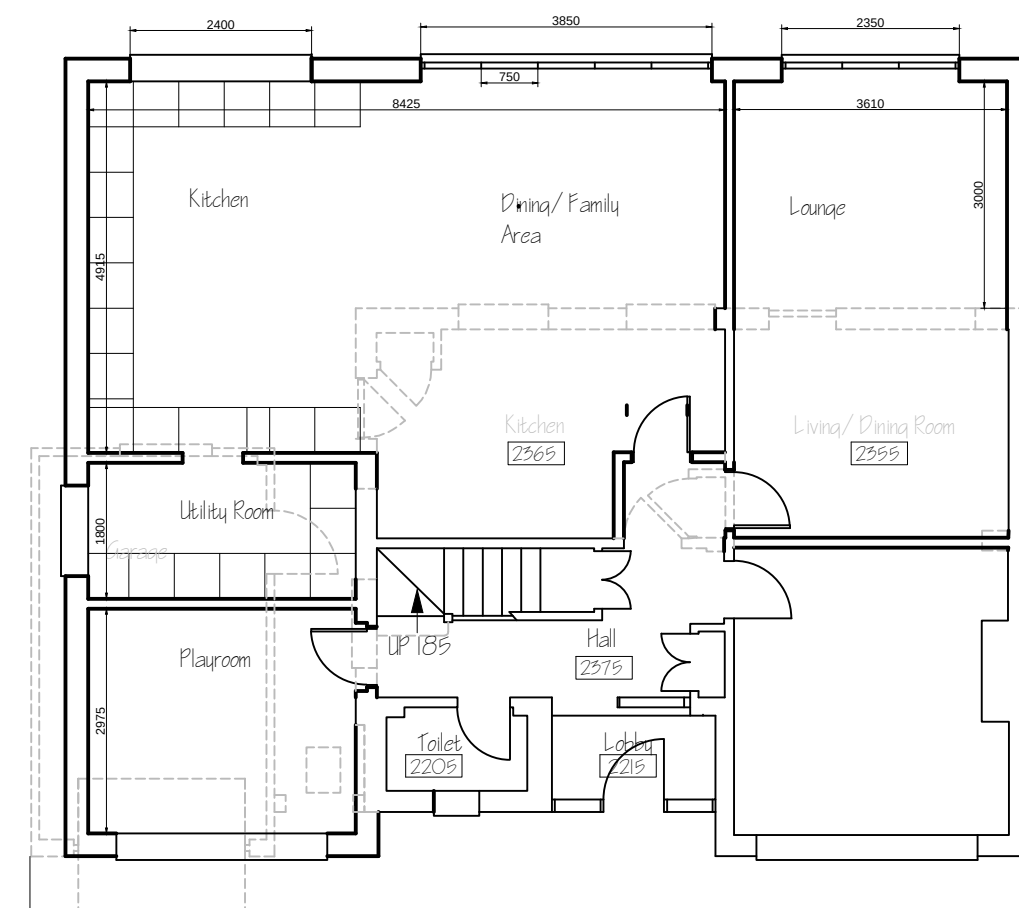

PROPOSED GROUND FLOOR LAYOUT

AMENDMENT 'A' - January 2025
ADD: Amendments As Required By Planning Officer - GRM

Project
PROPOSED EXTENSION & ALTERATIONS
12 CHURCHILL WAY
BURGESS HILL
WEST SUSSEX
RH15 0ES

Drawing
EXISTING & PROPOSED ELEVATIONS & FLOOR LAYOUTS

Architects & Planning Consultants
Clock Tower House, Lewes Road
Lindfield, West Sussex. RH16 2LH
Telephone 01444 - 484711

Client
MR & MRS R CONNAUGHTON

Drawing no.	date	scale	drawn
2124.POI	November 24	1:100	GRM
	revisions	A	

©THE CONTRACTOR SHOULD CHECK ALL DIMENSIONS ON SITE.
NO DIMENSIONS TO BE SCALED FROM DRAWINGS.
IT IS THE CONTRACTORS RESPONSIBILITY TO ENSURE COMPLIANCE
WITH BUILDING REGULATIONS.