



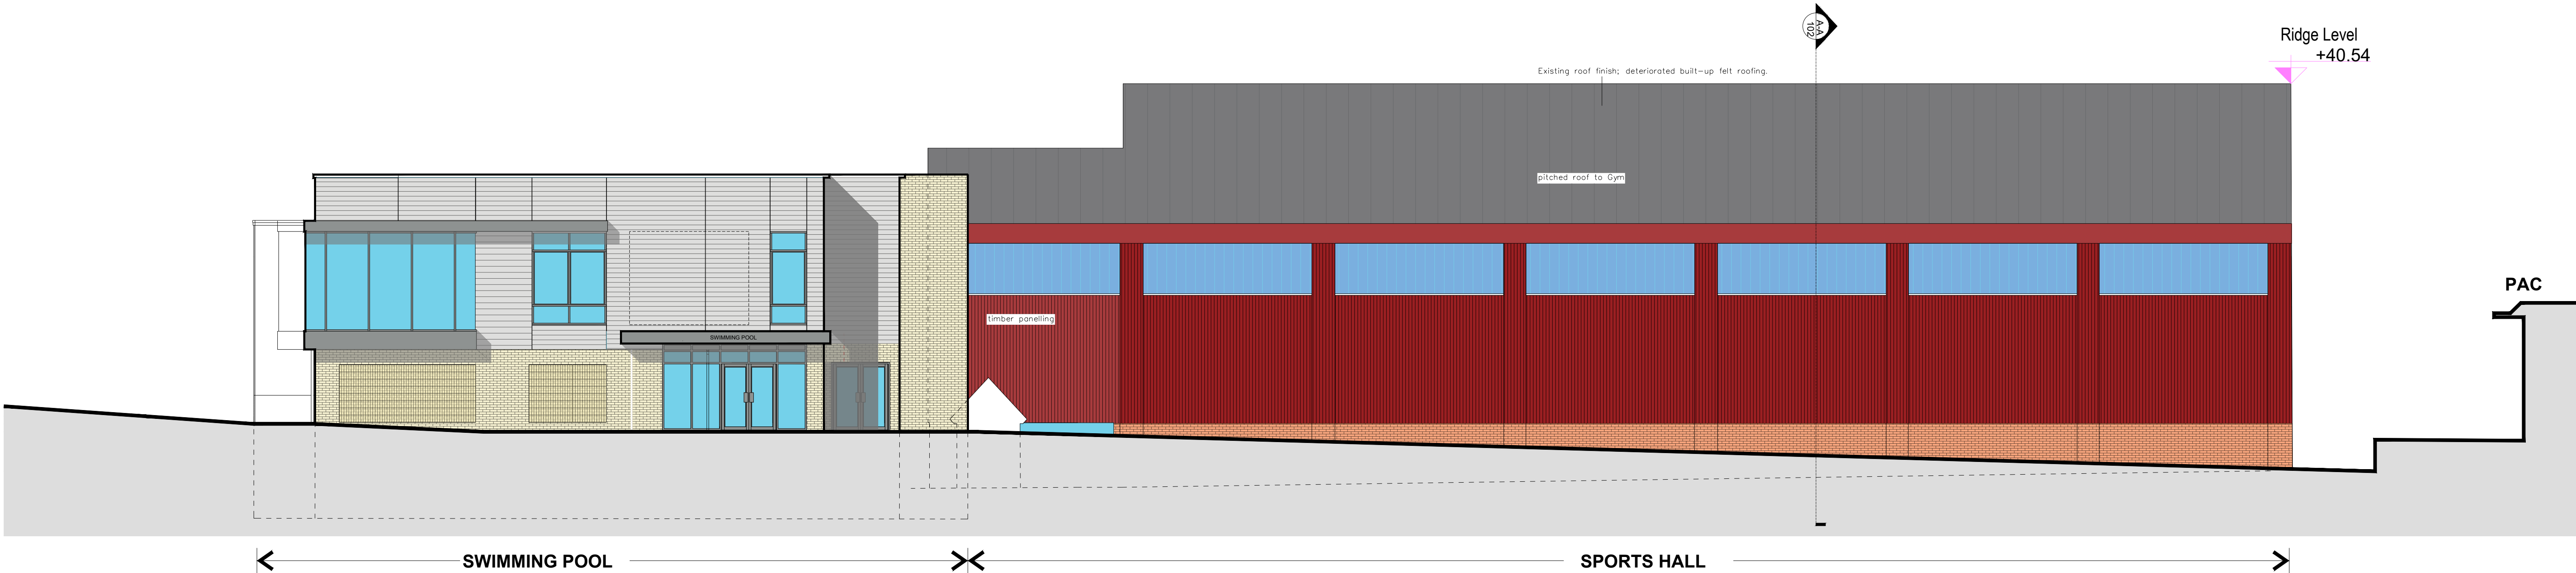

CONTEXTUAL ELEVATION NORTHERN - EXISTING
Scale 1:100

DATUM 20.00M

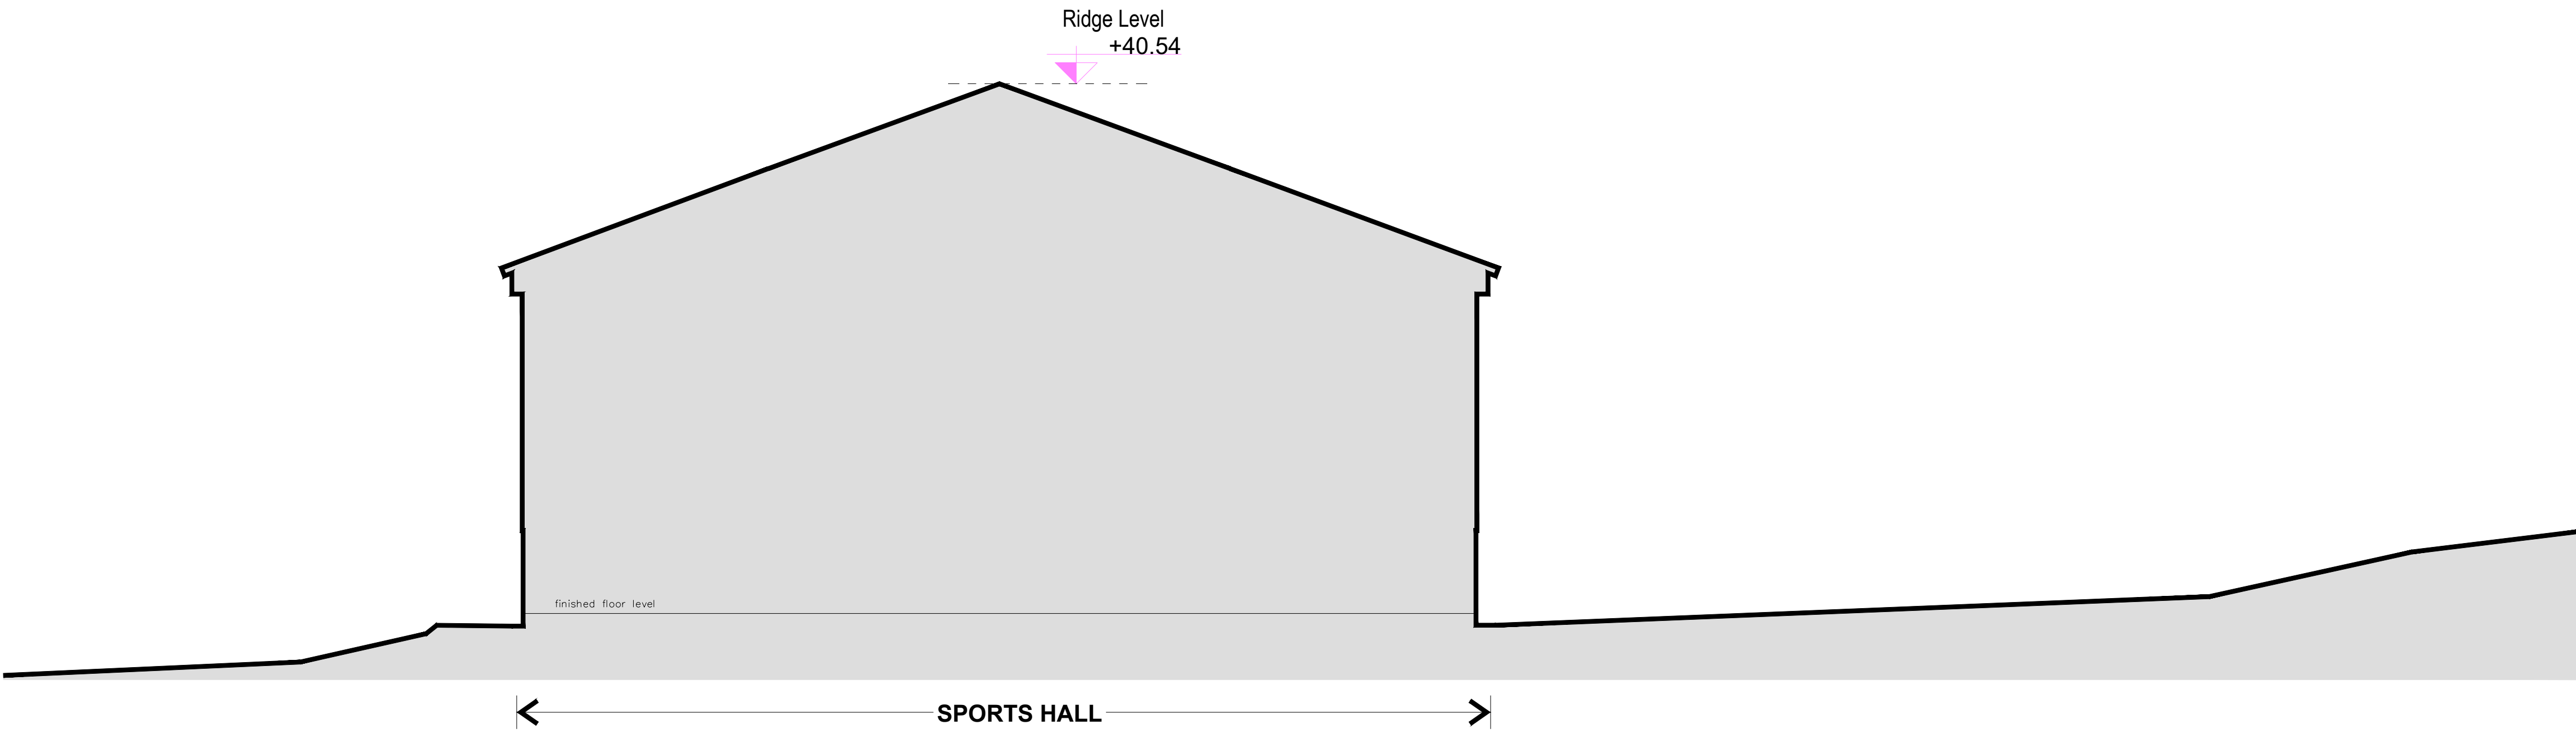

SECTION A-A - EXISTING
Scale 1:100

DATUM 20.00M

Rev	DATE	NAME	NOTES

Notes:
Do not scale this drawing.
All levels and dimensions are to be checked on site.
This drawing is to be read in conjunction with all relevant consultants drawings and specifications, together with safety plan requirements.
Copyright: This drawing must not be copied, amended nor reproduced without the prior written agreement.



BUILDING SOLUTIONS CONSULTANTS LTD.
23 Titan road, Hove, BN3 5QR. Tel: 07834611763

PROJECT Sports Hall Roof Refurbishment, Hurstpierpoint College			
DRAWING Context Elevation (Northern) and Section - Existing			
STAGE Planning		JOB NO. : 730	
DATE 18/03/2026		DRAWN : DB	
DWG NO. : AL-102	SCALE : 1:200 @A3	REVISION : -	
Do not scale: use figured dimensions only: check dimensions on site: verify BSC of any discrepancies copyright BSC Ltd			