



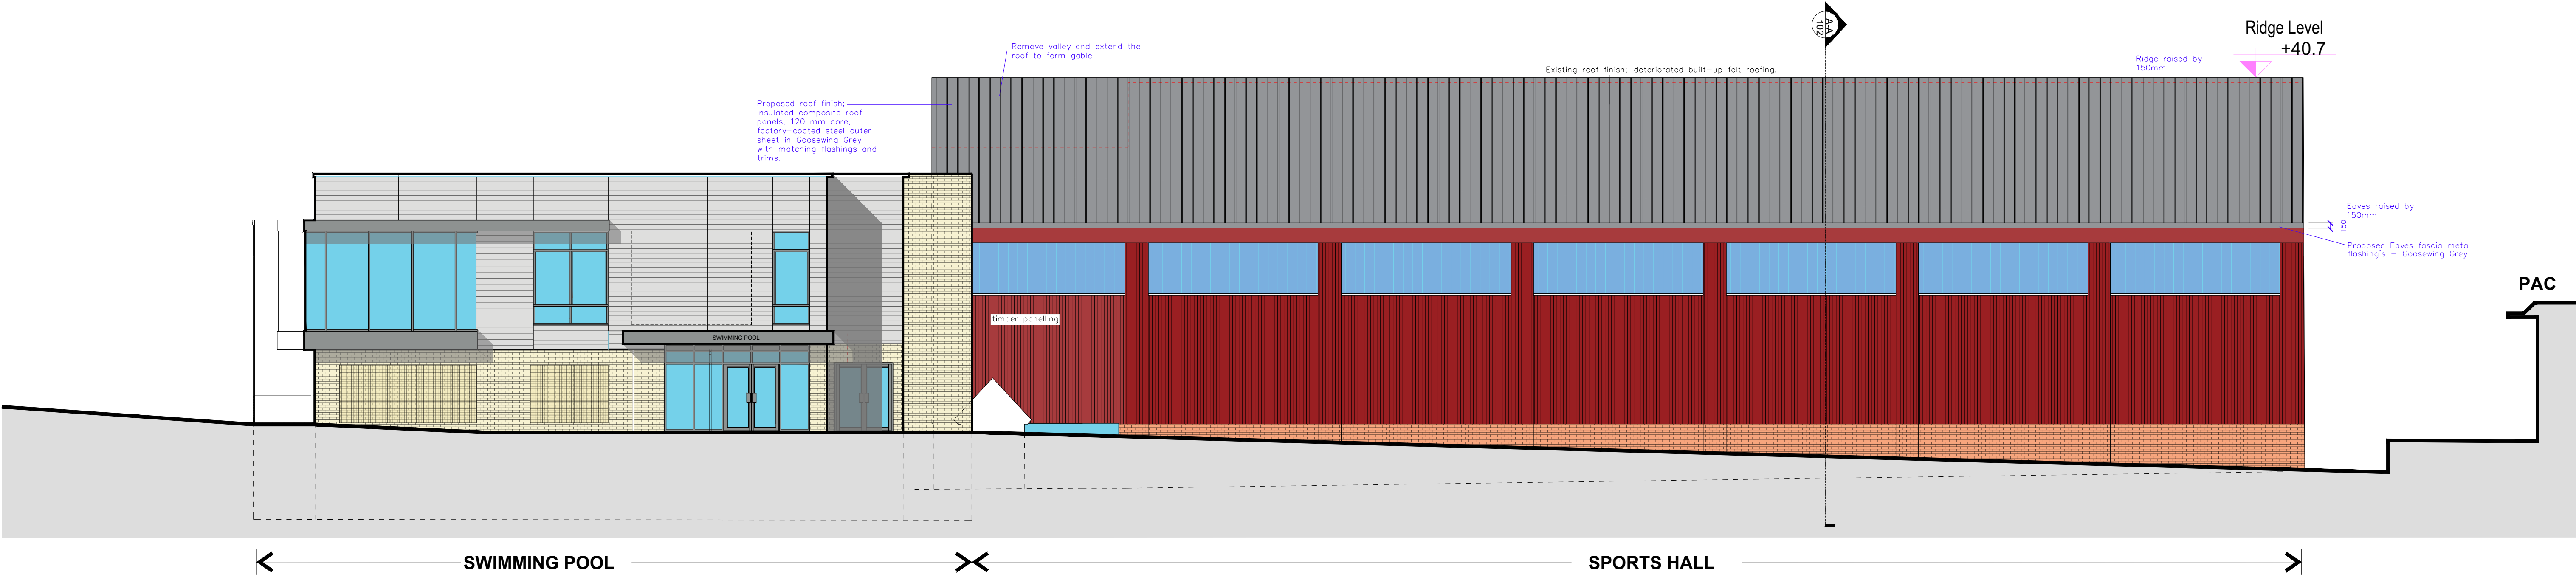

← SWIMMING POOL ×× SPORTS HALL →

CONTEXTUAL ELEVATION NORTHERN - PROPOSED
Scale 1:100

DATUM 20.00M

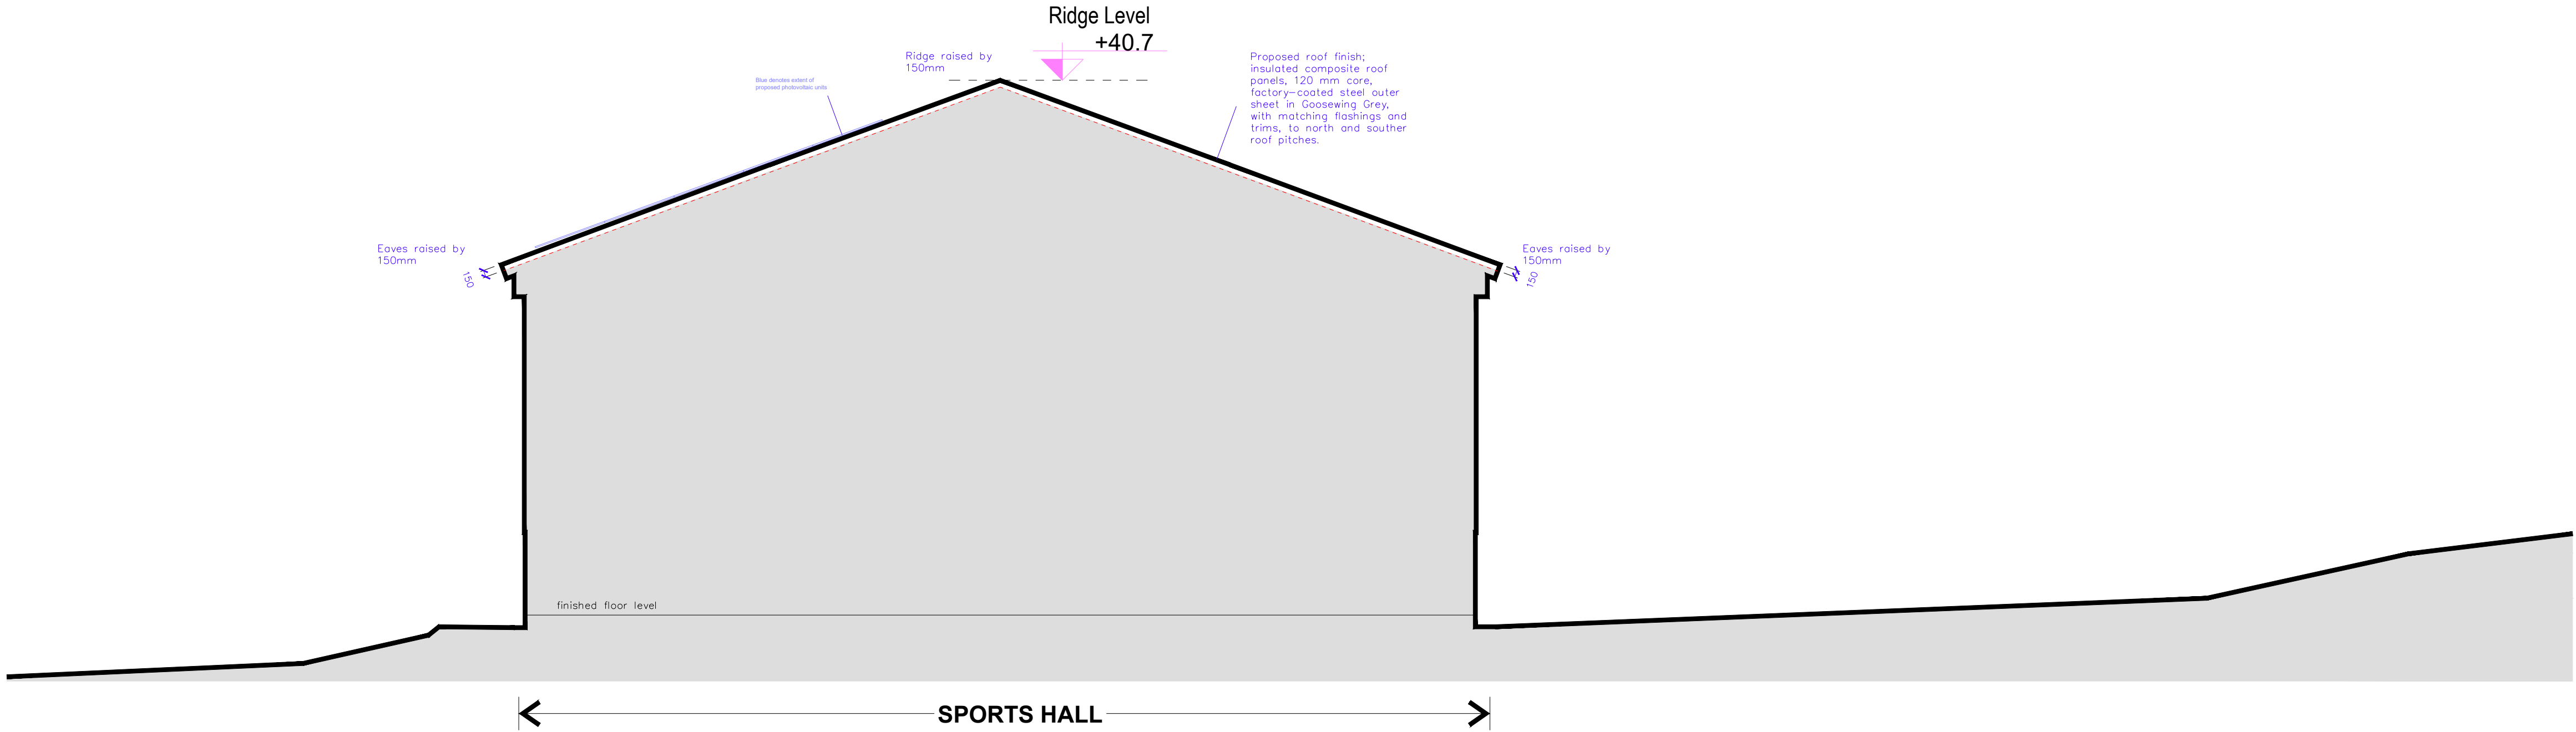

← SPORTS HALL →

SECTION A-A - PROPOSED
Scale 1:100

KEY	
---	STRUCTURE TO BE REMOVED
---	PROPOSED ALTERATIONS

DATUM 20.00M

Rev	DATE	NAME	NOTES

Notes:
Do not scale this drawing.
All levels and dimensions are to be checked on site.
This drawing is to be read in conjunction with all relevant consultants drawings and specifications, together with safety plan requirements.
Copyright: This drawing must not be copied, amended nor reproduced without the prior written agreement.



BUILDING SOLUTIONS CONSULTANTS LTD.
23 Titian road, Howe, BN3 5QR. Tel: 07834611763

PROJECT Sports Hall Roof Refurbishment, Hurstpierpoint College			
DRAWING Context Elevation (Northern) and Section - Existing			
STAGE Planning	JOB NO. : 730		DATE : 18/03/2026
DWG NO. : AL-202	SCALE : 1:200 @A3	REVISION : -	DRAWN : DB
Do not scale: use figured dimensions only. check dimensions on site. verify BSC of any discrepancies copyright BSC Ltd.			