
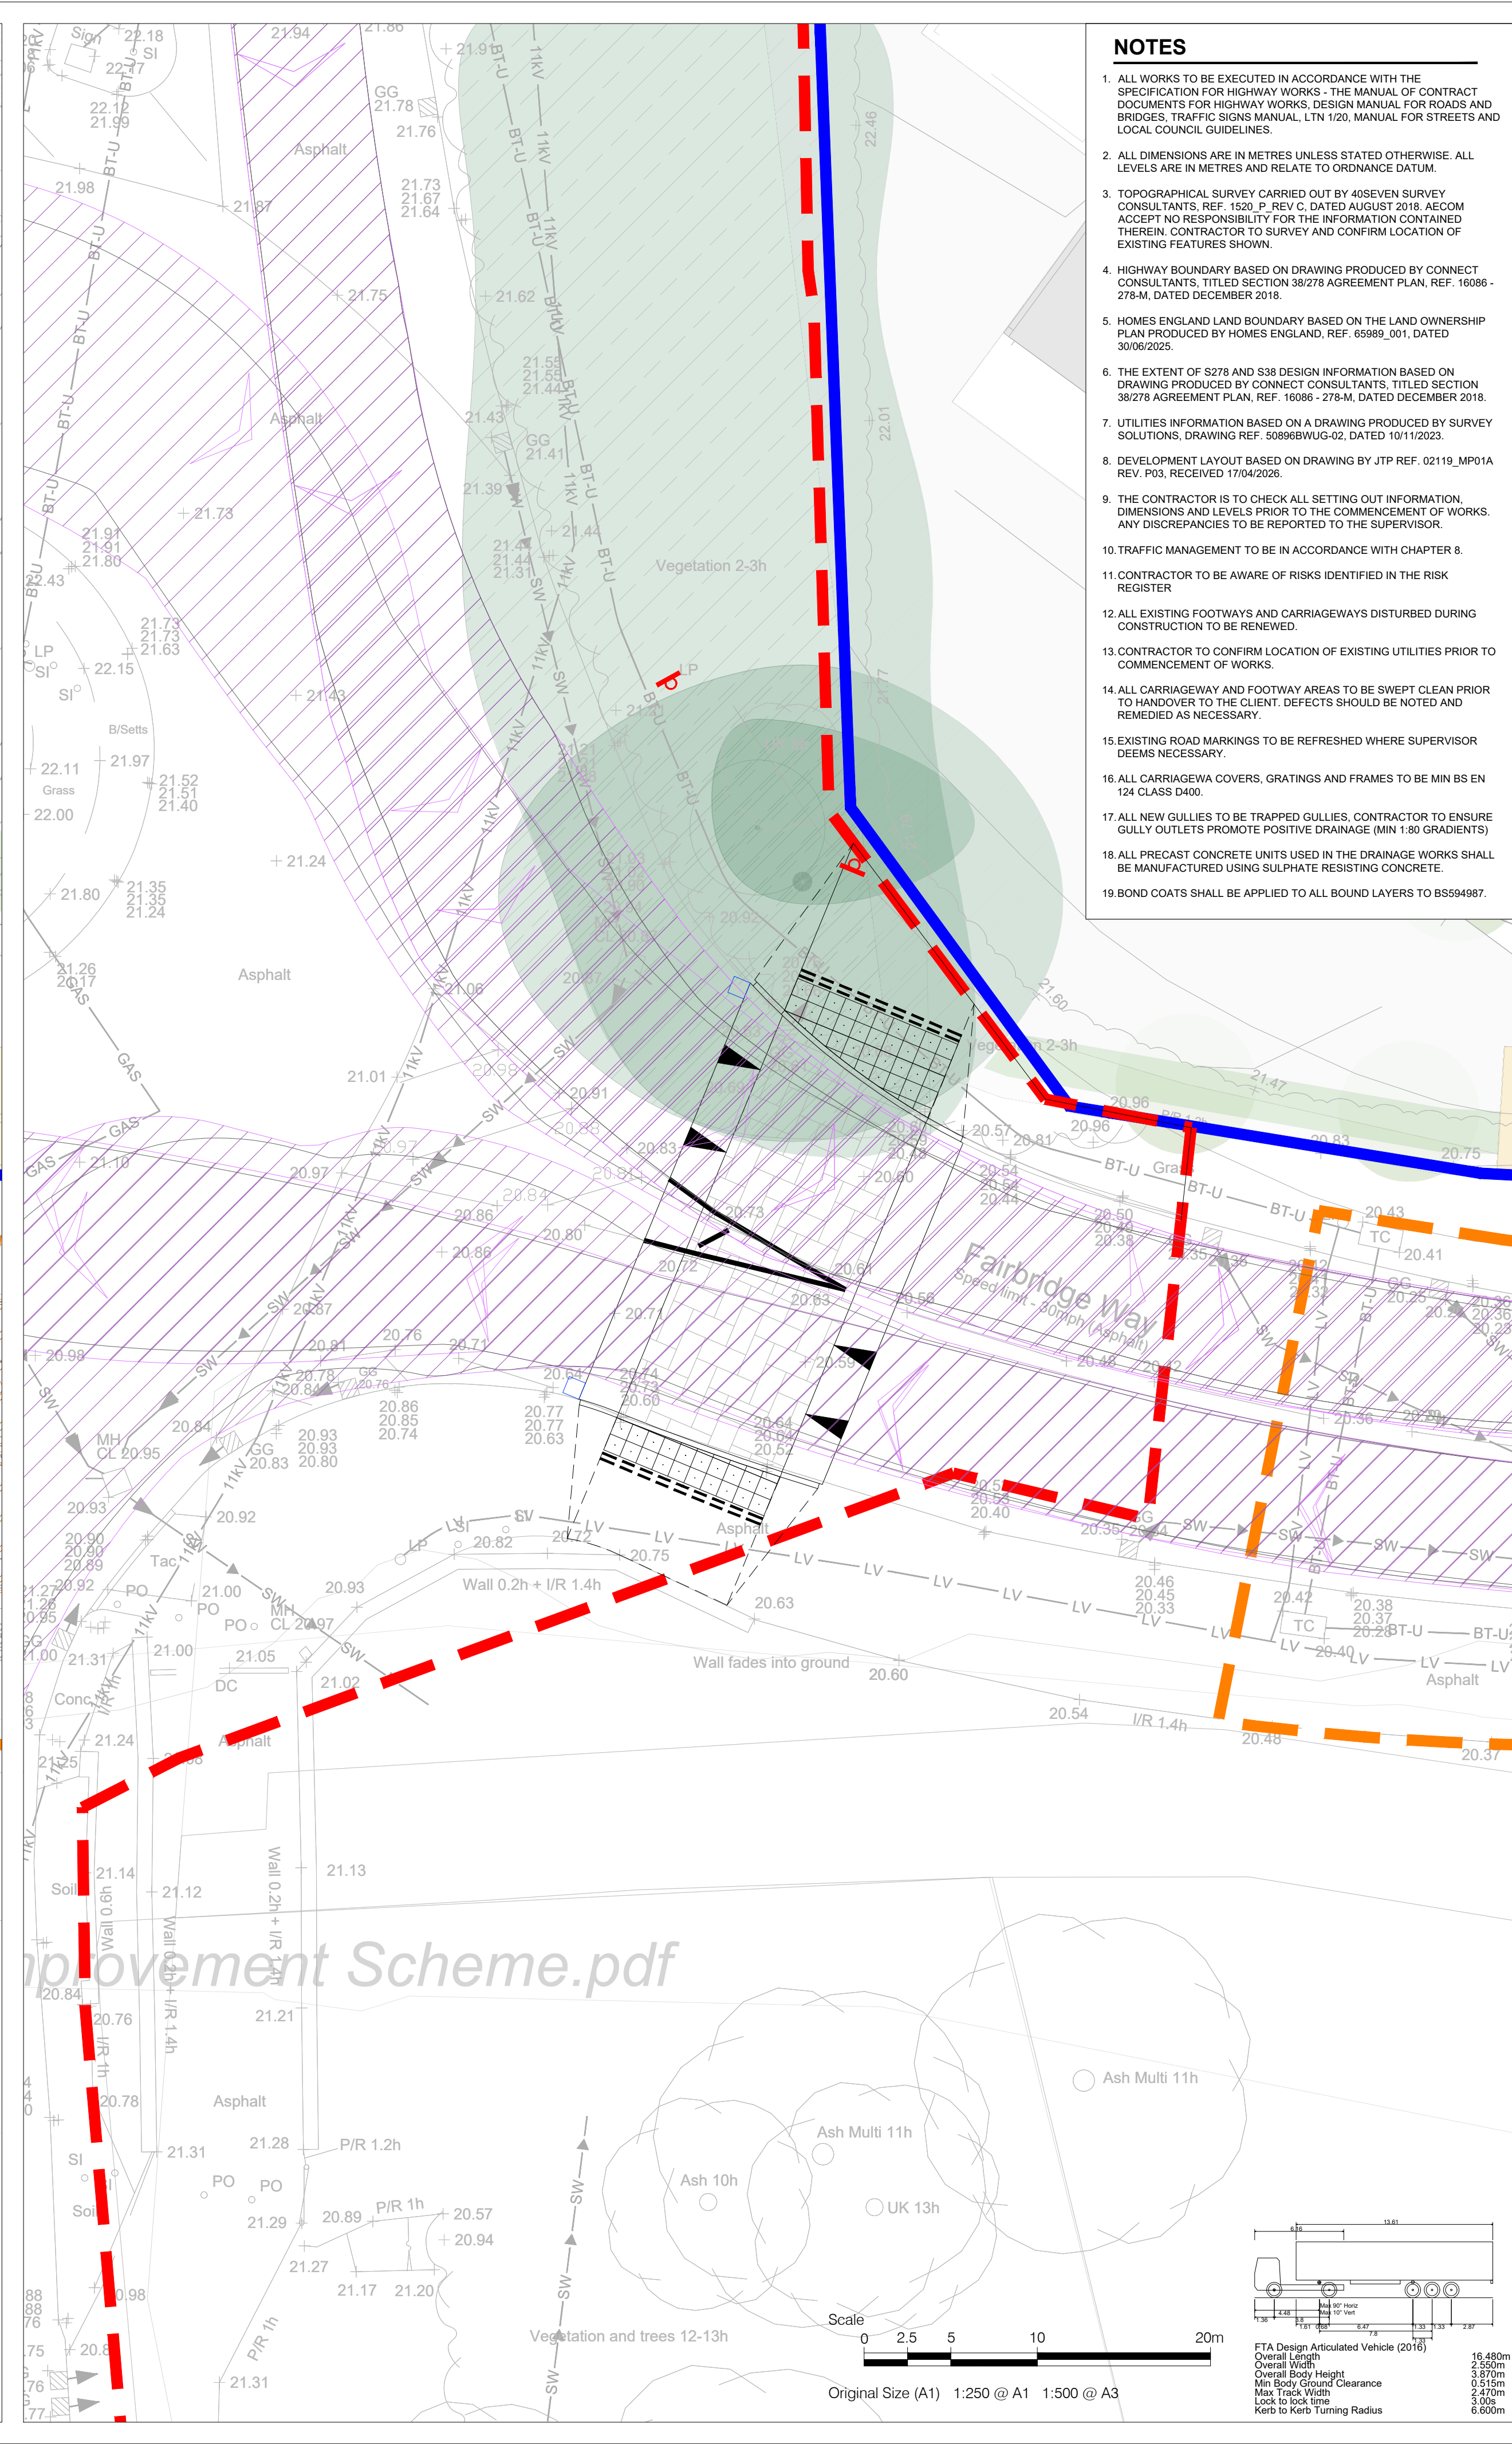


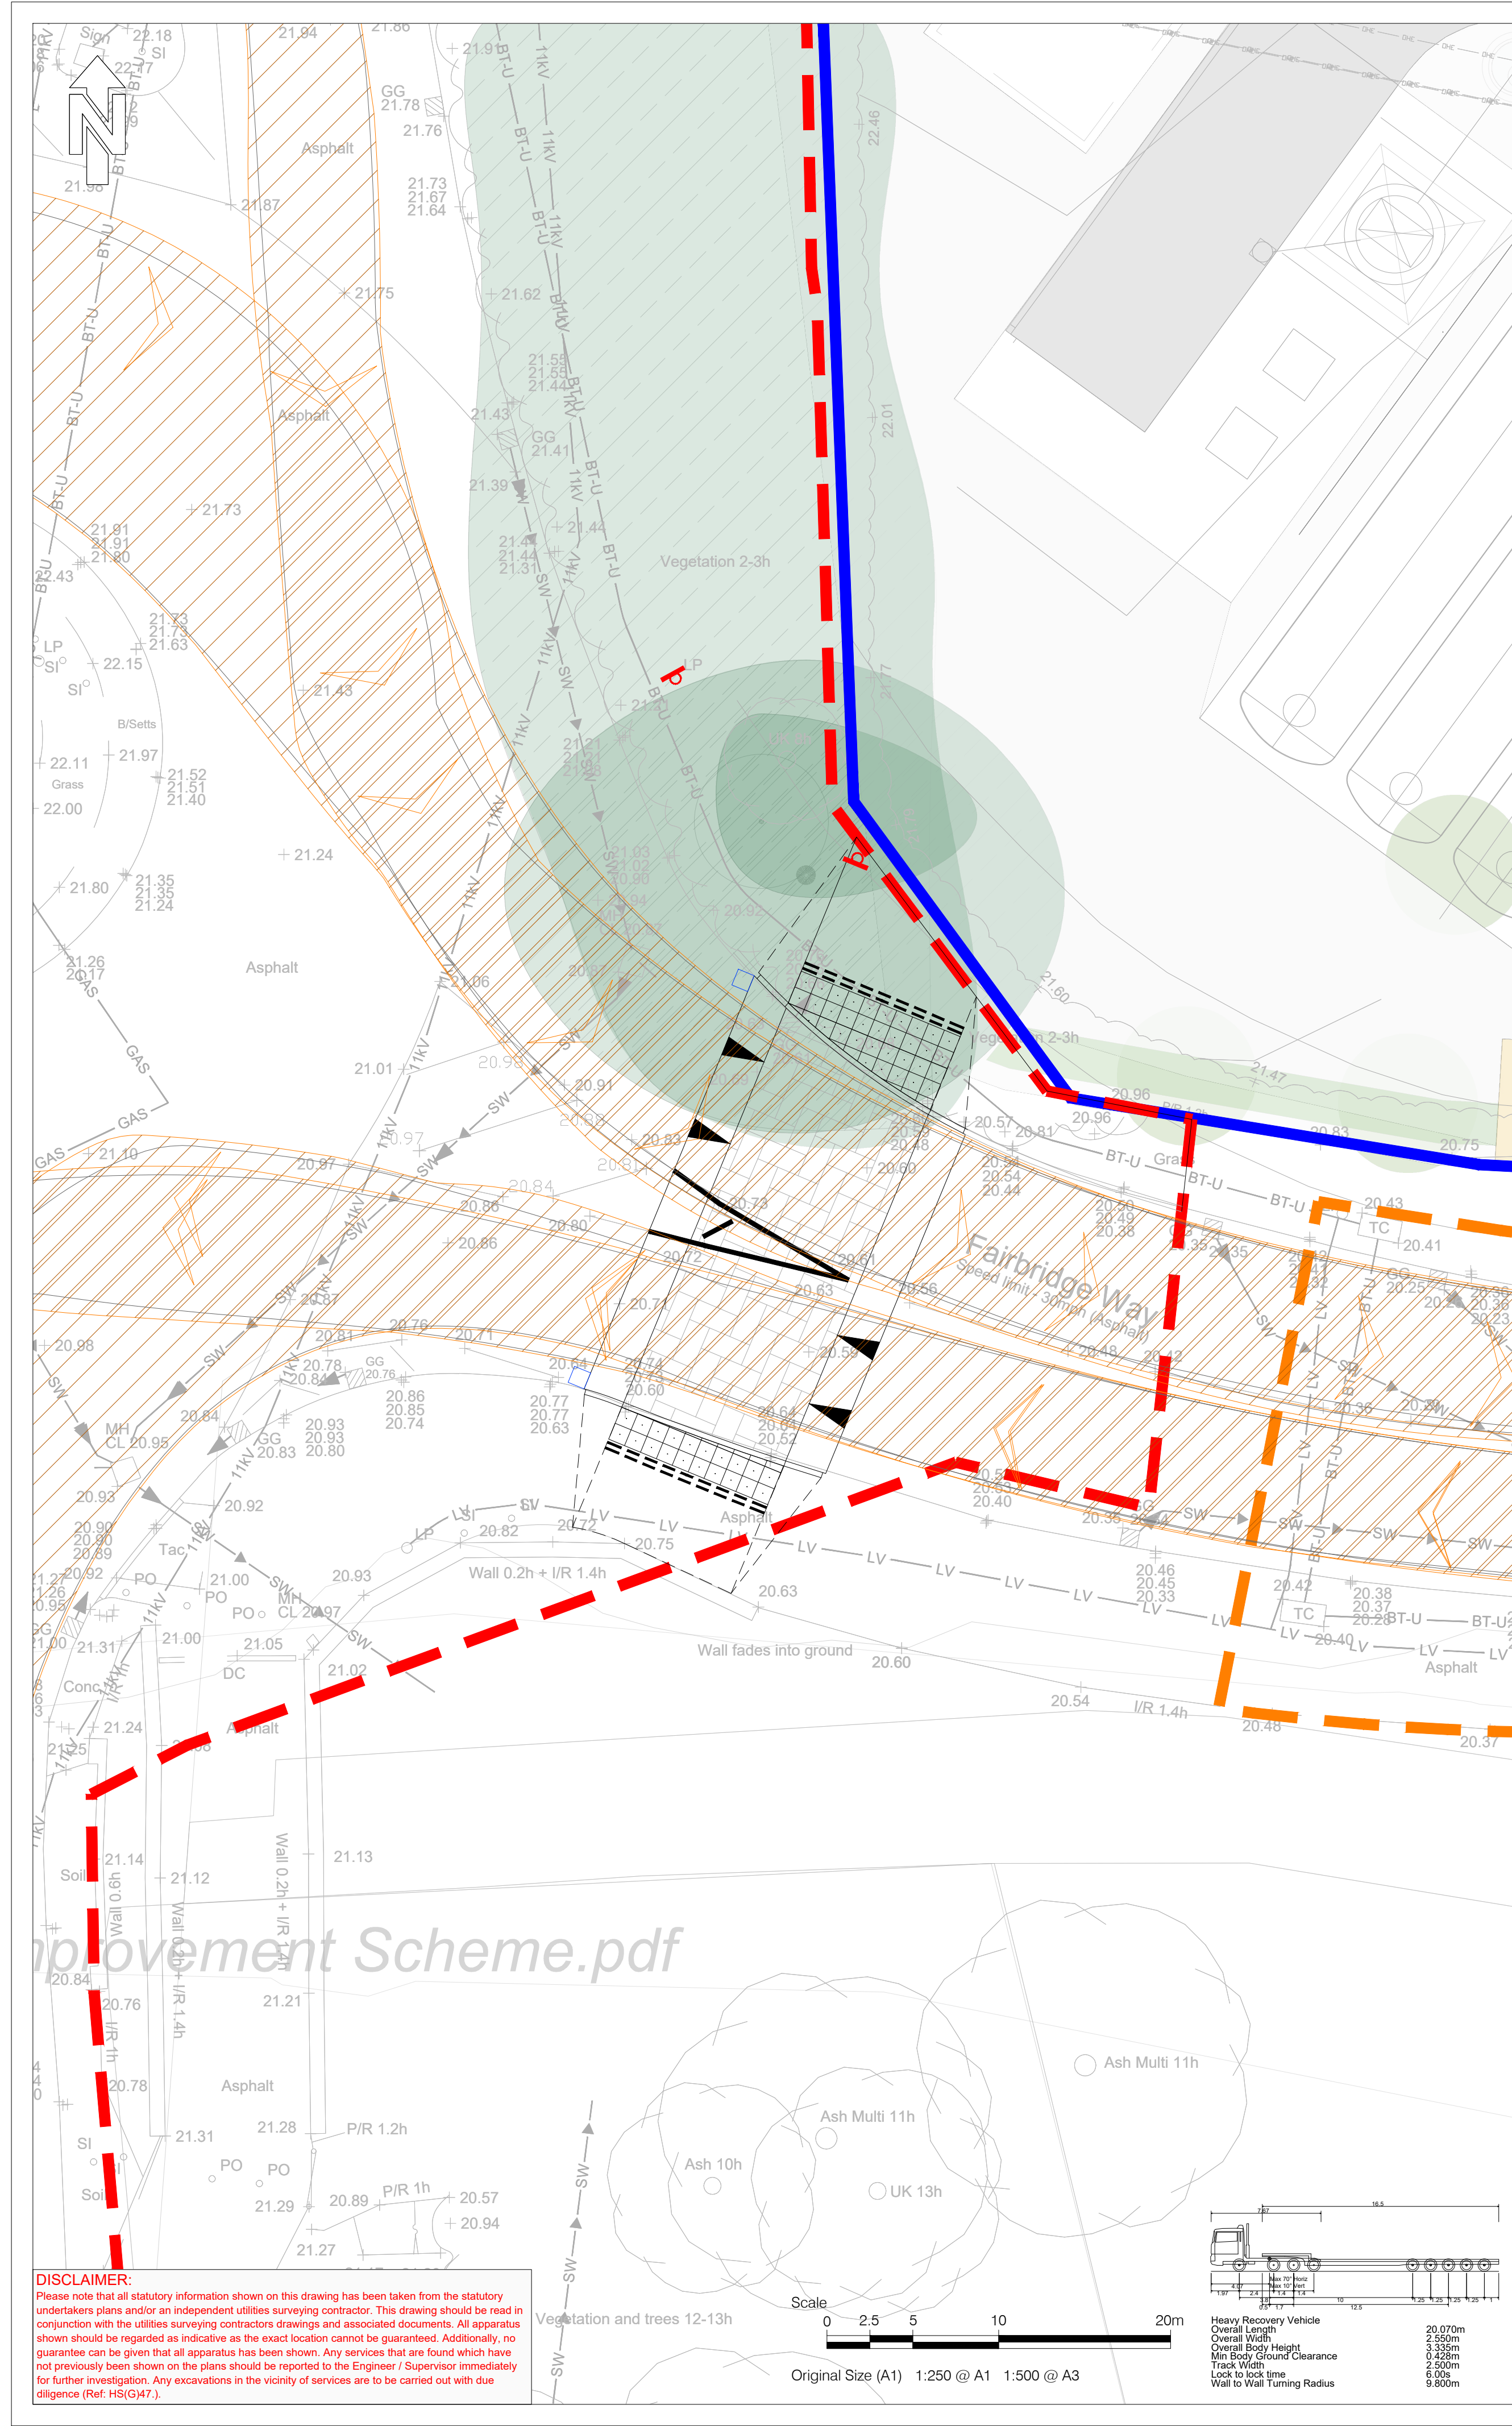

PROJECT

Brookleigh -
Northern Arc avenue
Central Section

CLIENT



Homes England

CONSULTANT

AECOM
MARLBOROUGH COURT
10 BRICKET ROAD
ST ALBANS, AL1 3JX, UK
Tel: +44 (0)1727 535 000
www.aecom.com

LEGEND

- Highway Boundary
- S38 Works Delivered by Others
- Homes England Ownership Boundary

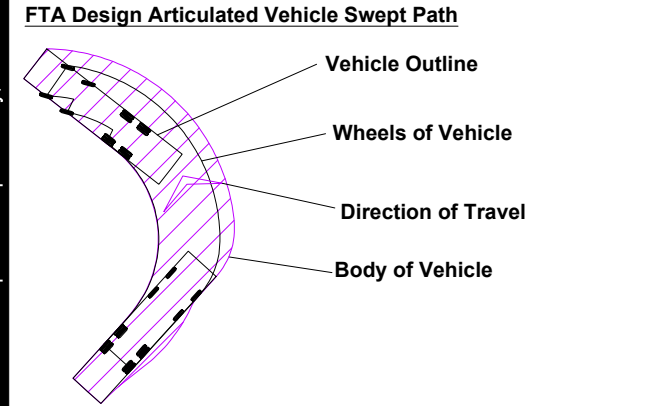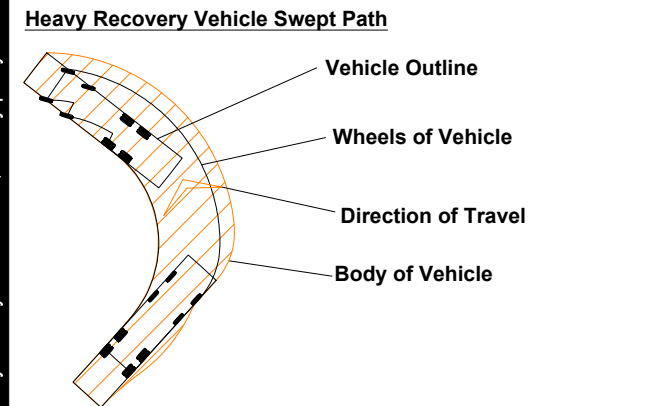


FOR APPROVAL

SUITABILITY

S4 FOR STAGE APPROVAL

ISSUE/REVISION				
P02	13/05/2026	Issue for Approval	AB	NO NM
P01	11/05/2026	Draft issue	AB	NO NM
IR	DATE	DESCRIPTION	DR	CH AP

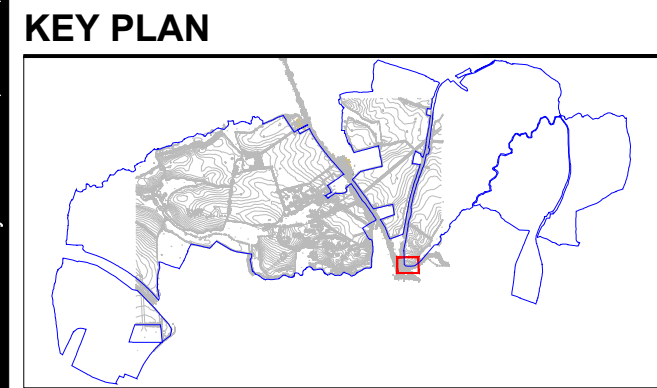

PROJECT NUMBER

60610807

SHEET TITLE

Fairbridge Way Improvements
Raised Table
Vehicle Tracking

SHEET NUMBER

60610807-ACM-CS-FBW-DR-HW-0020