




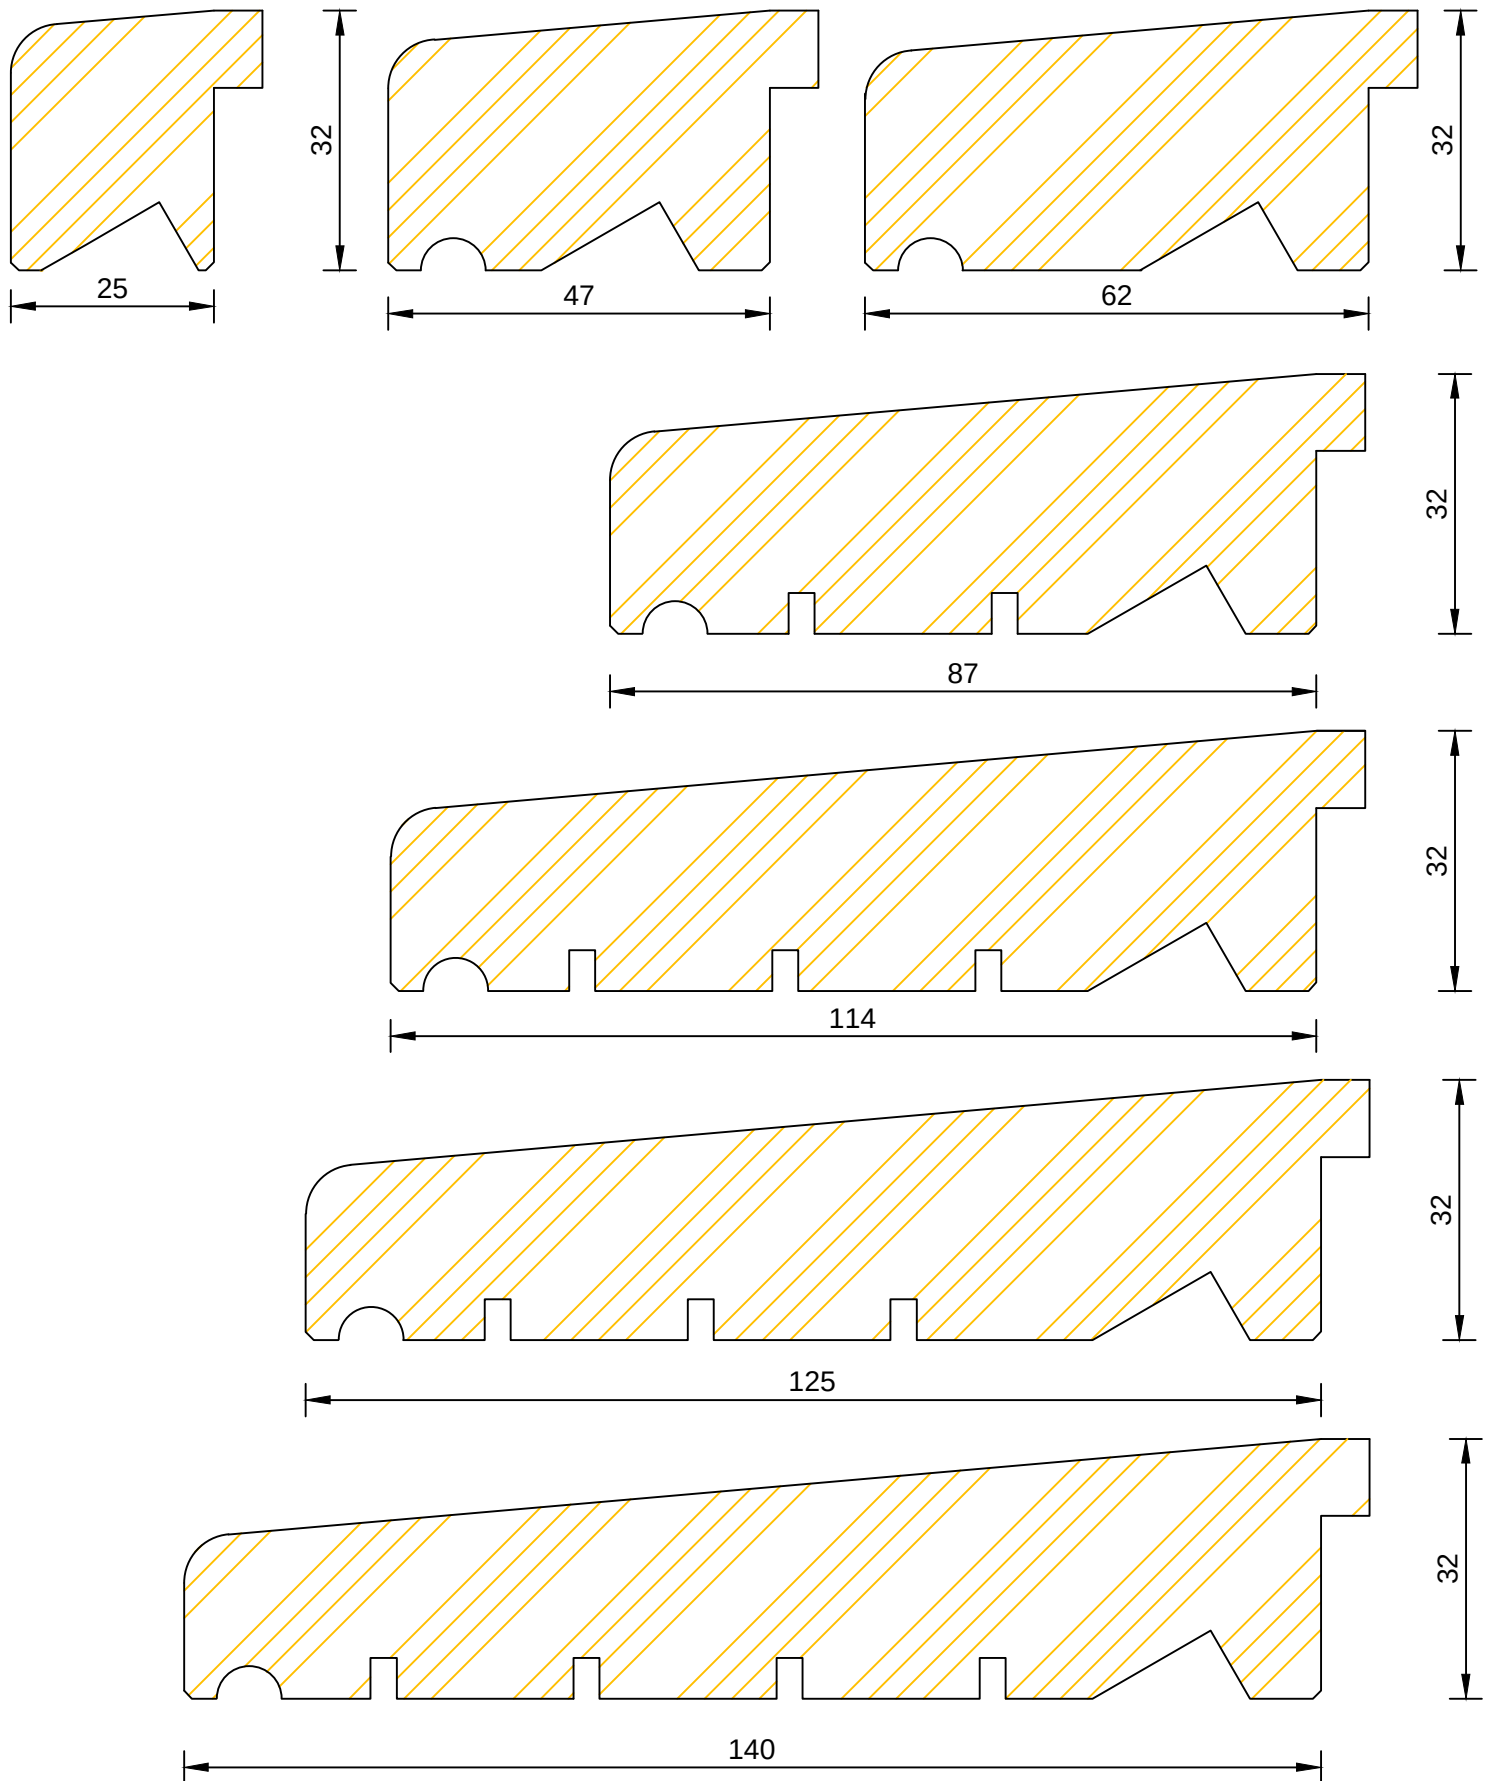
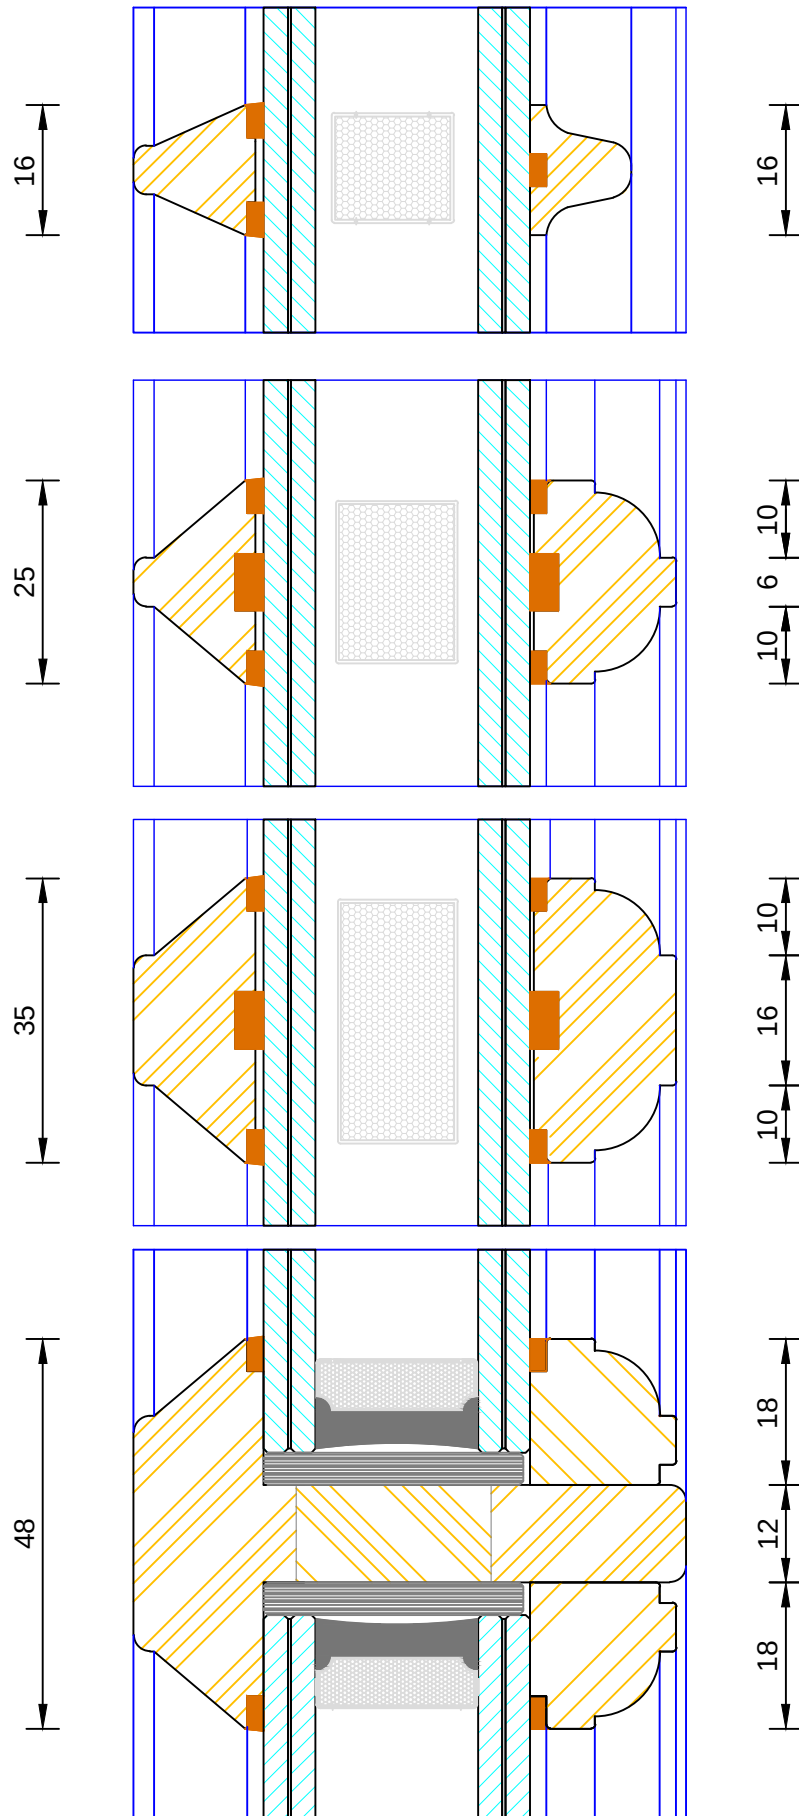
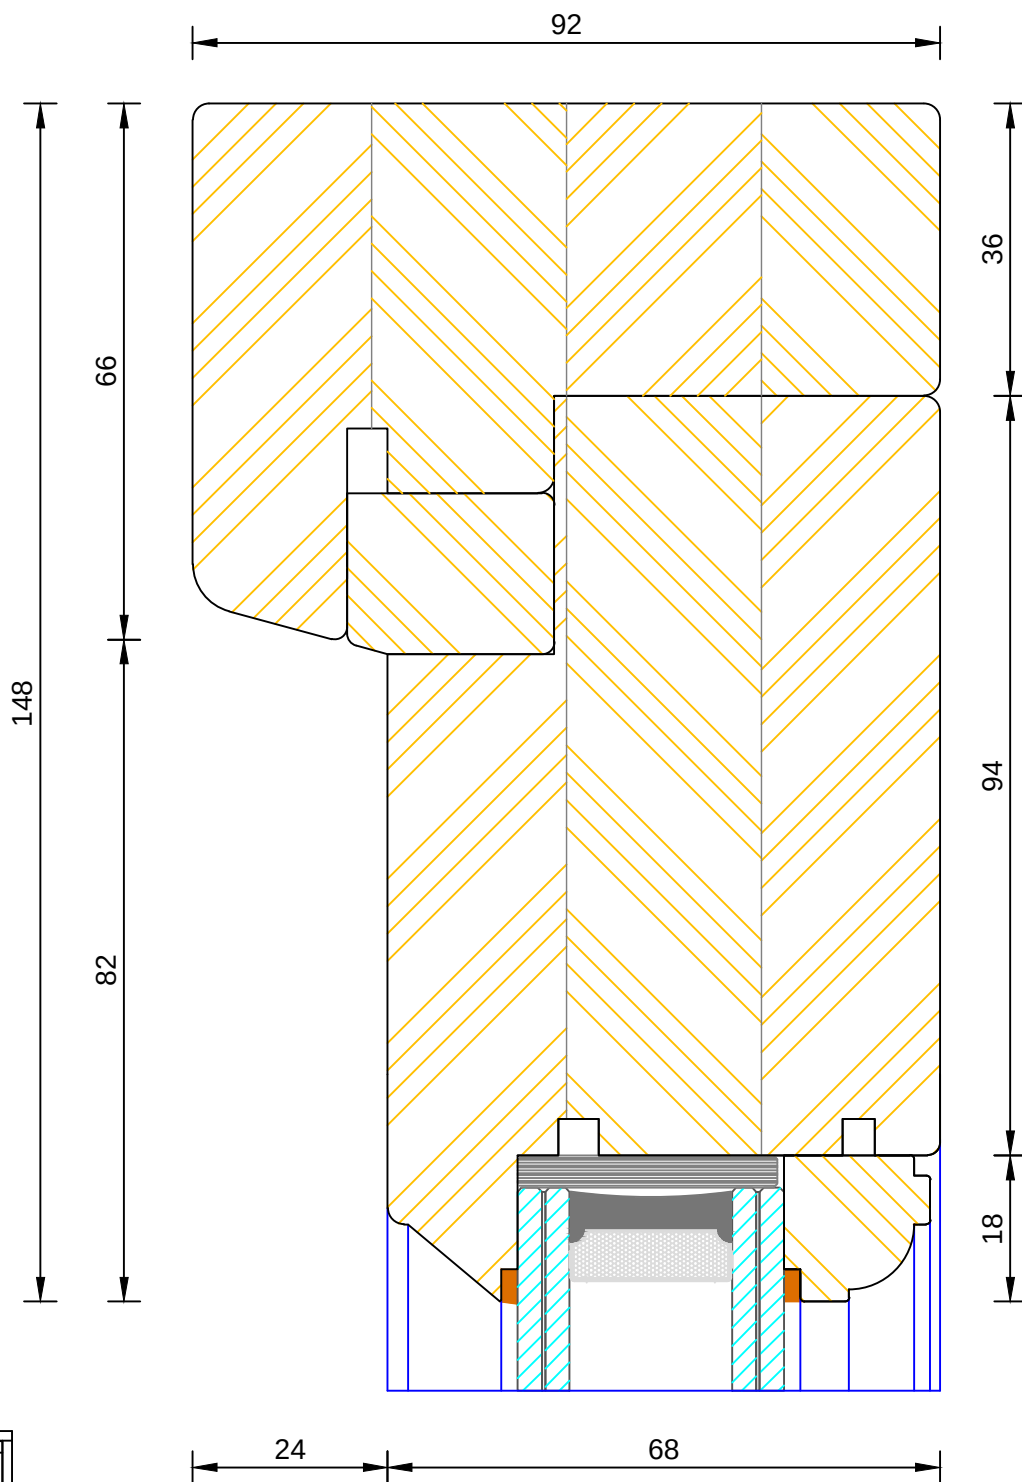



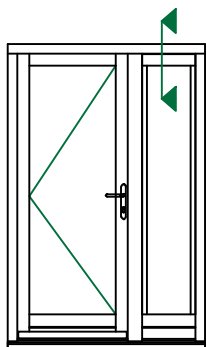



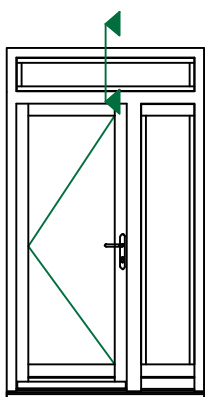



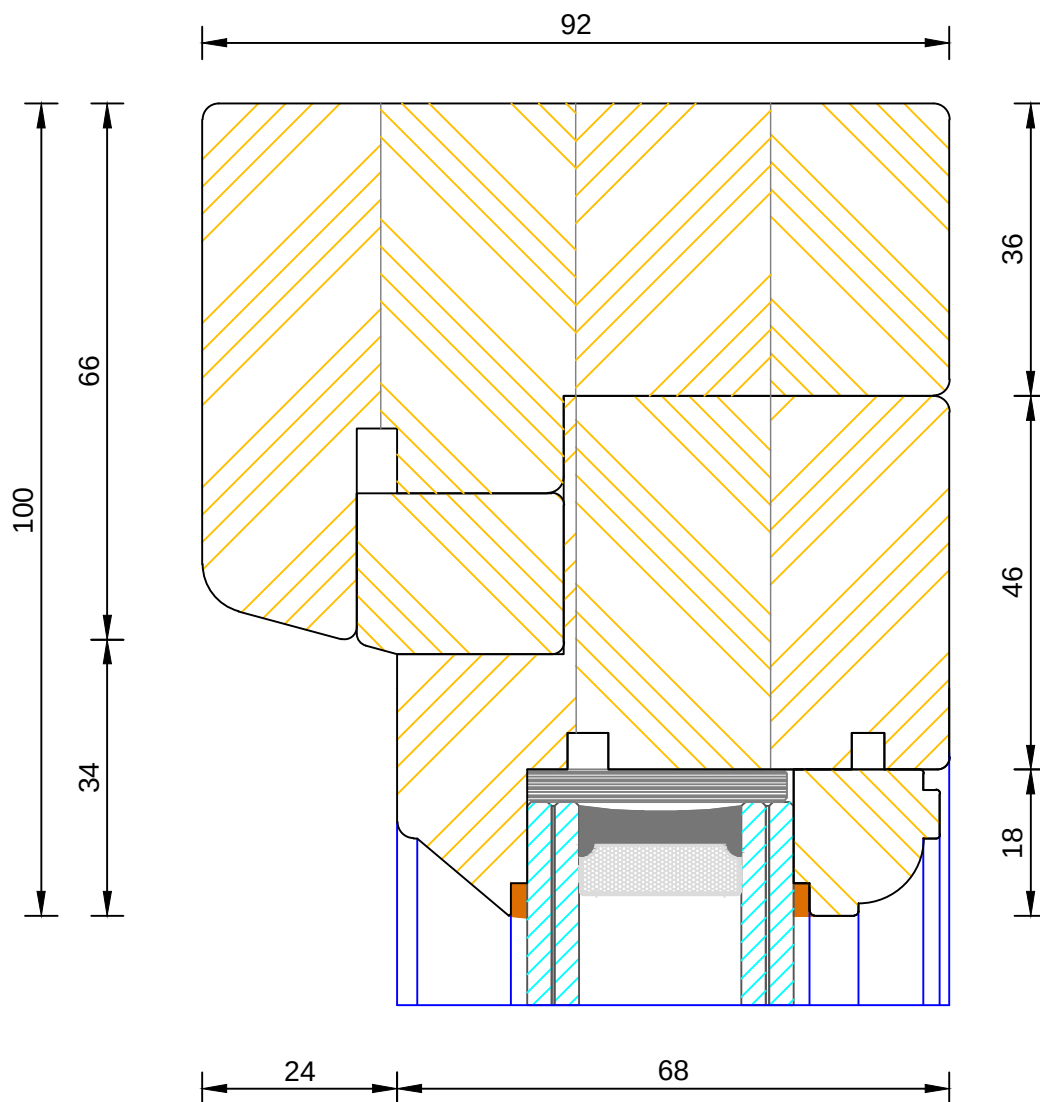



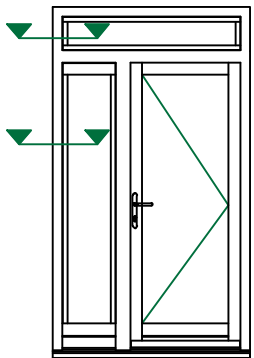



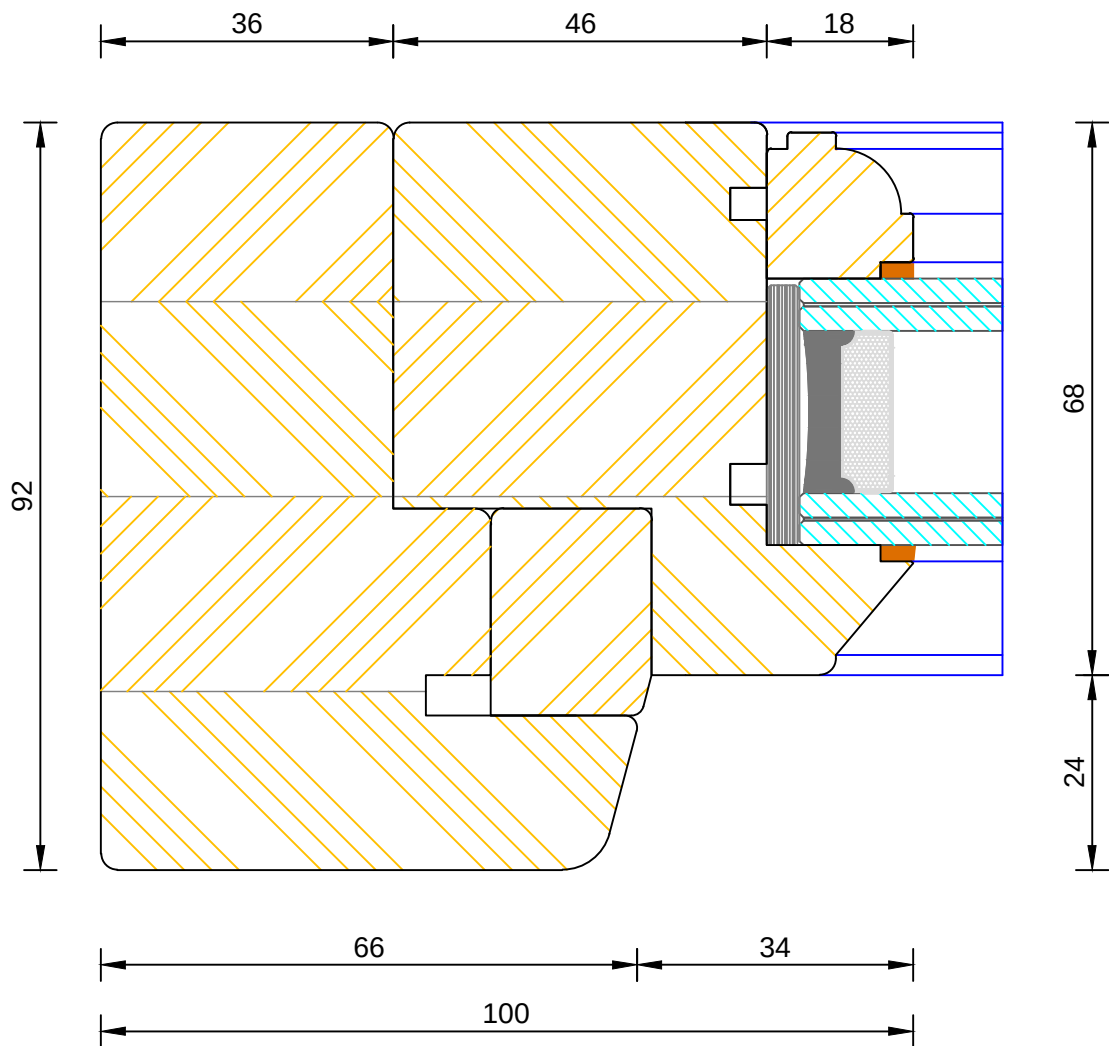


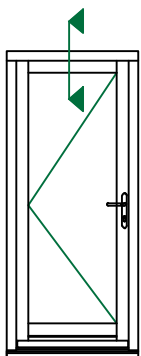
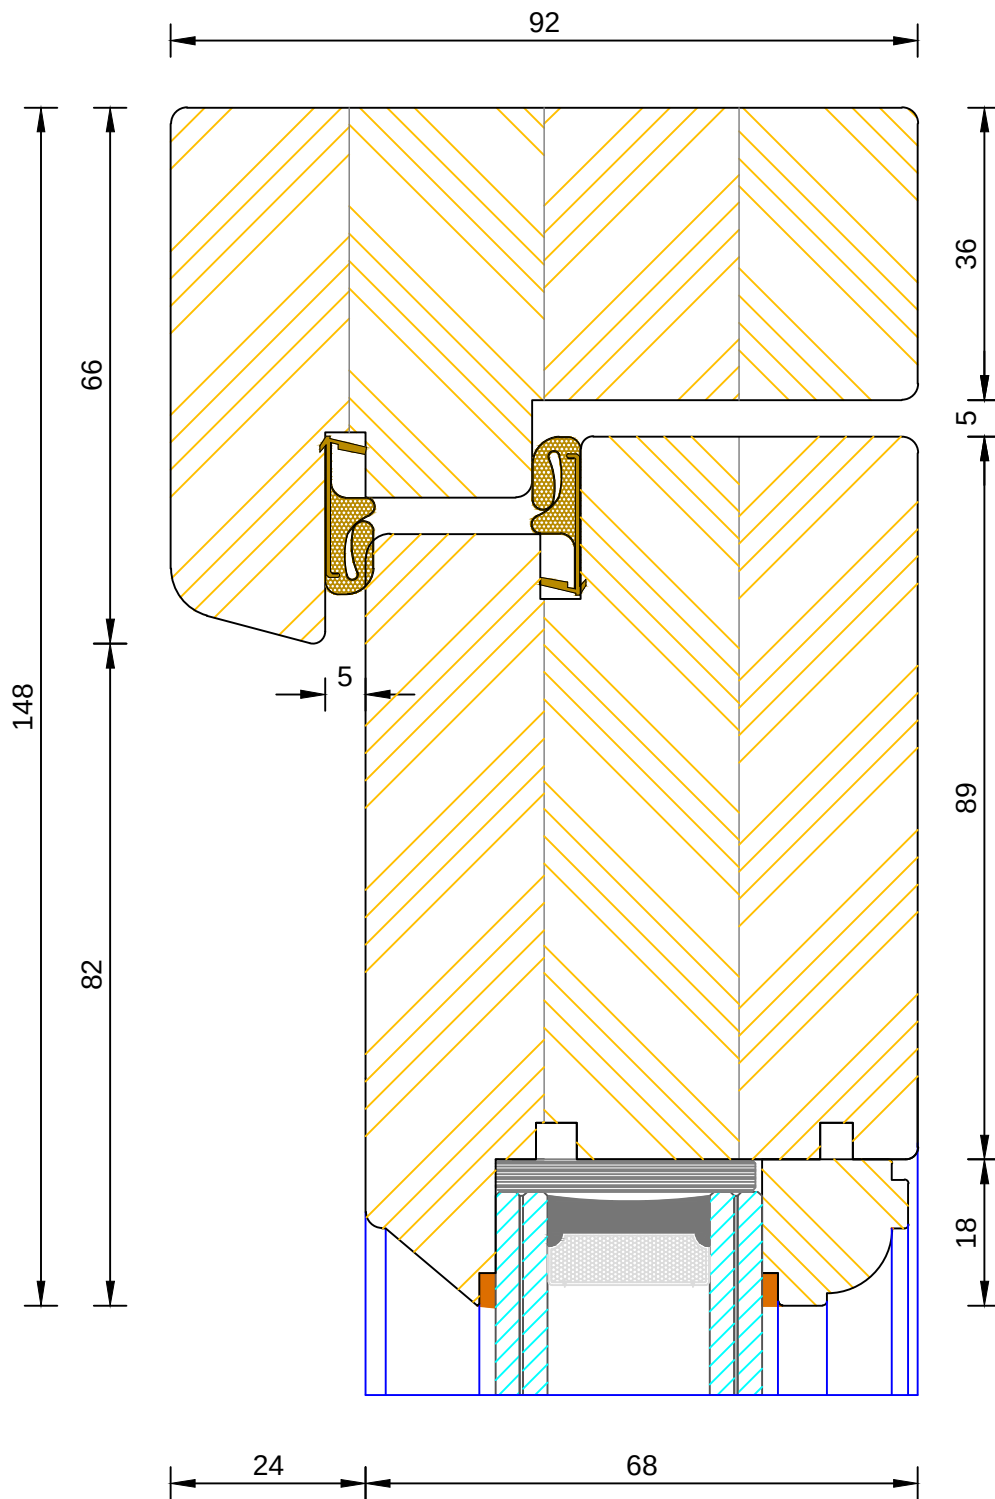


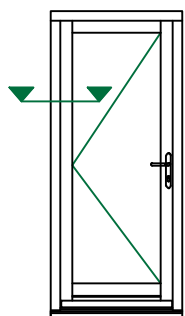
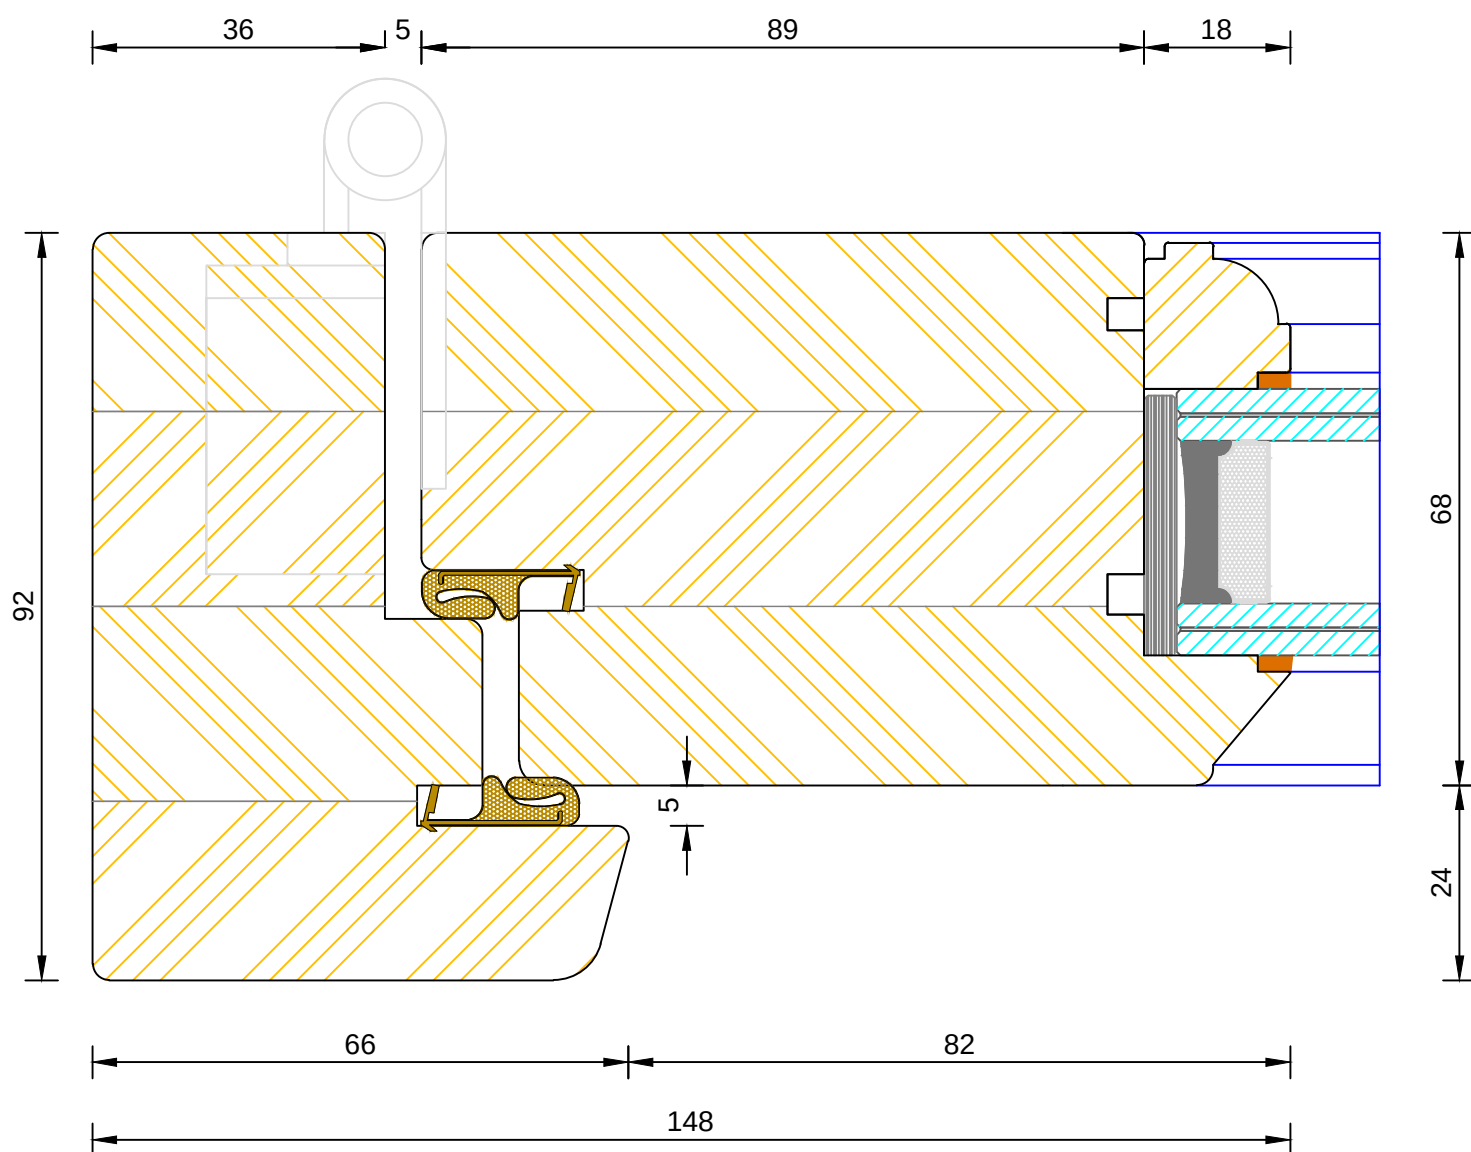


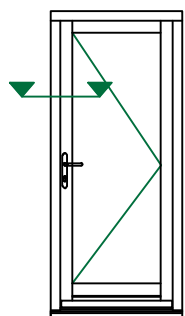
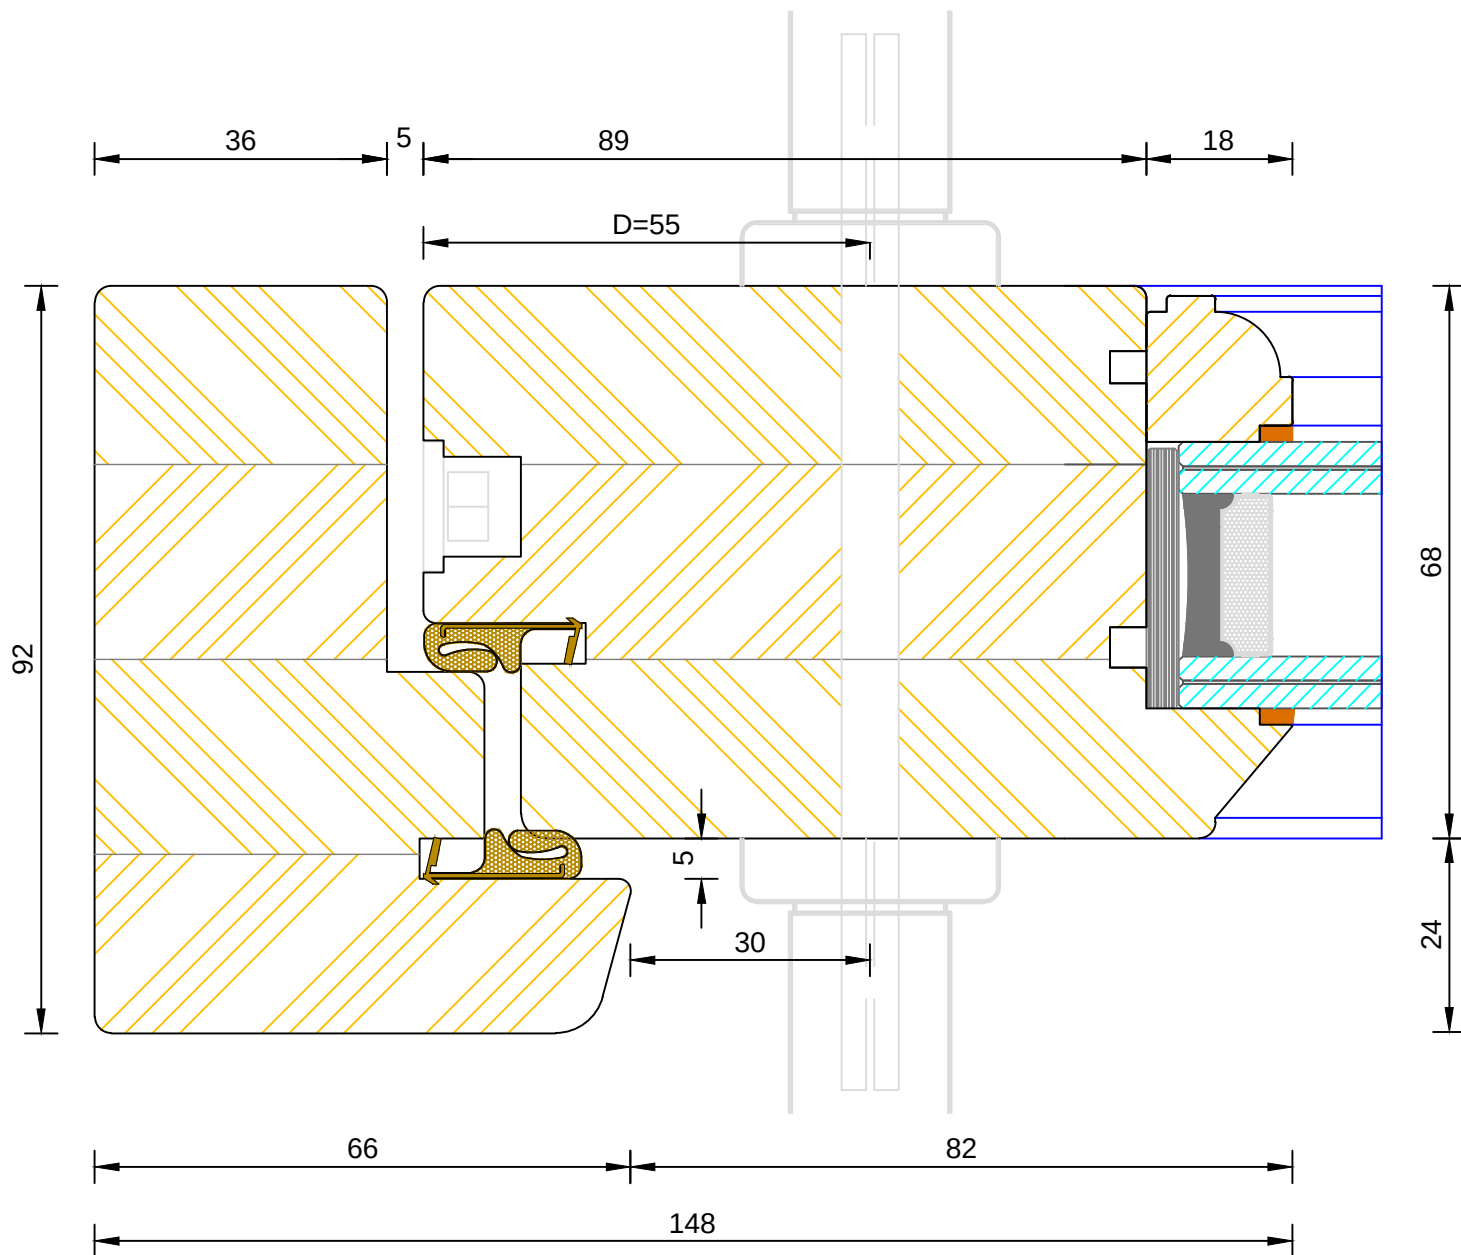


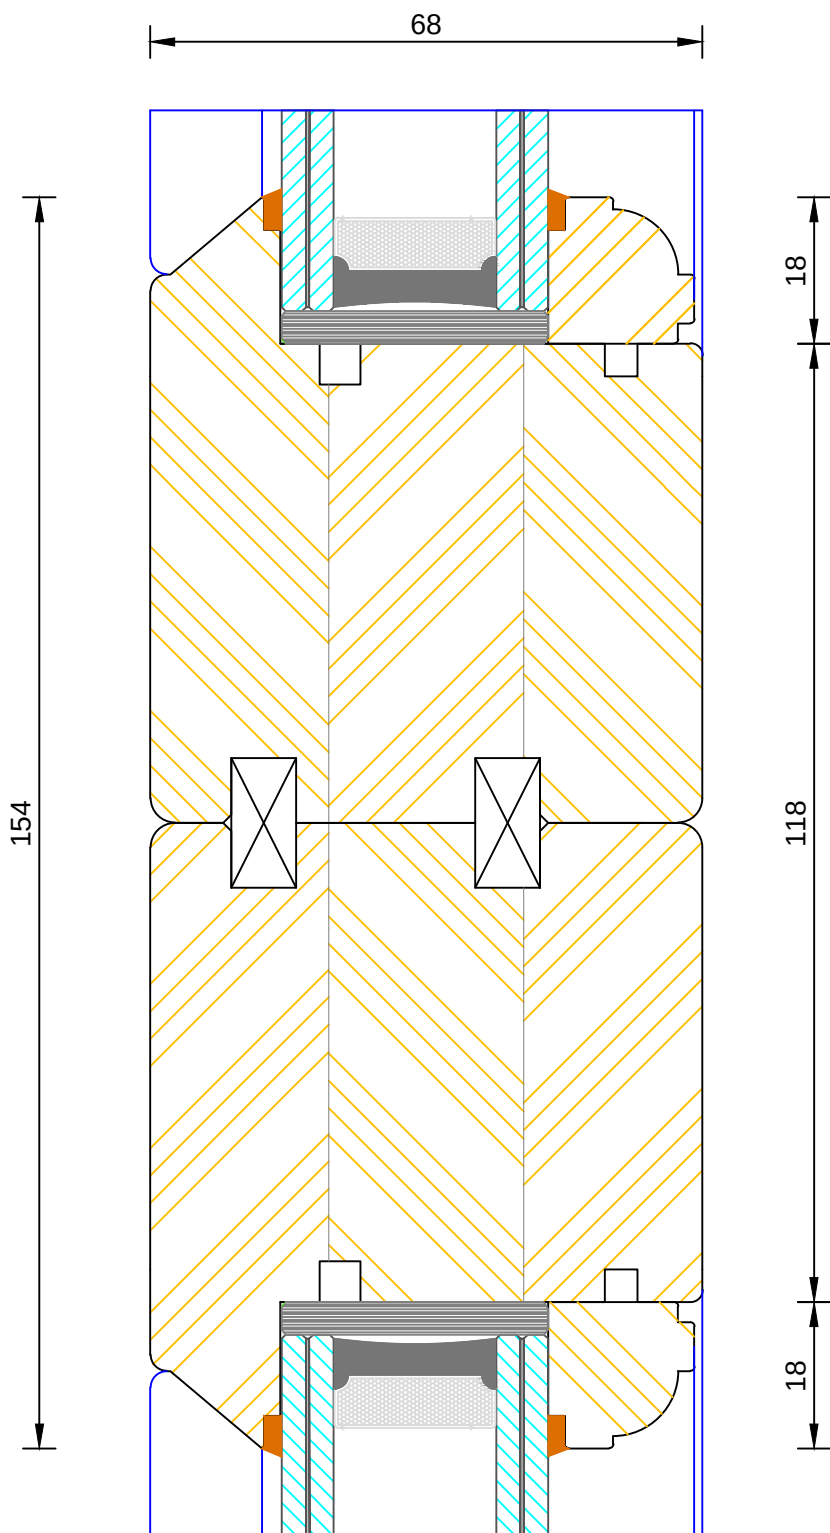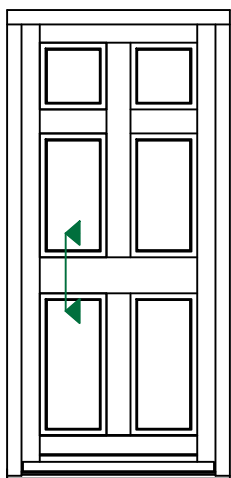

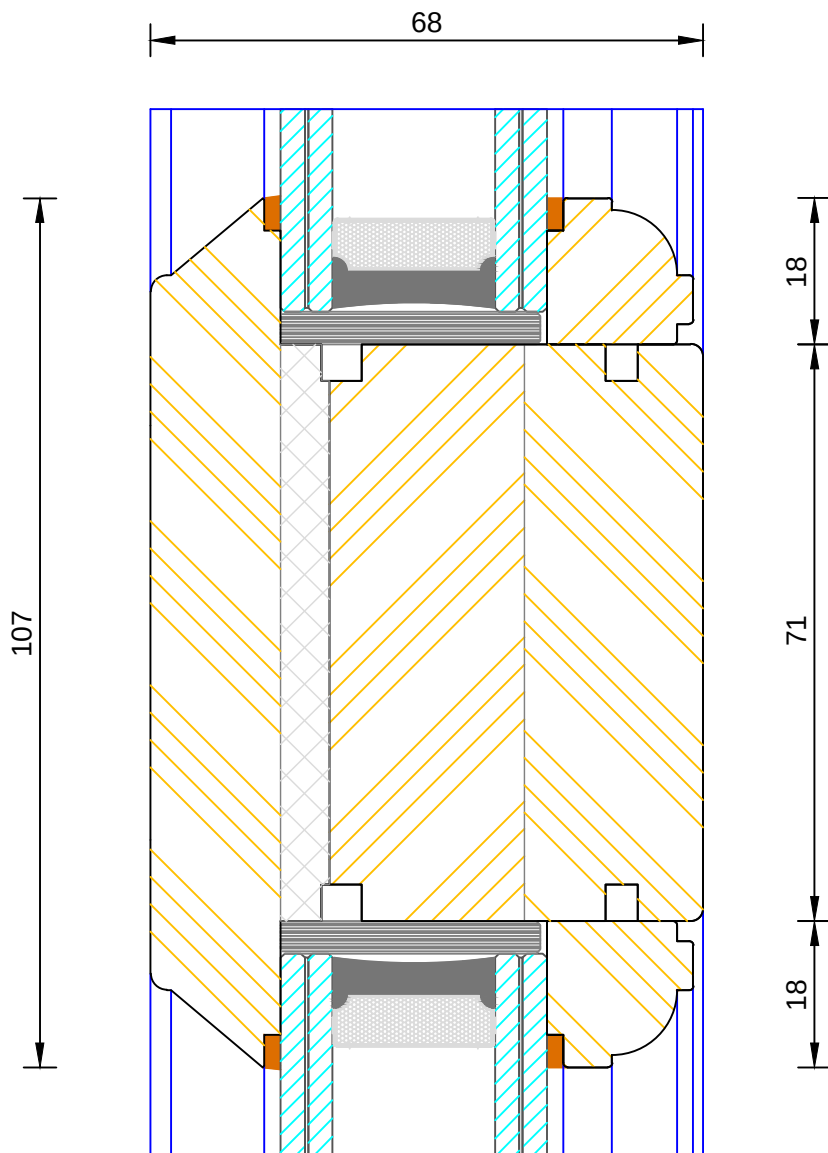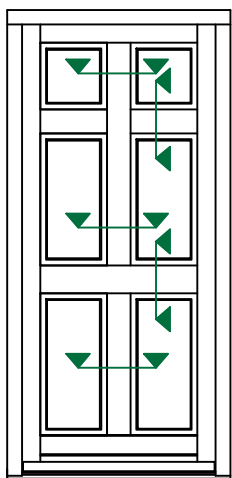

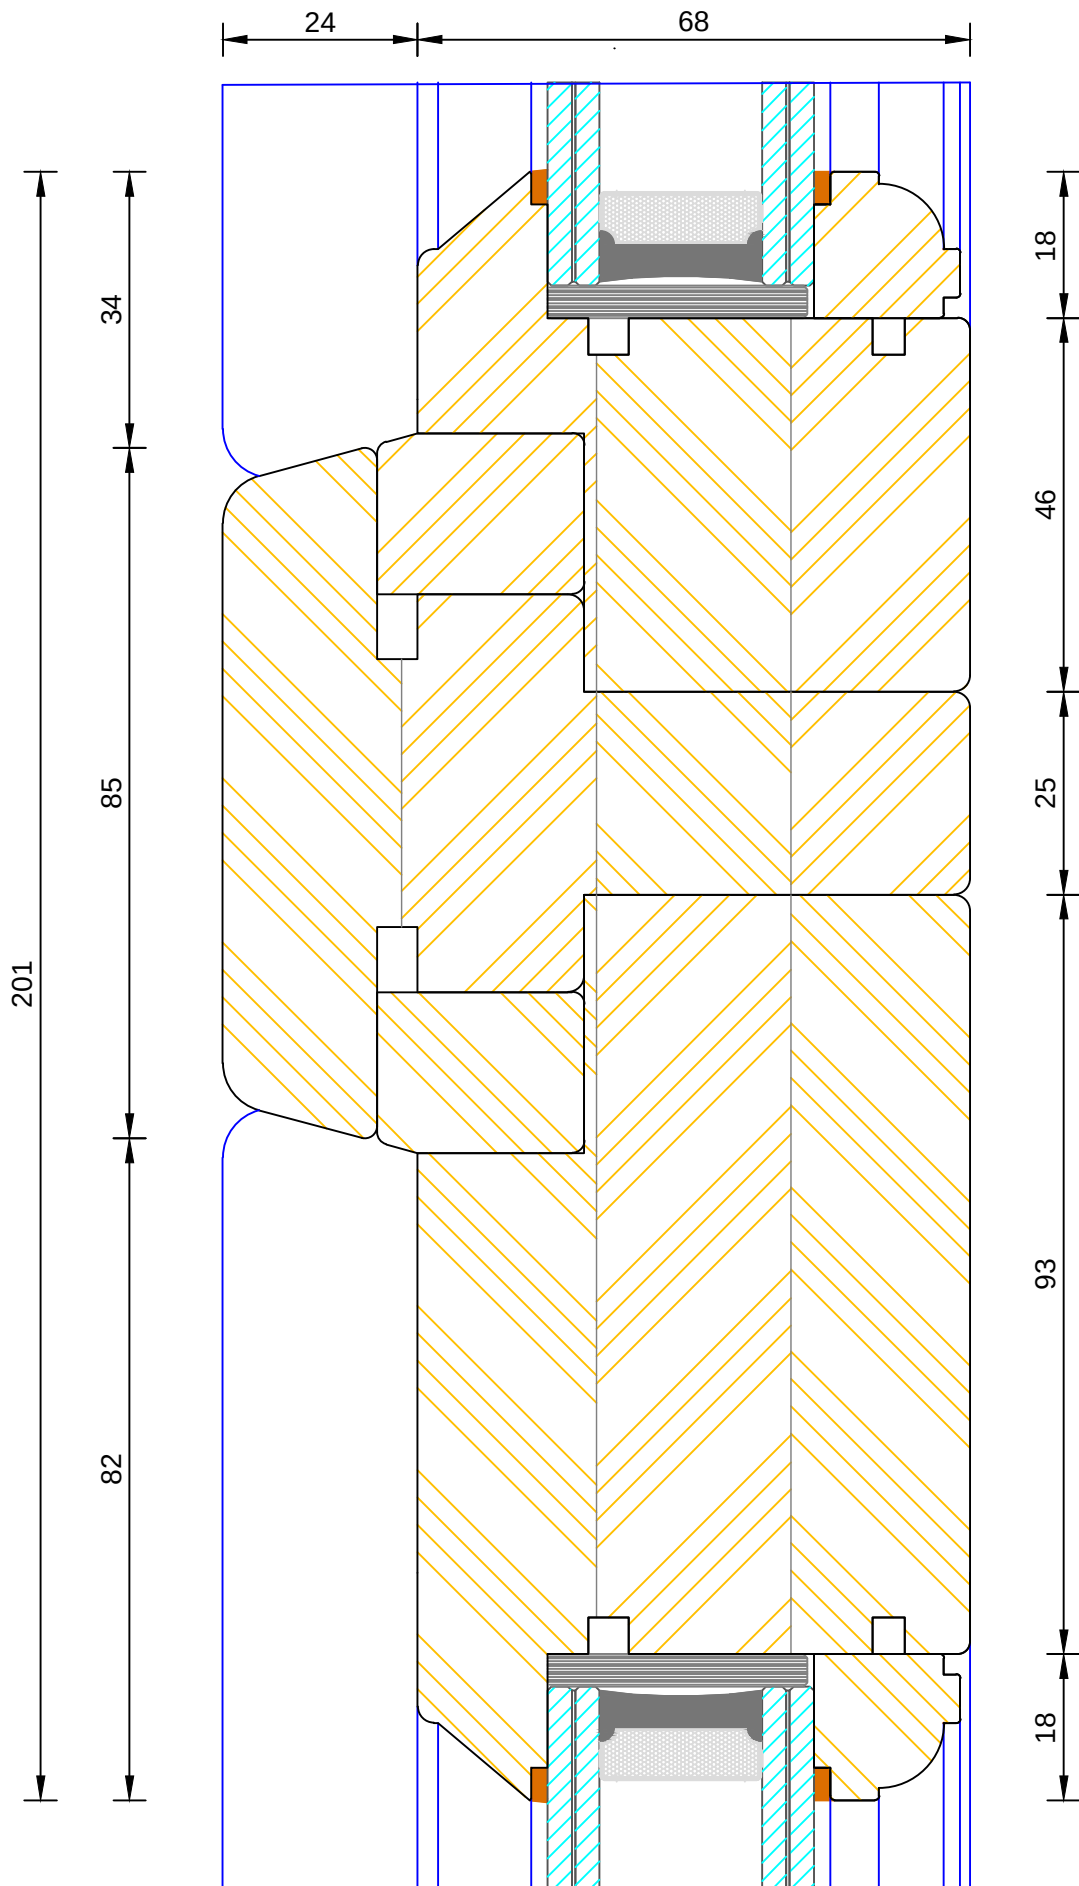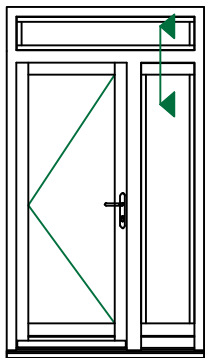

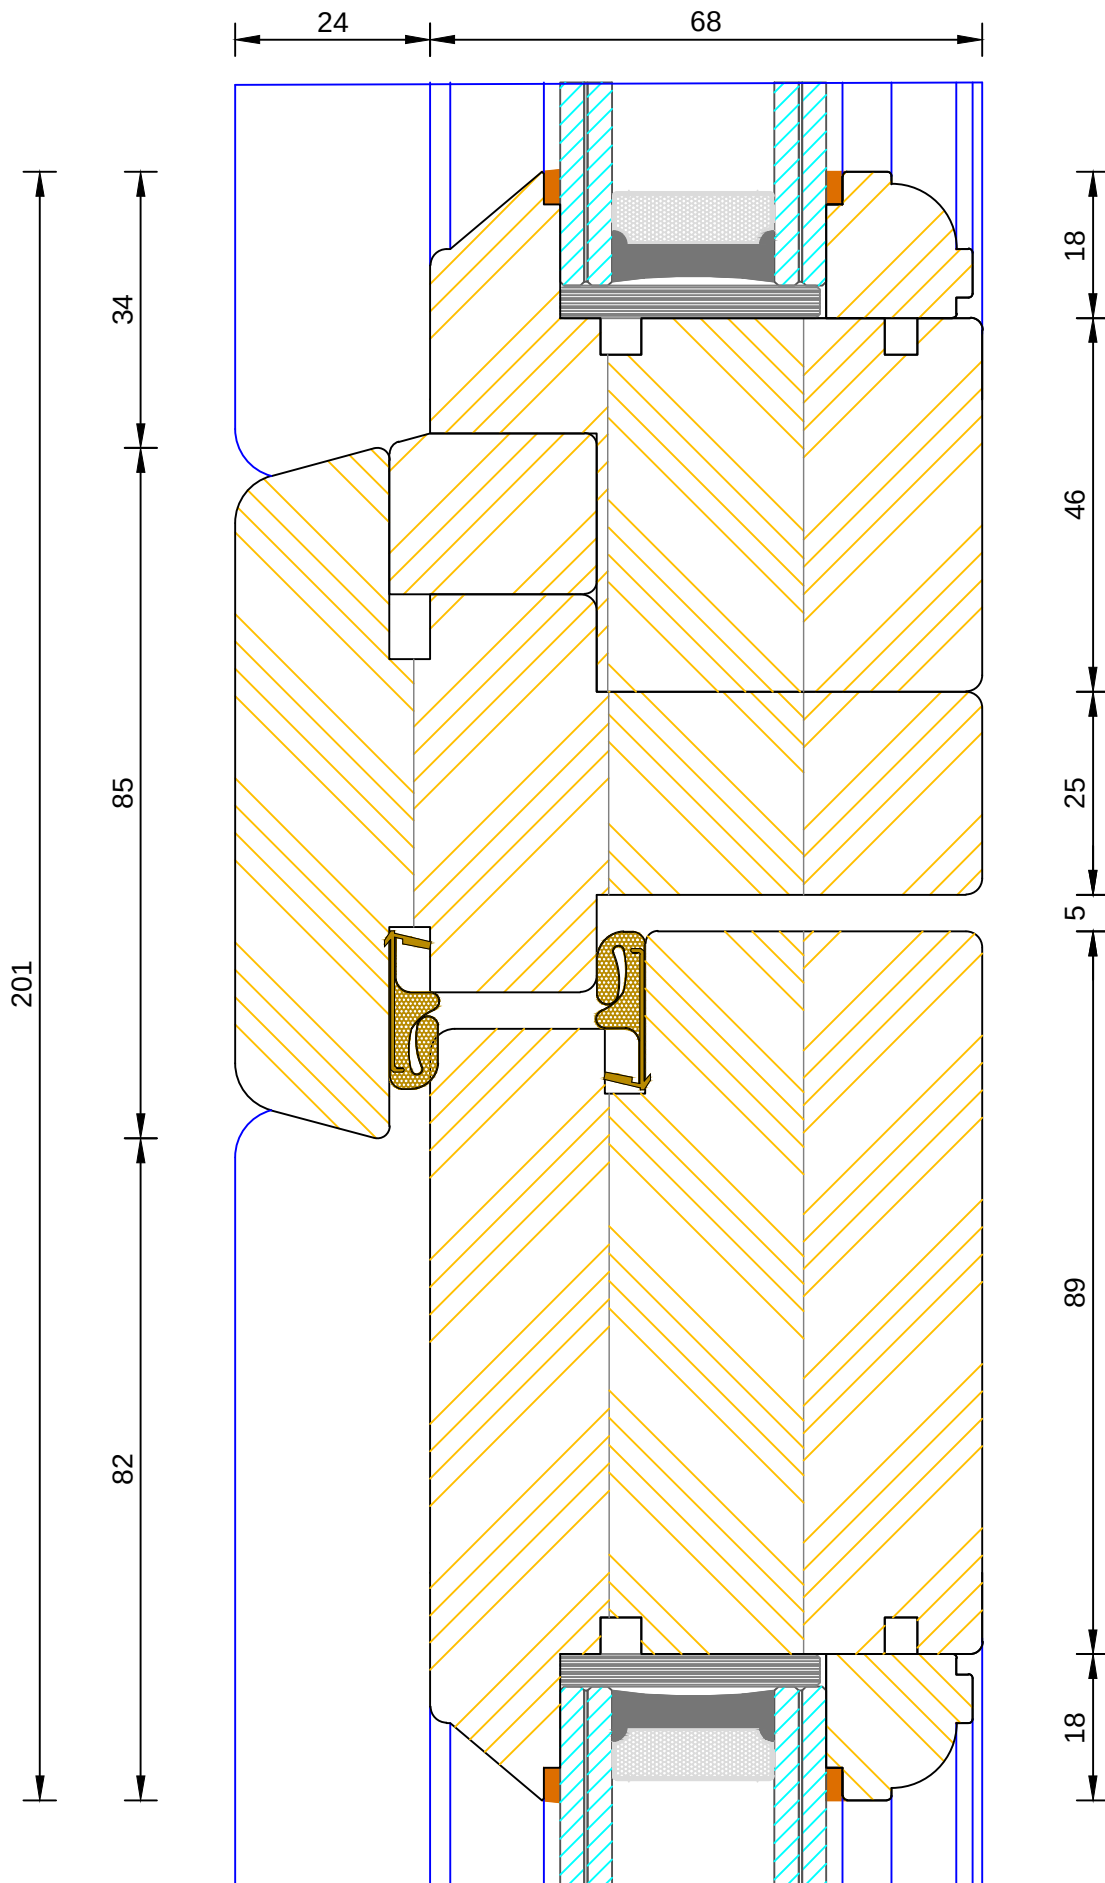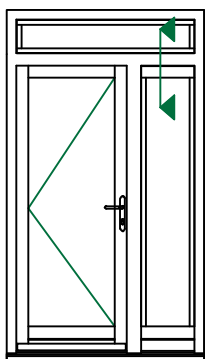

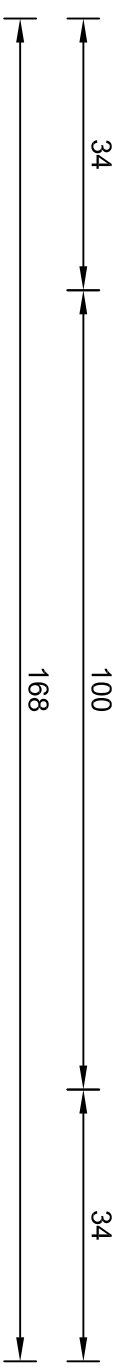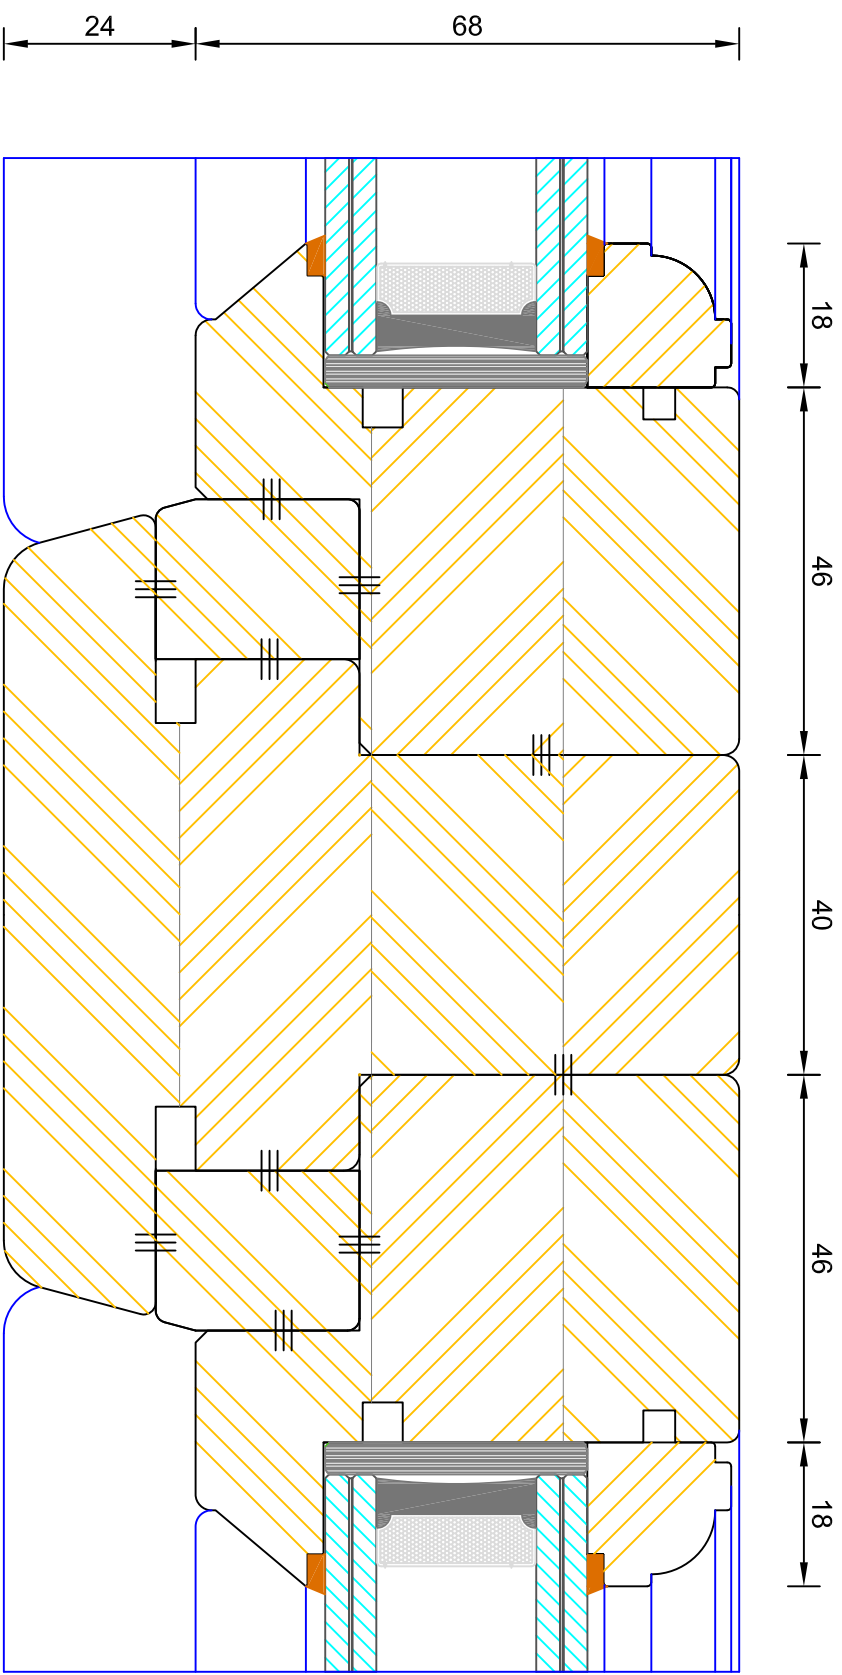



Bereco

Traditional Open In Flush Entrance Door
Solid Mullion (Fixed Light / Fixed Light)

DIMENSIONS	PLOT SIZE	SCALE	DATE	REV	DWG NO.
MM	A4	1:1	08.03.2011	A	2318


Please consider the environment before printing

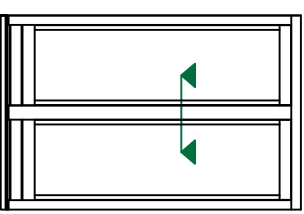


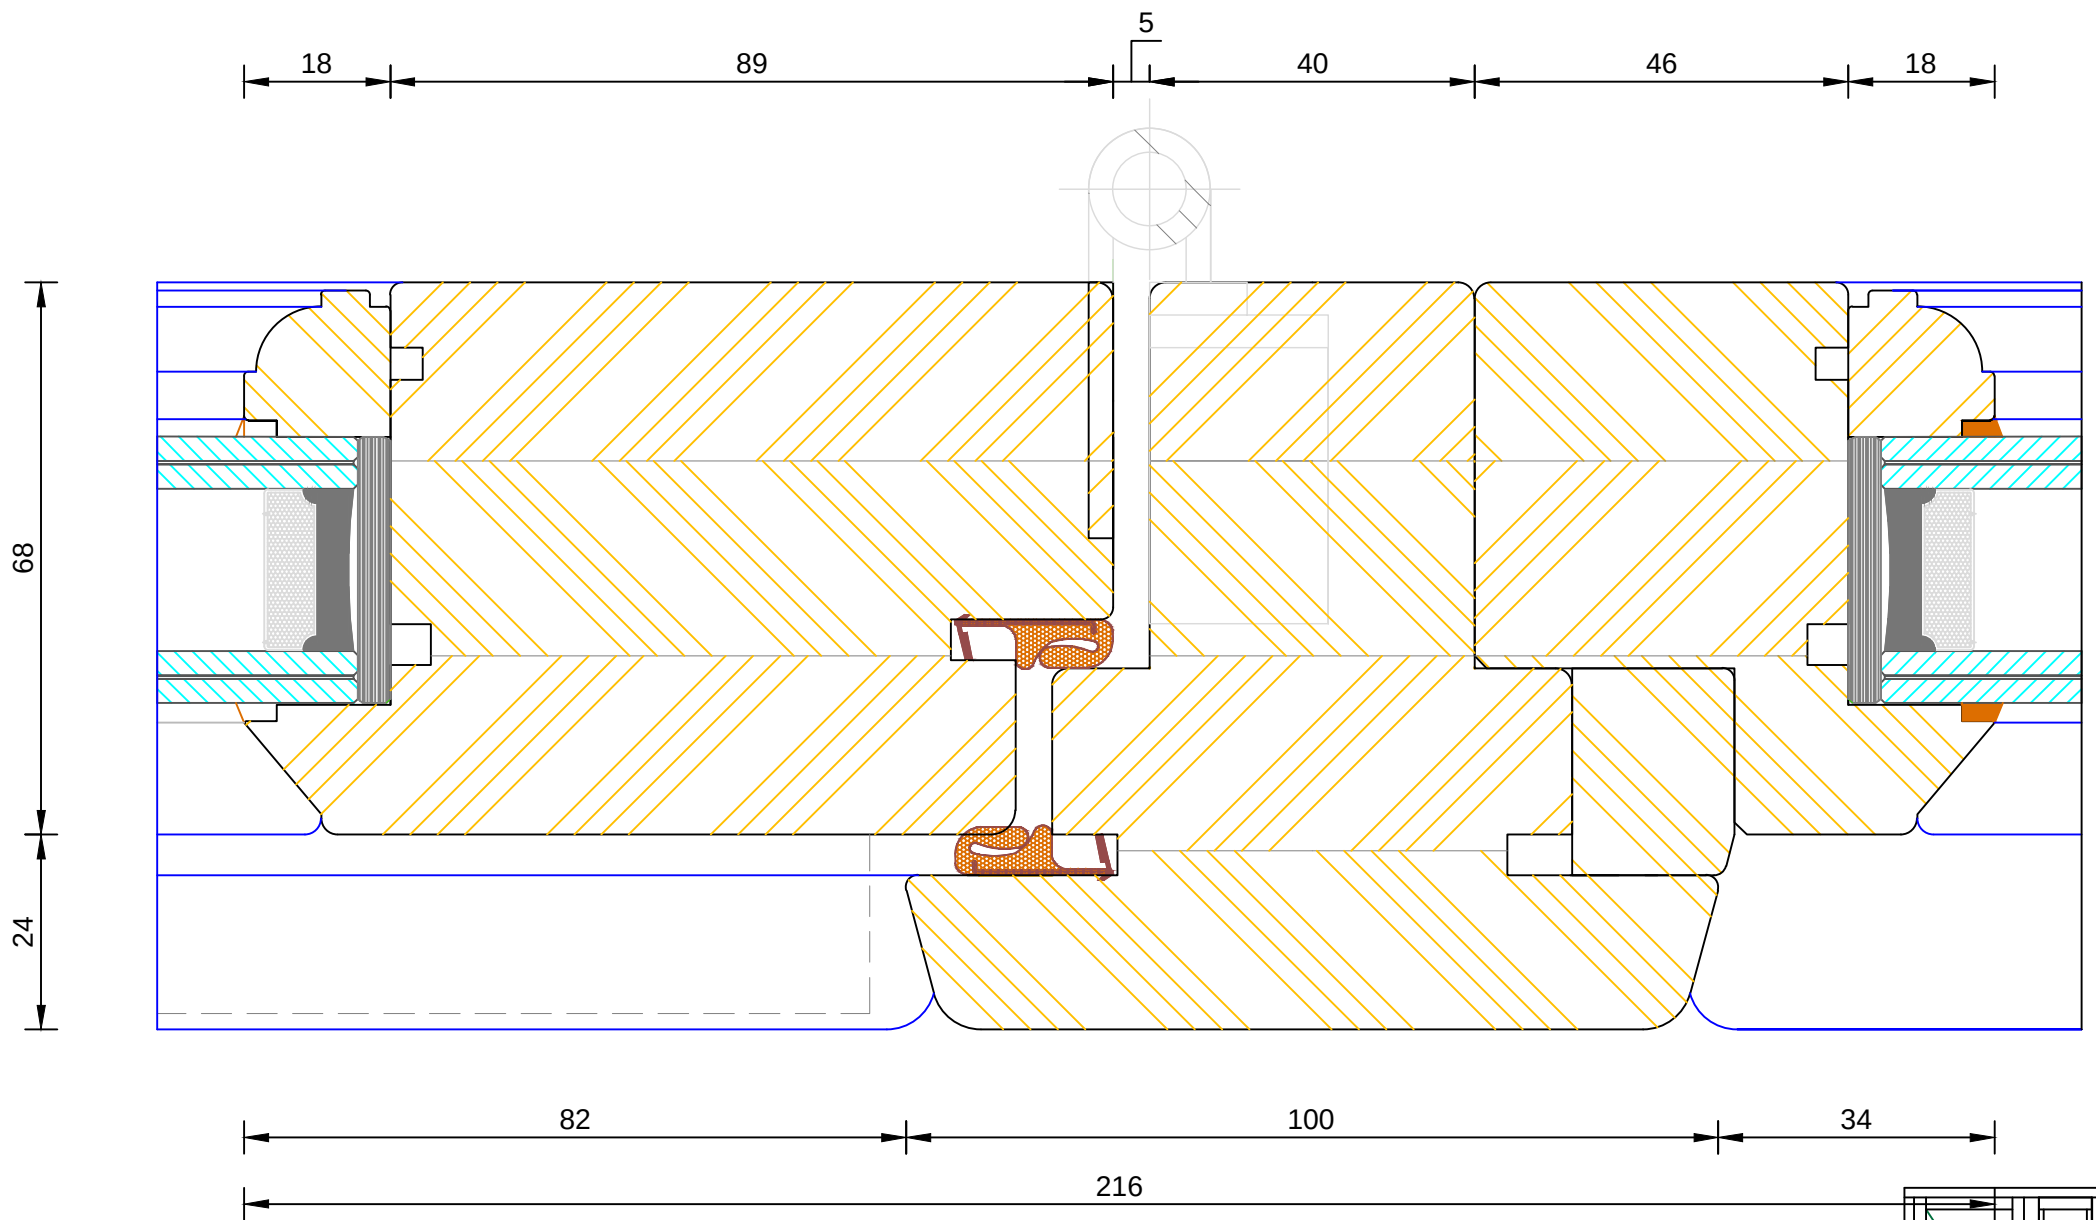

Traditional Open In Flush Entrance Door **Solid Mullion (Leaf / Side Light)**


DIMENSIONS	PLOT SIZE	SCALE	DATE	REV	DWG NO.
MM	A4	1:1	08.03.2011	A	2319
 Please consider the environment before printing					

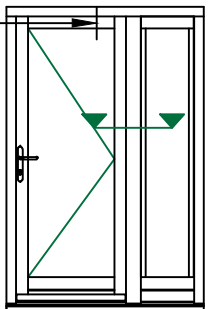


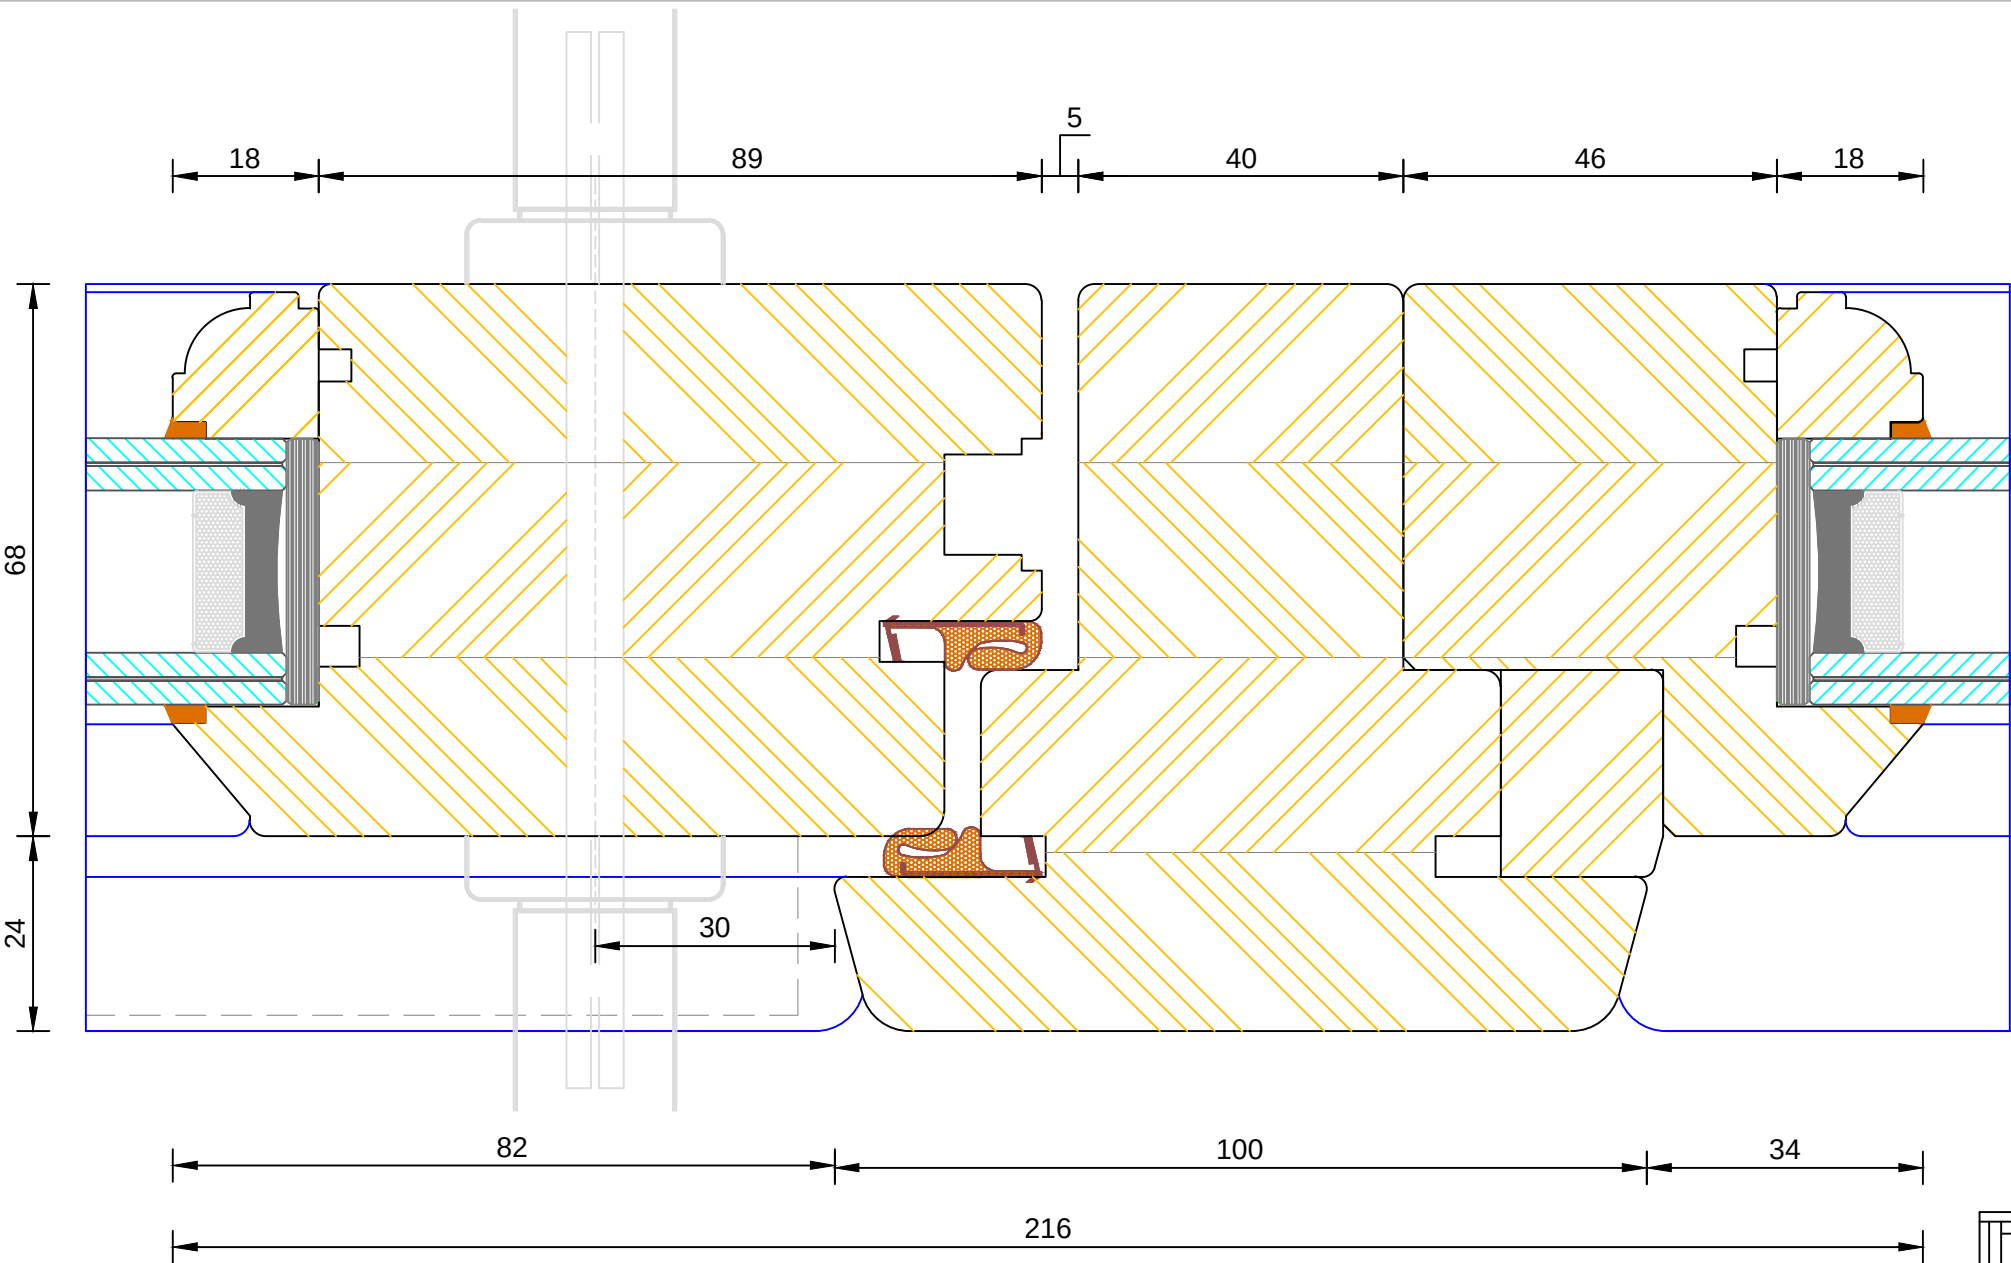


Traditional Open In Flush Entrance Door Solid Mullion (Leaf / Side Light)


DIMENSIONS	PLOT SIZE	SCALE	DATE	REV	DWG NO.
MM	A4	1:1	08.03.2011	A	2320
 Please consider the environment before printing					

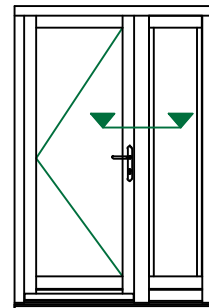

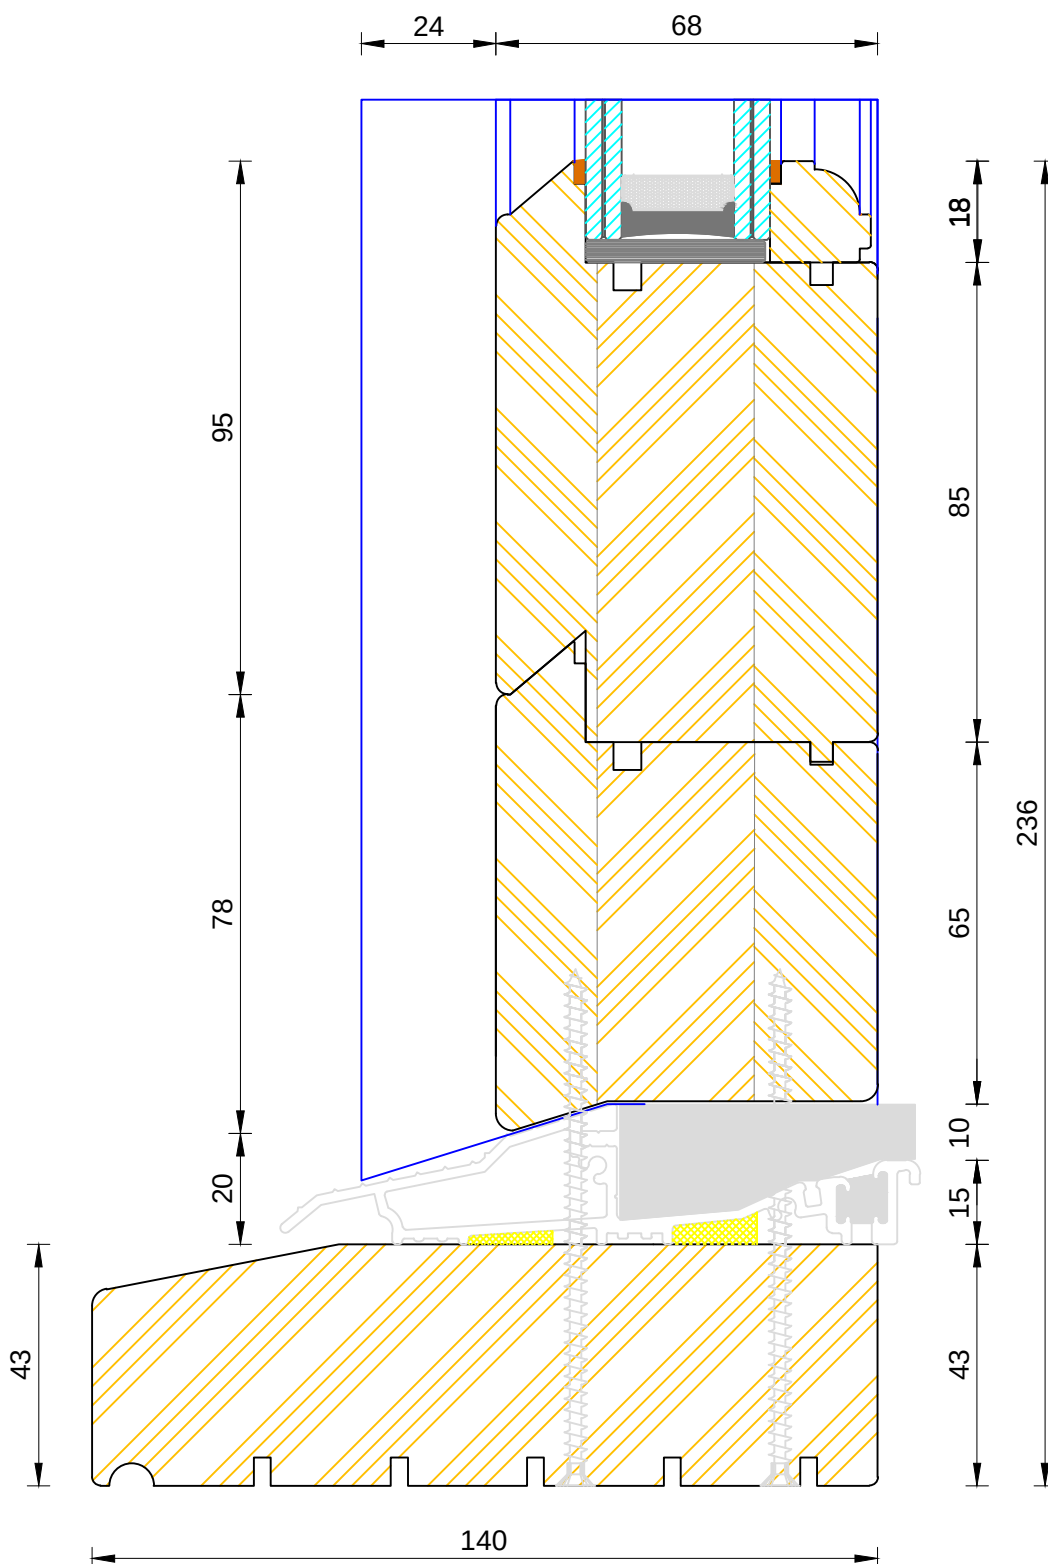

If not otherwise stated, Hardwood Threshold will be stained 5064 Walnut.

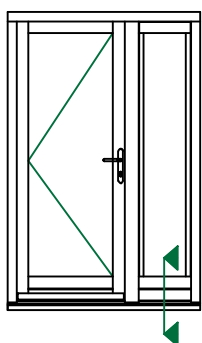


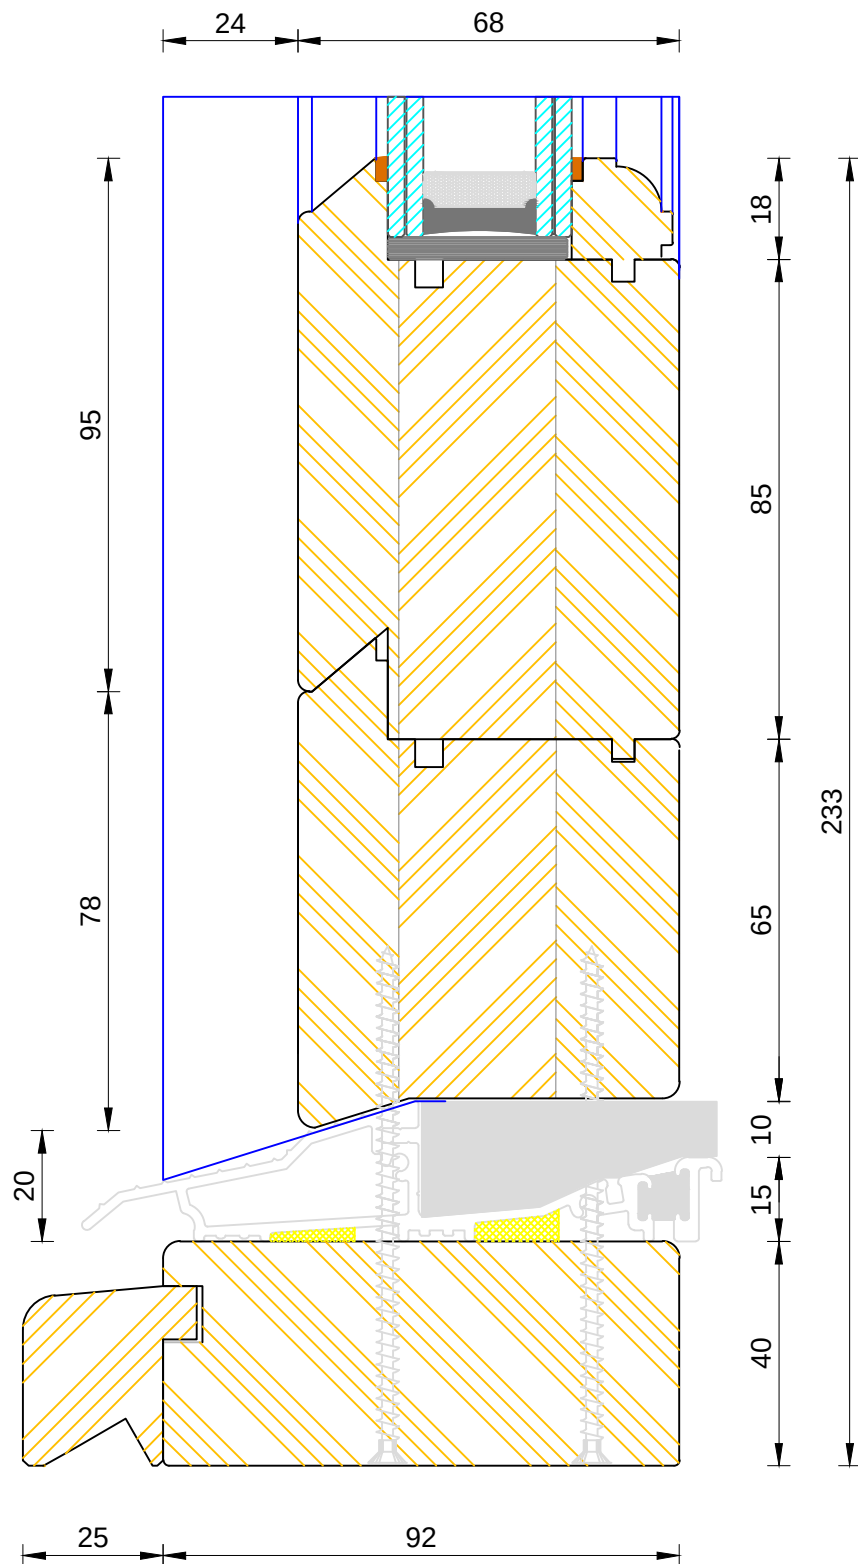


CILL EXTENSION - available options: 25mm (117mm o/a) / 47mm (139mm o/a) / 62mm (154mm o/a) / 87mm (179mm o/a) / 114mm (206mm o/a) / 125mm (217mm o/a) / 140mm (232mm o/a)



NOTE: Cill Extensions should be supported from underneath; the maximum overhang over Brick / Blockwork for cill extension should not exceed 25mm in order to avoid damage when stepped on. Warrenties are invalidated when fitted with overhang in excess to that.

If not otherwise stated, Hardwood Threshold will be painted the same colour as Frame.

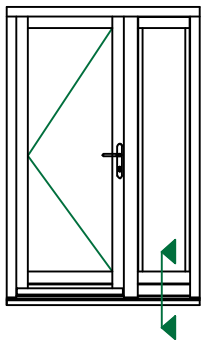


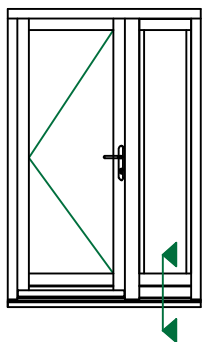



DIMENSIONS	PLOT SIZE	SCALE	DATE	REV	DWG NO.
MM	A3	1:1	08.03.2011	A	2308
 Please consider the environment before printing					

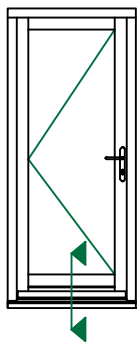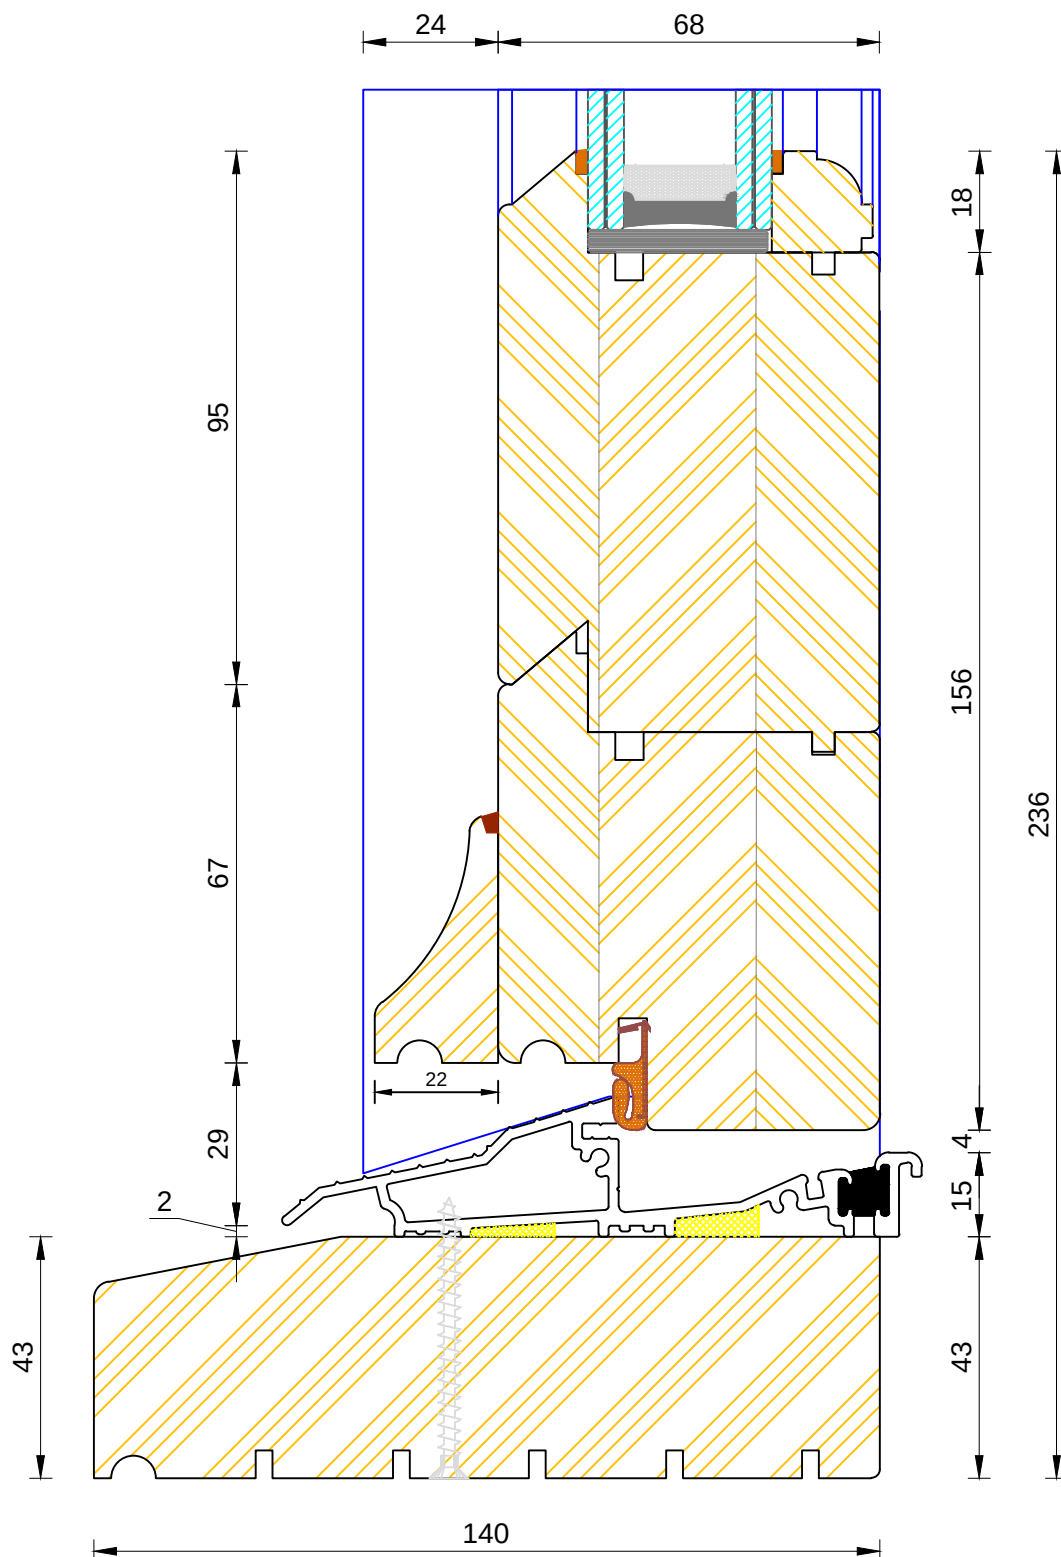

If not otherwise stated, Hardwood Threshold will be stained 5064 Walnut.

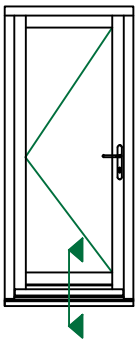

If not otherwise stated, Hardwood Threshold will be painted the same colour as Frame.

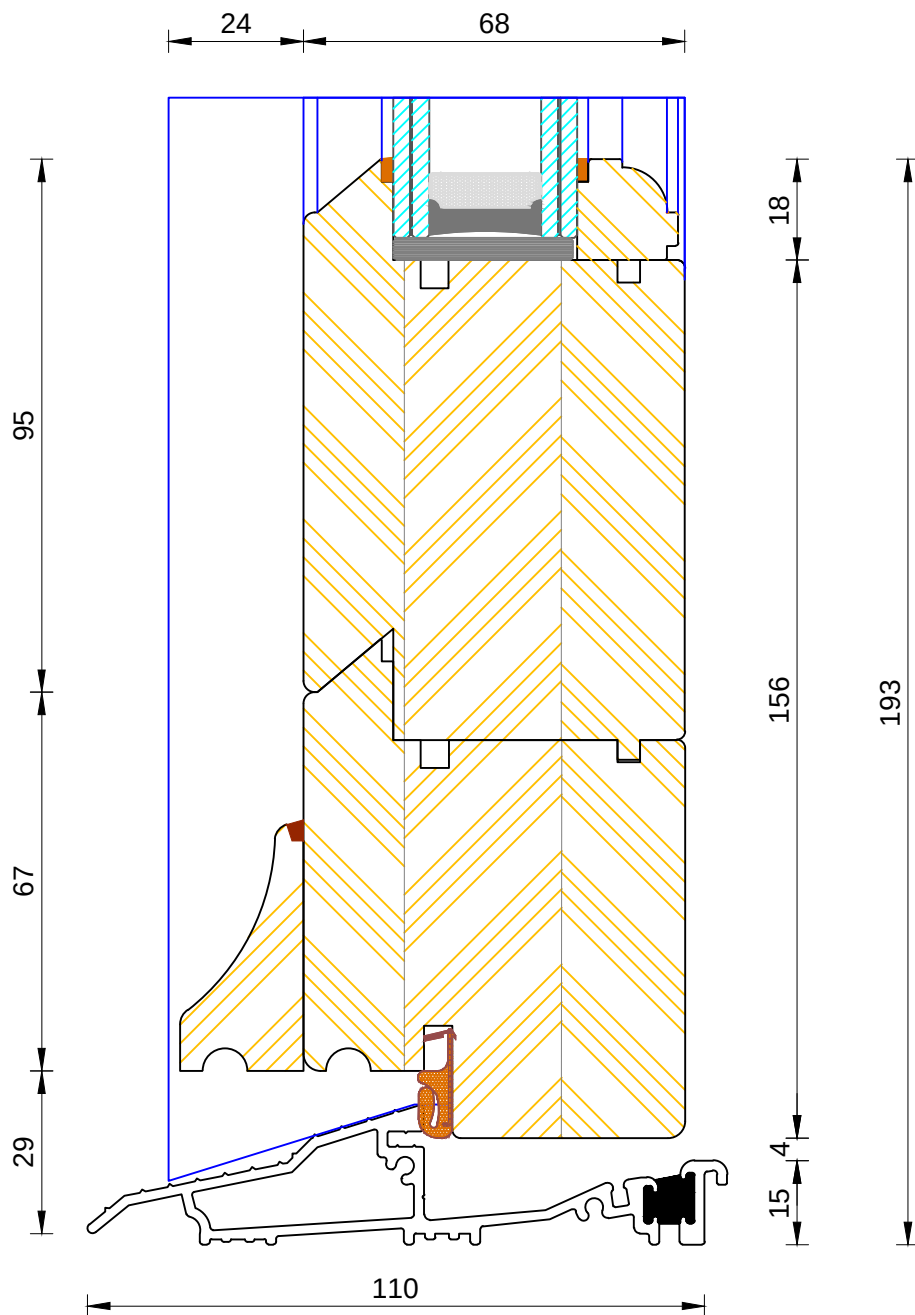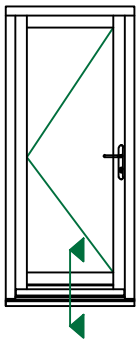

Bereco

Traditional Open In Flush Entrance Door Mobility Thresh

DIMENSIONS	PLOT SIZE	SCALE	DATE	REV	DWG NO.
MM	A3	1:1	08.03.2011	A	2314
 Please consider the environment before printing					