
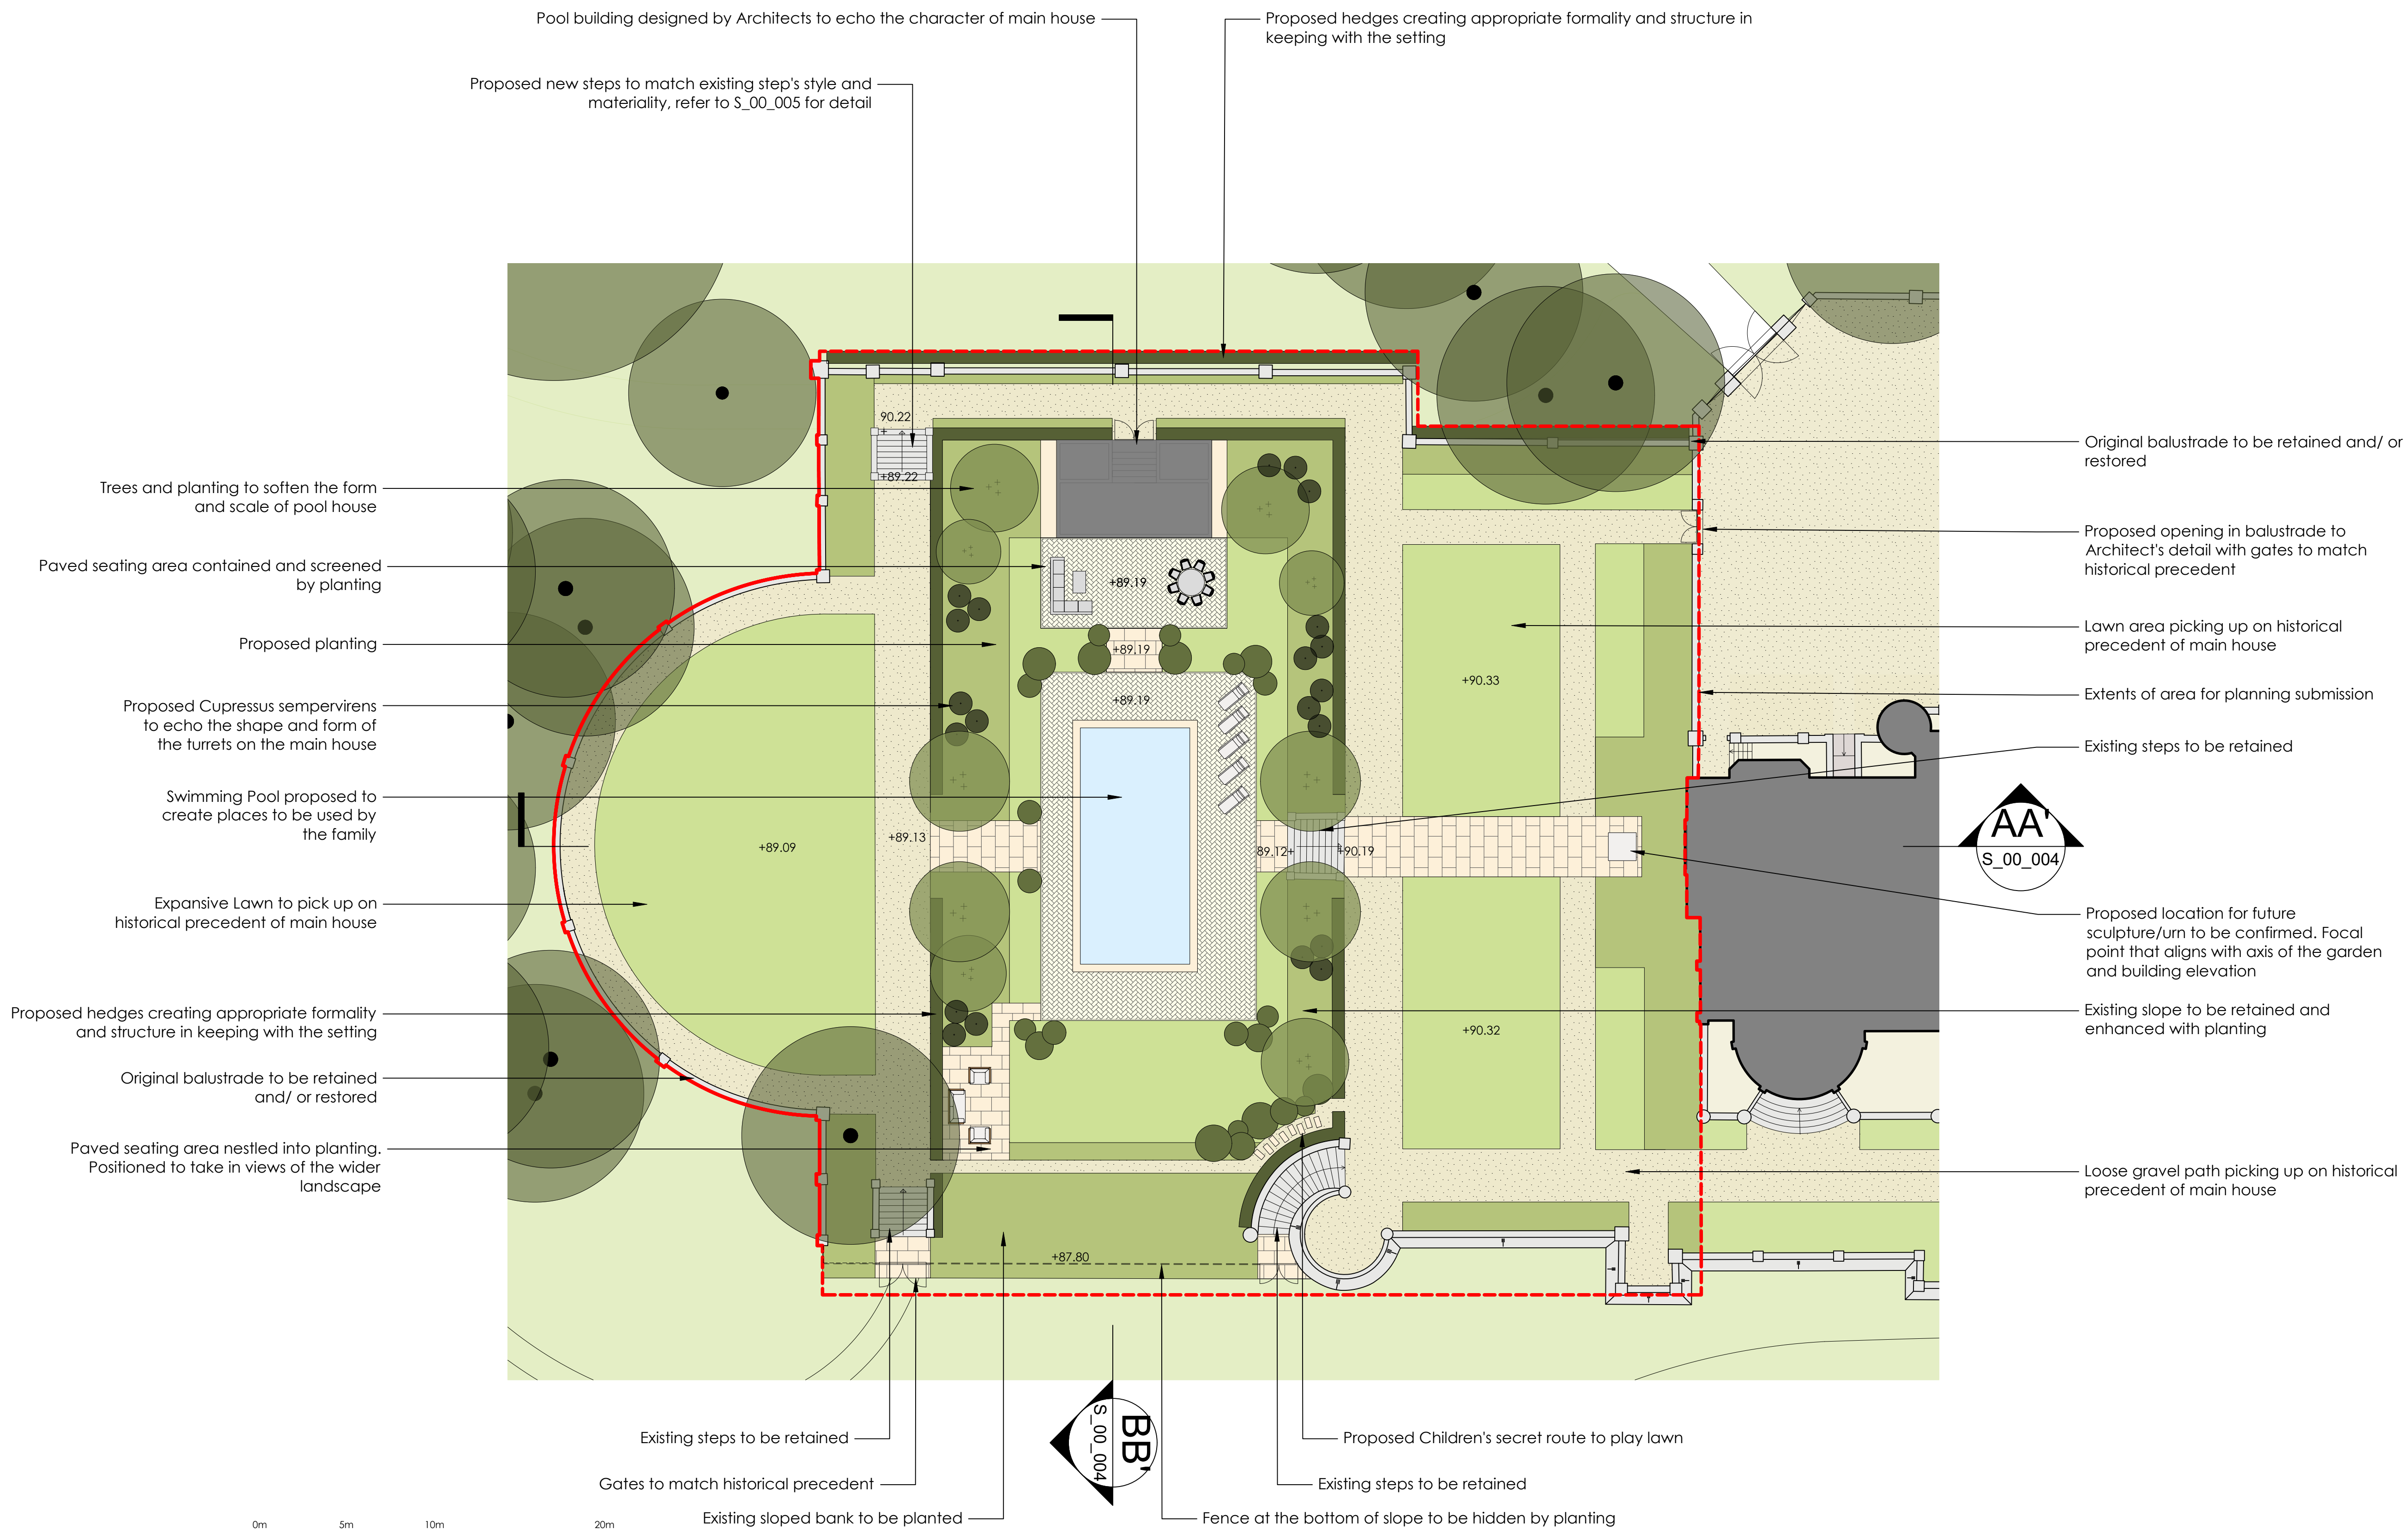


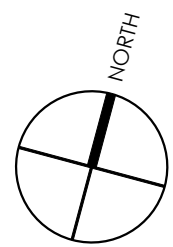

GENERAL NOTES.

This drawing remains the copyright of Andy Sturgeon Garden Design Limited. All dimensions to be checked prior to commencement of any works, and/or preparation of any shop drawings on site. Any dimensional discrepancies and alterations to be referred to the designer.

DO NOT SCALE FROM THIS DRAWING.

- Landscape Key
- Loose Gravel
 - Sandstone Paving
 - Limestone Setts
 - Swimming Pool
 - Planting Proposed
 - Hedge Proposed
 - Mown Grass
 - Tree Proposed
 - Cupressus sempervirens Proposed
 - Tree Existing
 - Tiary Domes
 - Level Existing
 - Extents of area for planning submission