


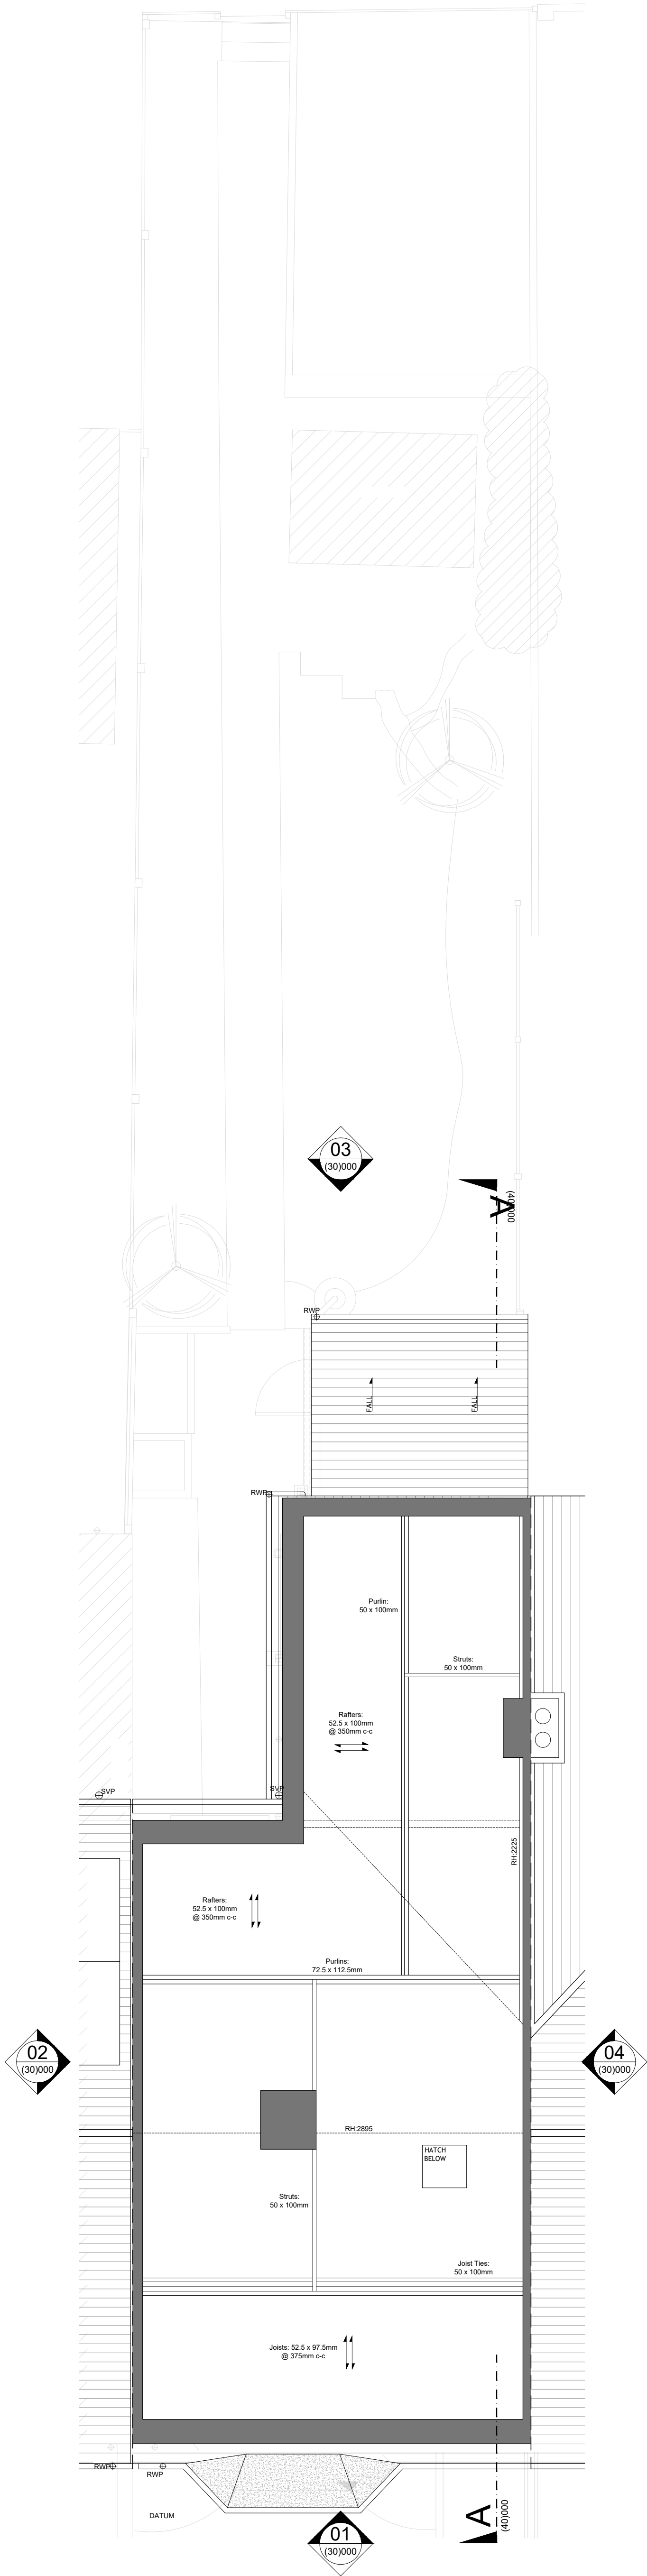

# 1270HS | 140 High Street

Hurstpierpoint, BN6 9PX

key:  
Existing Walls

|   |            |                         |    |    |
|---|------------|-------------------------|----|----|
| B | 05/06/2026 | Issued for approval.    | SP | LH |
| A | 12/05/2026 | Issued for information. | SP | LH |
| / | 18/03/2026 | Issued for information. | SP | LH |

| rev. | date | notes | drawn | checked |
|------|------|-------|-------|---------|
|------|------|-------|-------|---------|

This drawing is the property of Willow Design & Planning Ltd © and protected by the Copyright, Designs and Patents Act, 1988. Do Not Scale. All dimensions and conditions are to be checked on site prior to preparing drawings or commencing any work.

client:  
Simon Payne & Caroline Hayes

architect:  
**WILLOW**  
DESIGN PLANNING DELIVERY

370 Brighton Road,  
Shoreham by Sea,  
BN43 6RE  
tel. 01273 456519  
info@willowarchitects.net

issued for:  
**APPROVAL**

|           |             |
|-----------|-------------|
| drawn by: | checked by: |
| SP        | LH          |

project north:



drawing title:  
**Existing  
Loft Plan**

scale @ A1:  
1:50

## (20)002

|             |          |
|-------------|----------|
| drawing no. | revision |
|-------------|----------|