
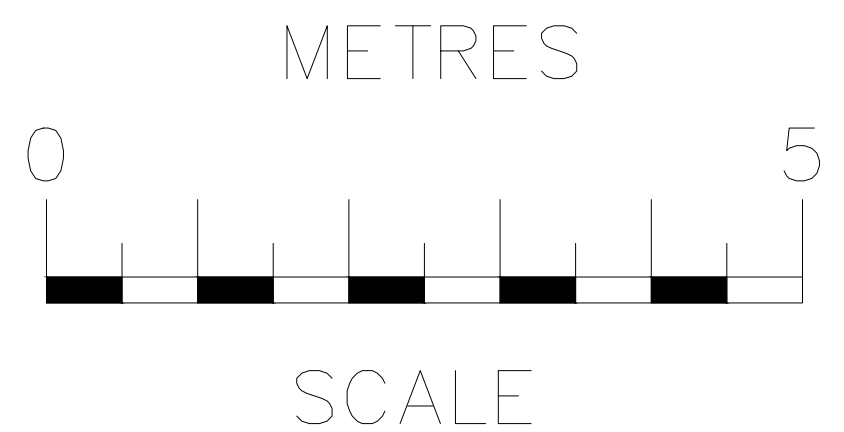


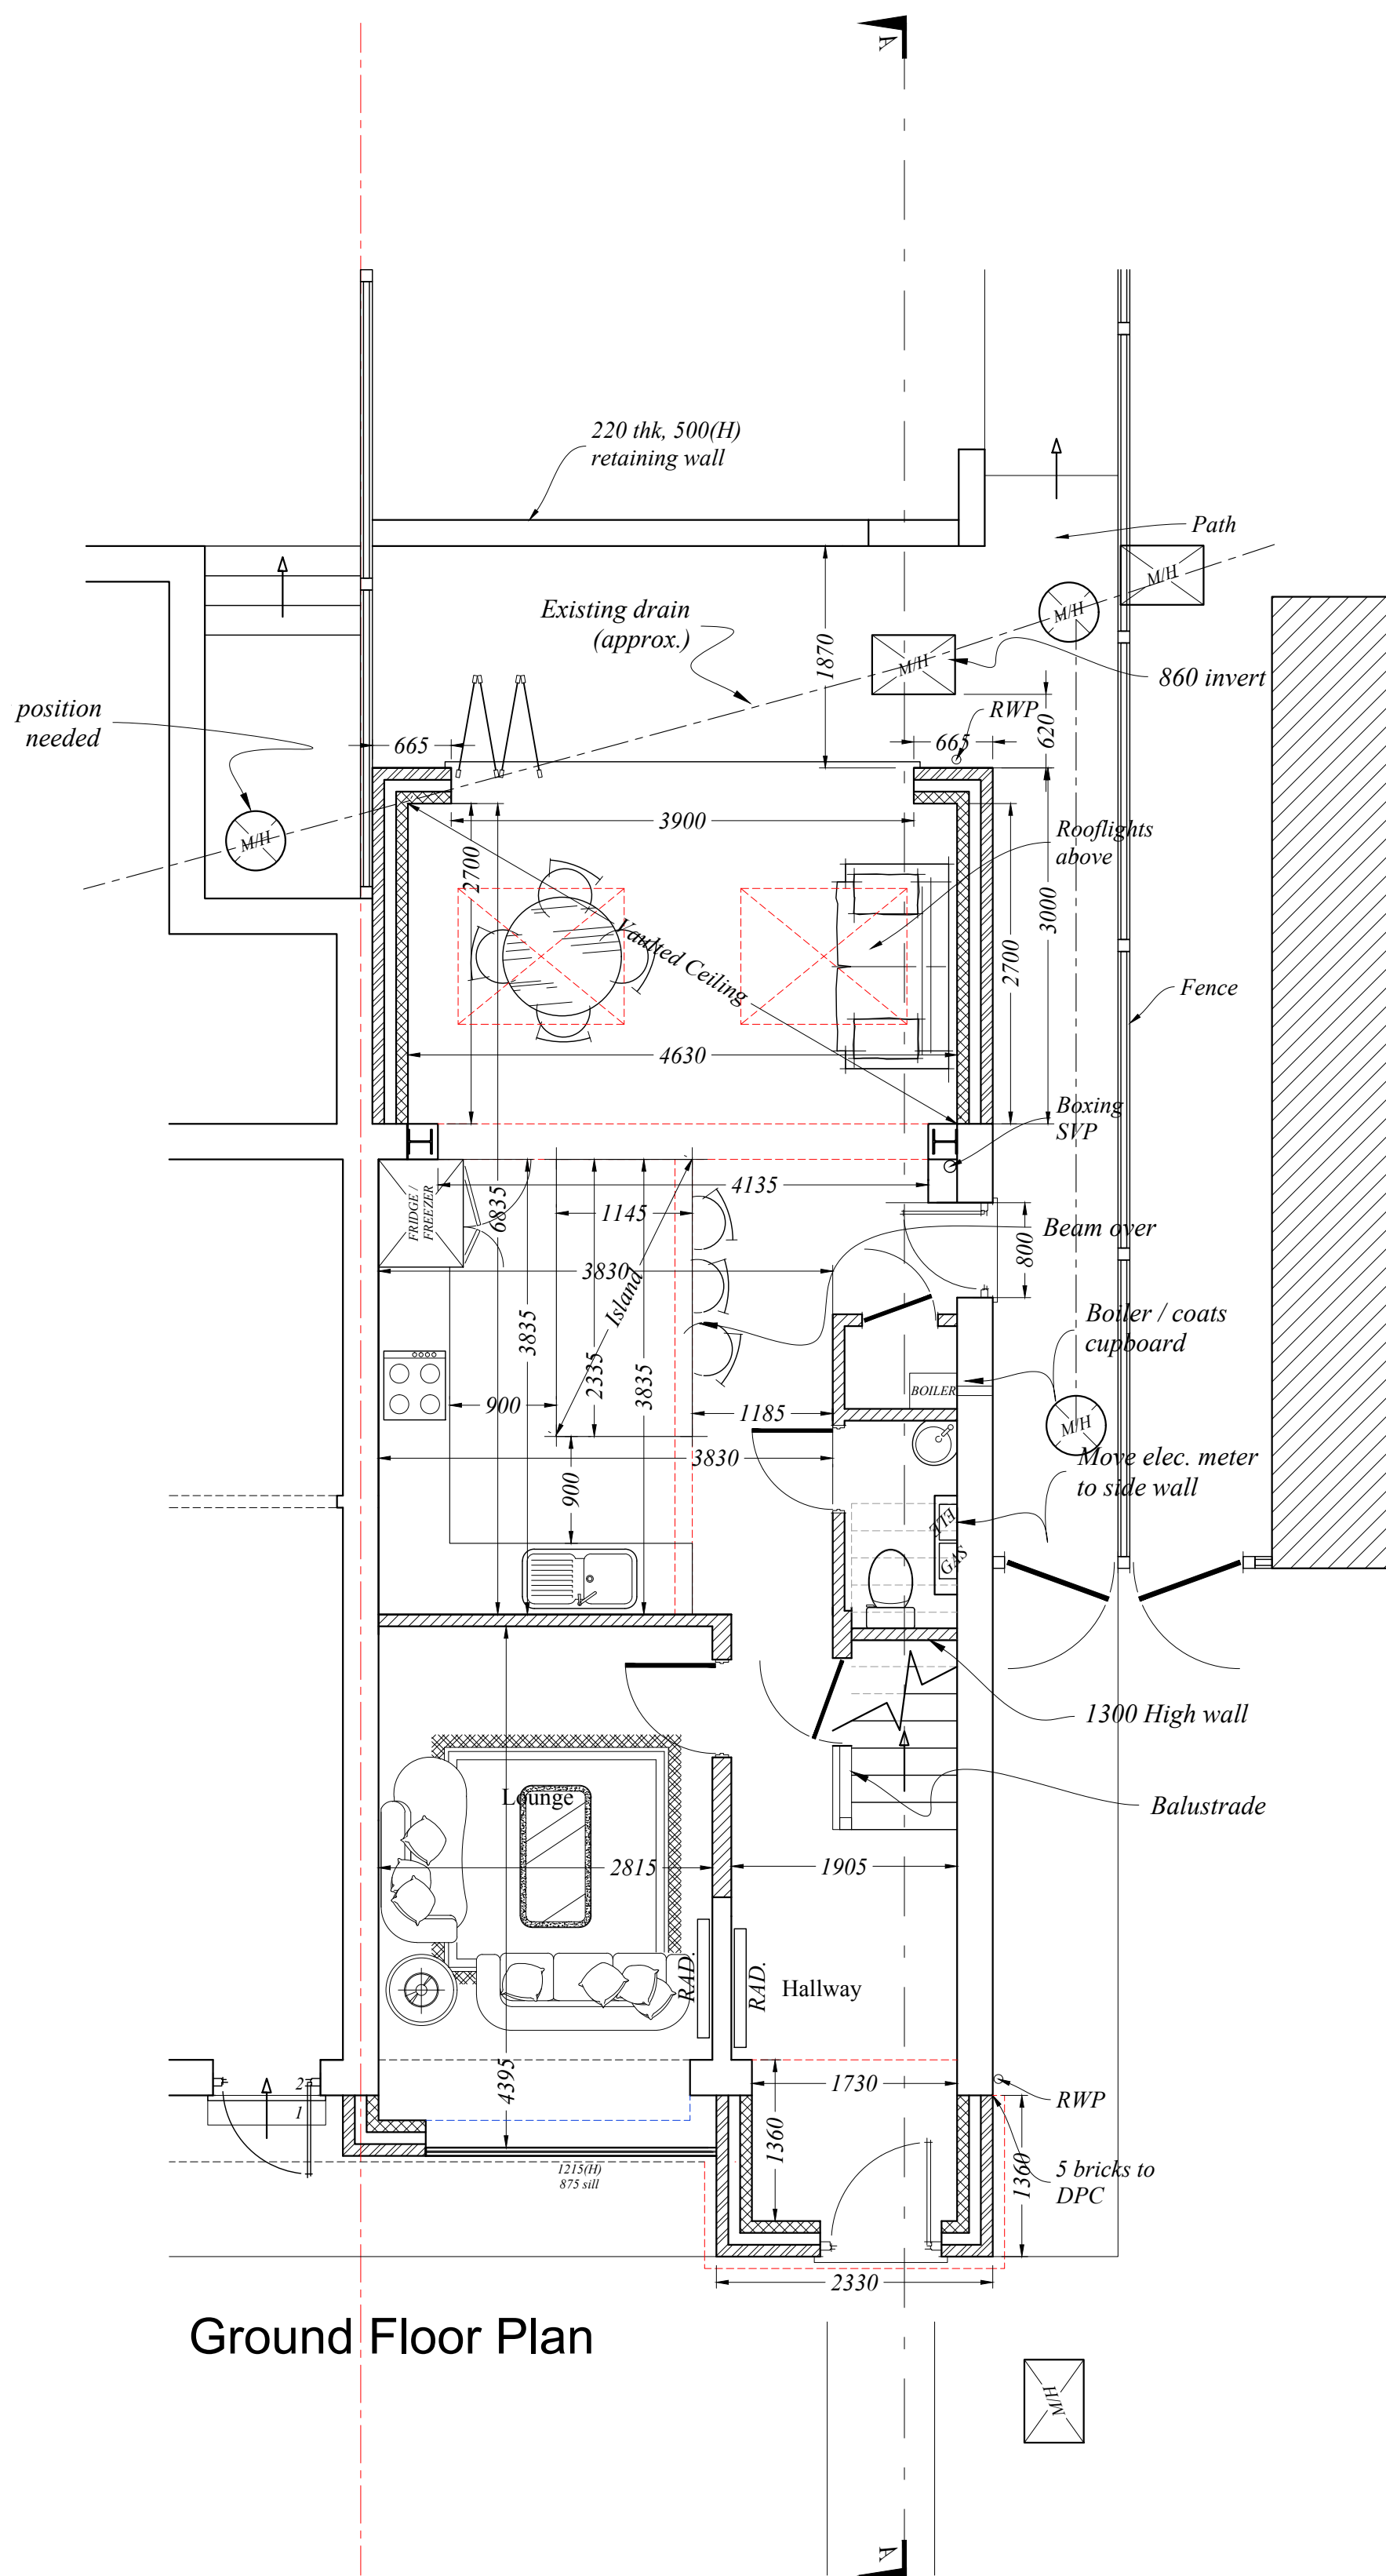

REV	date	description	
RB Design Corner Cottage, The Limes, Felbridge, East Grinstead, RH19 2QJ Tel: 01342 523 766 Mob 07988 998 928 Email: info@rossbouditchdesign.co.uk			
project	drawing	date	job no
39 Rowan Walk, Crawley Down, CRAWLEY, RH10 4JW	WORKS	05.11.24	
Mr & Mrs Matthews	PLANS PROPOSED	scale @ 1:50	PLN 05