
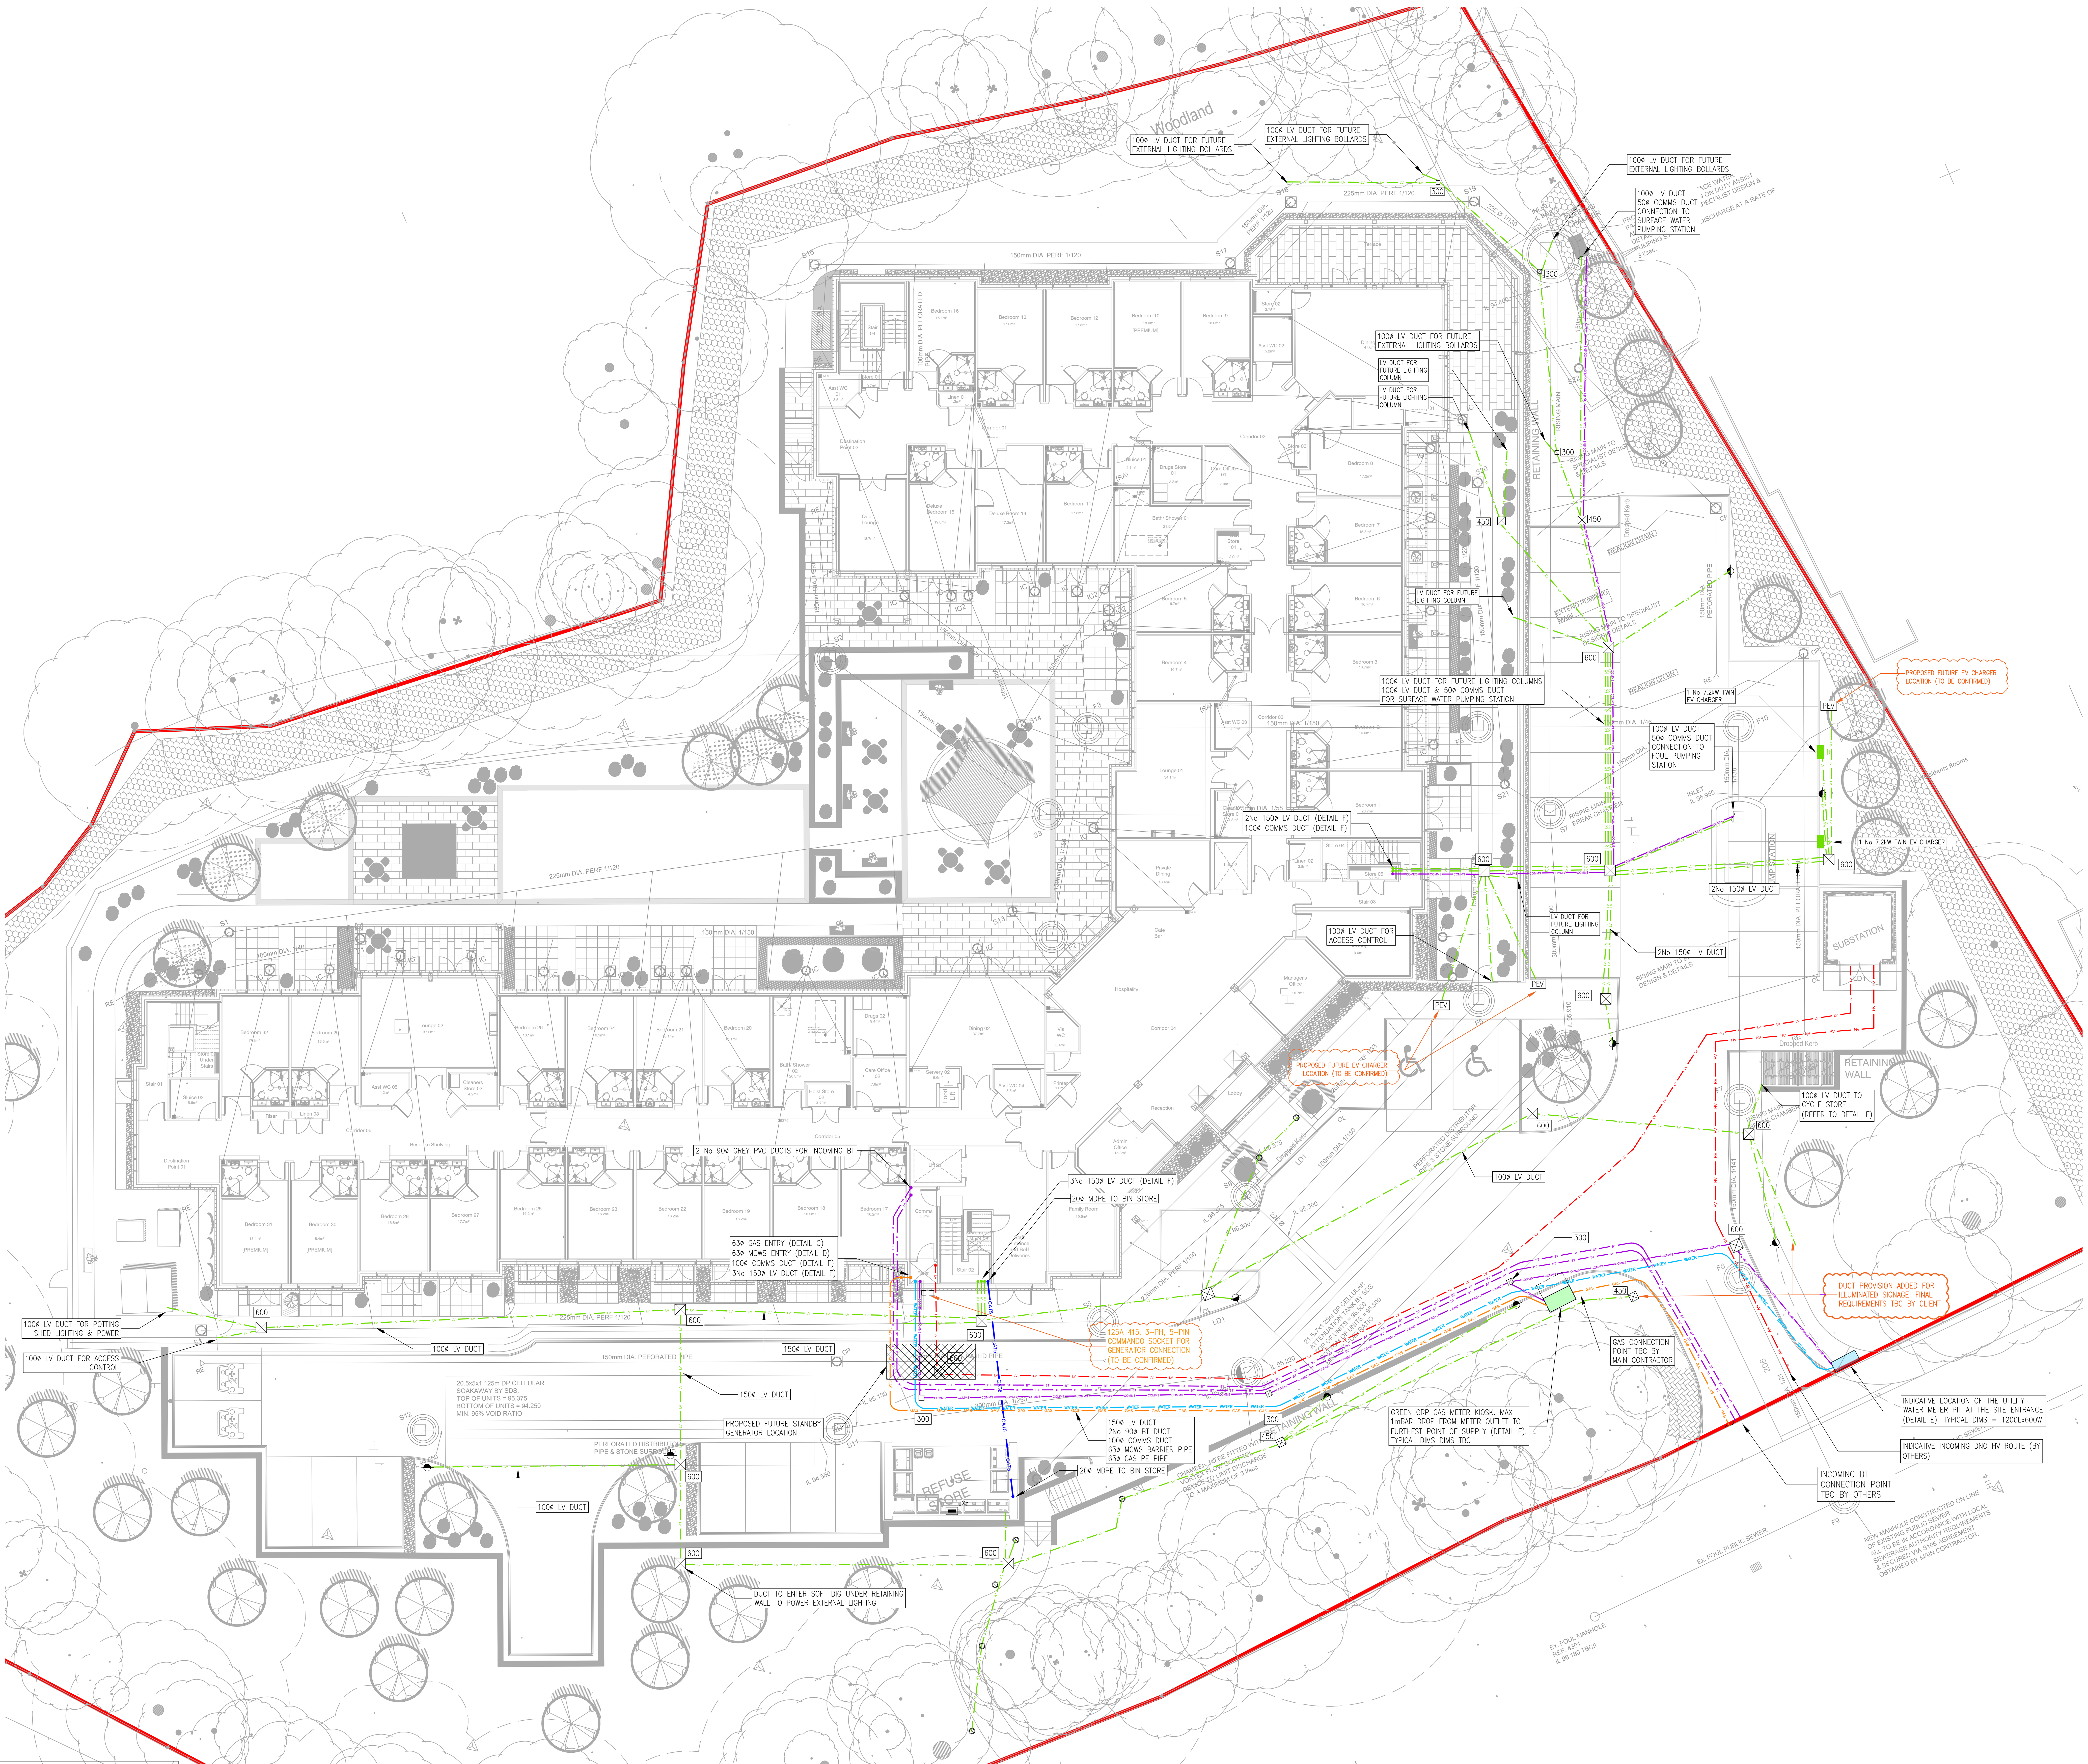


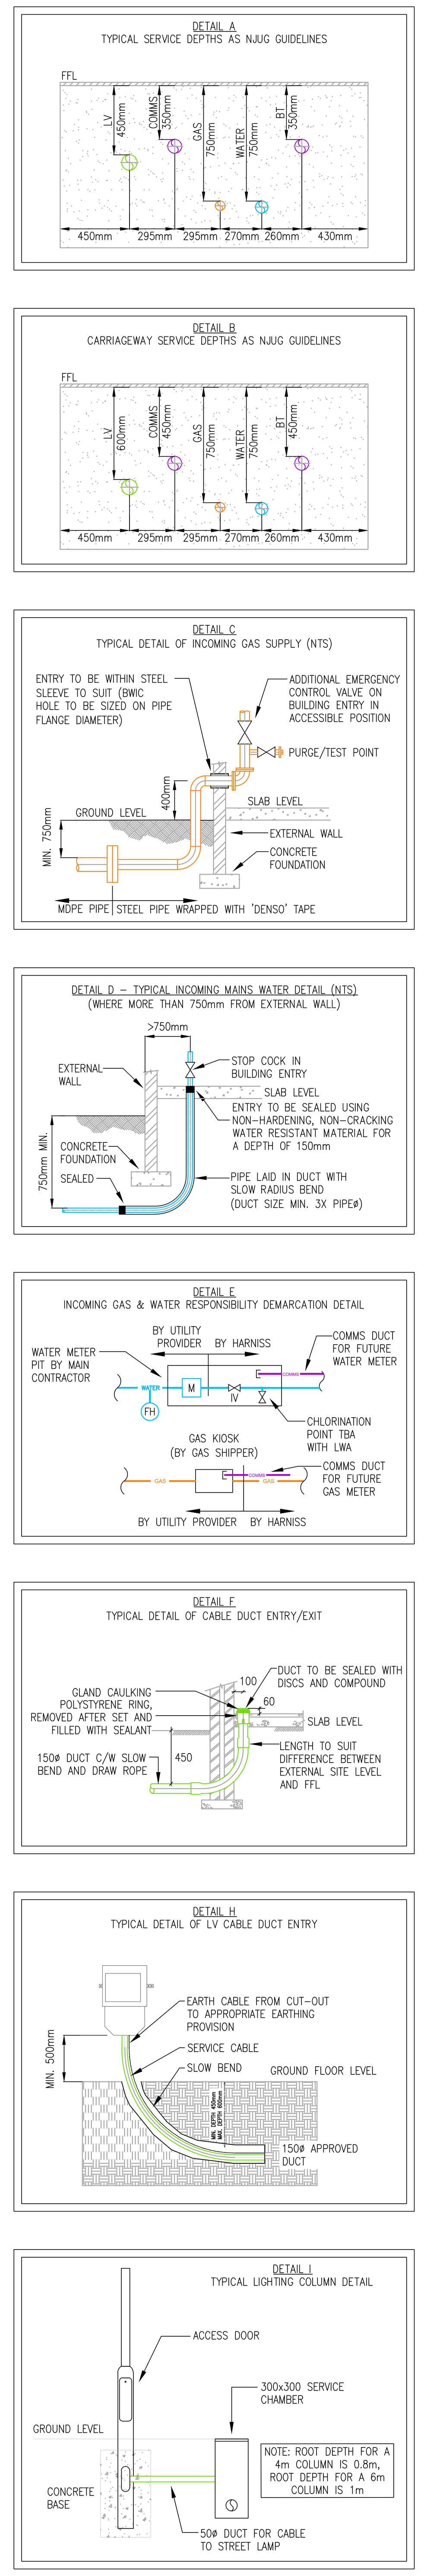

NOTES:

1. THIS DRAWING SHALL BE READ IN CONJUNCTION WITH ANY RELEVANT STRUCTURAL, ARCHITECTURAL & CONSULTANTS DRAWINGS/SPECIFICATIONS.
2. THIS DRAWING IS NOT TO BE SCALED.
3. ALL DIMENSIONS STATED IN mm.
4. DETAILS PRODUCED IN ABSENCE OF SUBSTRUCTURE DETAILS, REVIEW REQUIRED ONCE RECEIVED.
5. THE EXACT DETAILS OF THE INCOMING SERVICES AND EQUIPMENT WILL BE PROVIDED BY THE UTILITY COMPANIES ONCE THE FINAL AND FIRM QUOTES ARE RECEIVED AND PAYMENTS MADE BY THE MAIN CONTRACTOR. THE DETAILS SHOWN AT THIS STAGE ARE BASED ON BUDGET QUOTES RECEIVED.
6. TRENCHING, GROUND WORKS & DUCTING INSTALLATIONS SHALL BE SUPPLIED & INSTALLED BY THE MAIN CONTRACTOR.
7. DRAWPITS SHOWN SHALL BE SUPPLIED & INSTALLED BY THE MAIN CONTRACTOR & SHALL SUIT THE DUCTWORK REQUIREMENTS SHOWN ON THE PLAN.
8. ALL DUCTS TO BE COMPLETE WITH DRAW CORDS & TO ALLOW FOR THE FOLLOWING MINIMUM TURNING RADIUS AT BENDS: LV DUCTS 450mm
9. LV DUCTING TO BE BLACK TWIN WALL, SMOOTH BORE DUCTING TO BE EN50086-2-4 AS RIGIDUCT SIMILAR.
10. HARNISS HAVE MADE NO ALLOWANCE FOR THE PROVISION OF A PRIVATE FIRE HYDRANT. THIS FALLS UNDER THE MAIN CONTRACTORS REMIT IF REQUIRED.

LEGEND

☒ ACCESS CHAMBER/DRAW PIT (SIZE AS NOTED)

REV	DATE	DETAILS OF REVISION	BY
P03	12.03.25	DRAWING UPDATED TO INCORPORATE COMMENTS RECEIVED	CP
P02	11.03.25	FOUL & SURFACE WATER PUMP ADDED AND DRAWING UPDATED FOLLOWING FURTHER COORDINATION AND COMMENTS	CP
P01	07.03.25	ISSUED FOR COMMENT	CP

HARNISS
1 Weekley Wood Avenue,
Kettering, Northants, NN14 1UQ
Tel: 01933 656850
Email: info@harniss.co.uk

CLIENT
HORIZON CONSTRUCTION GROUP
(BARCHESTER HEALTHCARE)

PROJECT
PROPOSED CARE HOME
TURNERS HILL ROAD
COPTHORNE, WEST SUSSEX

DRAWING TITLE
MEP SERVICES
EXTERNAL SERVICES
DISTRIBUTION LAYOUT

Issue Status
FOR COMMENT

Original Size	Scale	Drawn
A0	1:125	CP / JR
HCL Project No.	Suitability	Checked
2537	-	SG / TB

Project	Originator	Volume	Level	Type	Role	Number
2537	HCL	ZZ	XX	DR	ME	6000

© Copyright Harniss Contracting Ltd
Copyright in this drawing belongs to Harniss Contracting Ltd. This drawing may not be used, sold, licensed, transferred, copied or reproduced in whole or in part or in any manner or form other than with the prior written consent of Harniss Contracting Ltd.

DRAWING REF:	REV:	DATE:	DATE RECIEVED:	DATE UPDATED:
AL(9)901 - SITE	C7	05.02.25	27.02.25	27.02.25

DRAWING REF:	REV:	DATE:	DATE RECIEVED:	DATE UPDATED:
2604-02	C5	31.01.25	27.02.25	27.02.25