



Straight clay chimney pot 600mm H x 245mm Diam.

Chimney haunching formed in mortar

Isokern or similar insulated pumice flue liner blocks. Flue diameter to suite appliance (TBC)

'Leca' or similar insulation to be backfilled around flue

Facing brick, see material schedule for further information

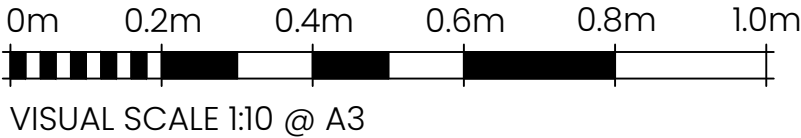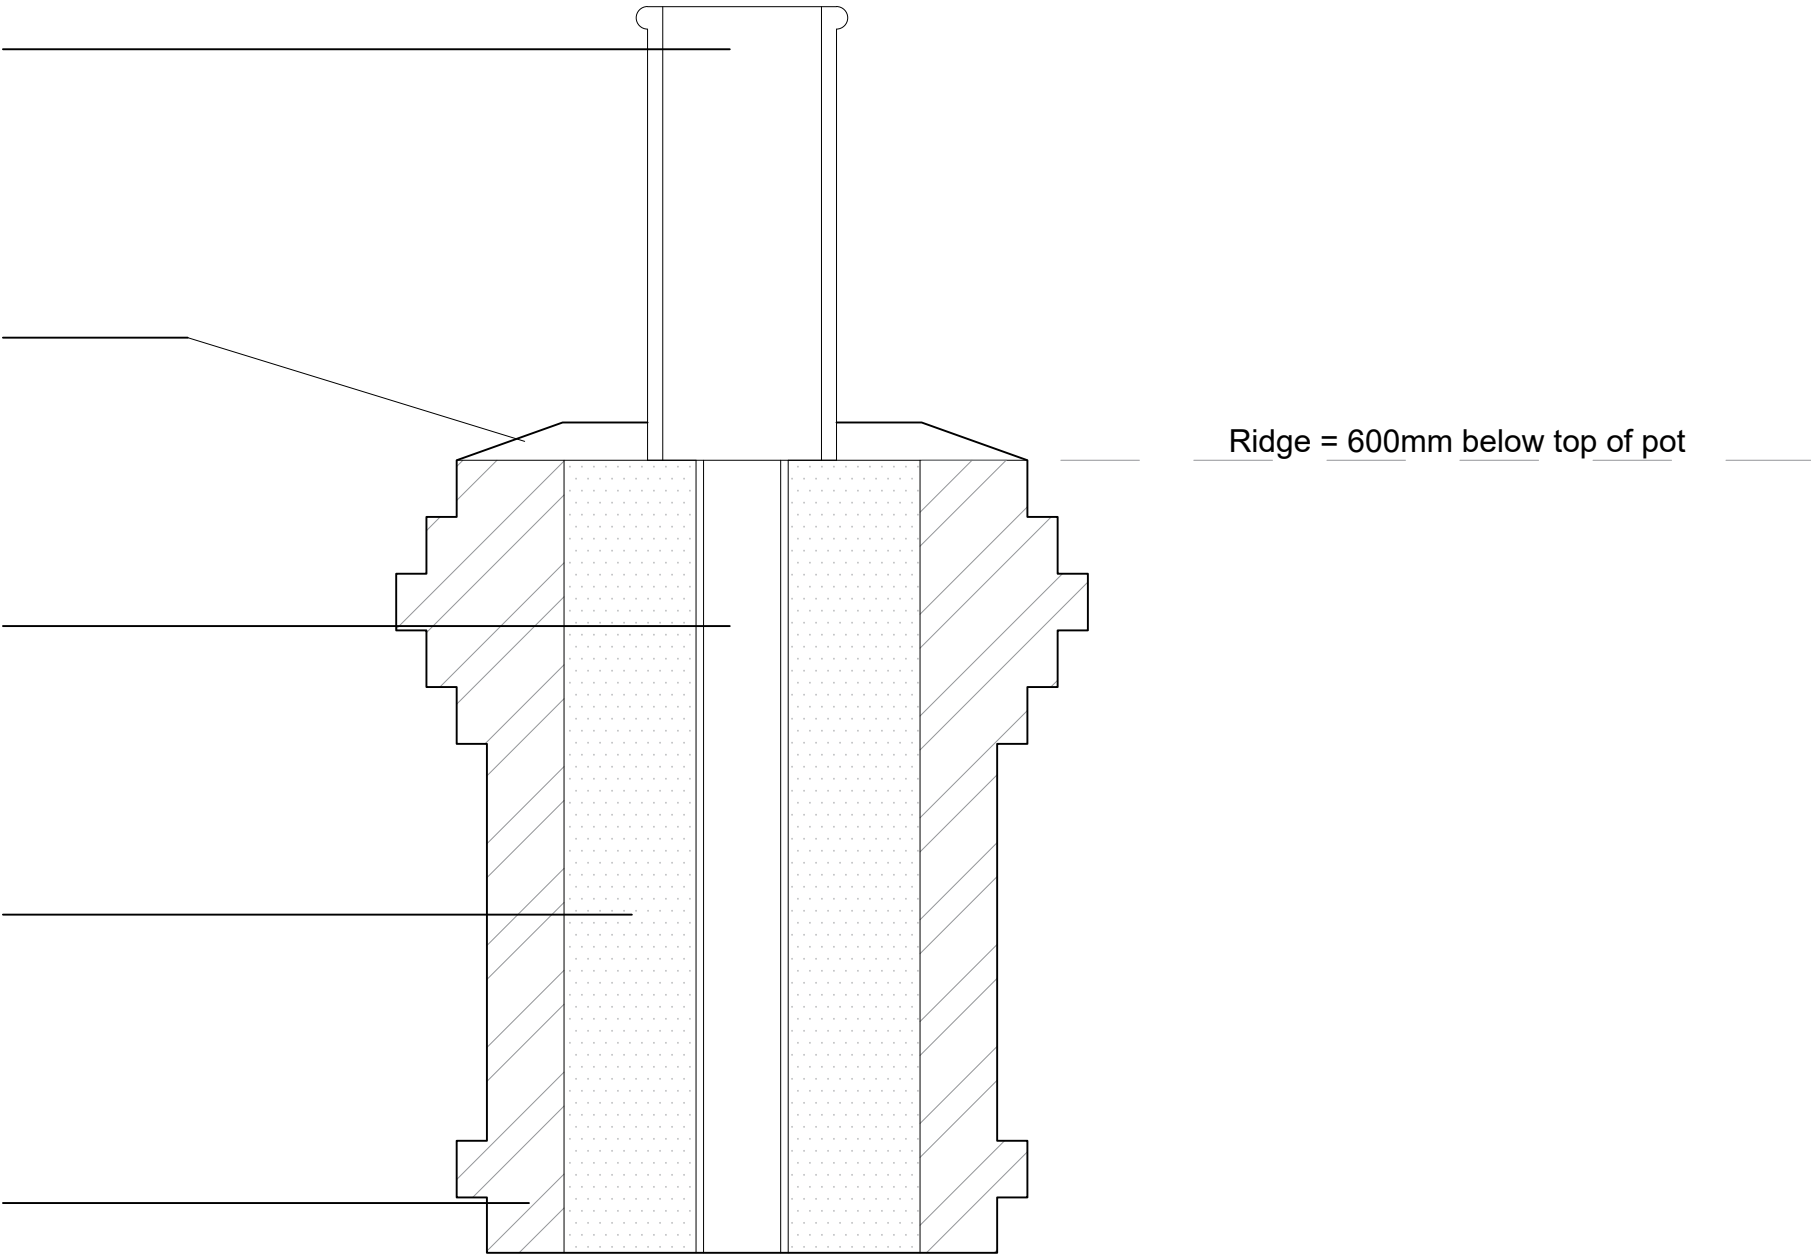

All detailing is to strictly comply with
Manufacturer's instructions and
recommendations.

REV.	DATE	BY	AMENDMENT	CHK

**DISCHARGE OF
CONDITION**

NOTES:
DO NOT SCALE OFF THIS DRAWING UNLESS FOR PLANNING PURPOSES.
CHECK ALL DIMENSIONS ON SITE BEFORE ANY WORK IS COMMENCED.
ALL GOODS MATERIALS AND WORKMANSHIP MUST CONFORM WITH CURRENT BUILDING REGULATIONS, BRITISH STANDARDS AND CODES OF PRACTICE.
COPYRIGHT OF THIS DRAWING IS RETAINED BY GOULD BAXTER AND IT MUST NOT BE REPRODUCED WITHOUT WRITTEN CONSENT.

2 Lucaslee Mews, Paddockhall Road,
Haywards Heath,
West Sussex, RH16 1HE

(01444) 947455
info@goouldbaxter.co.uk
www.goouldbaxter.co.uk

CLIENT: Mr and Mrs. R. Ohlson	
PROJECT: Plot 1 Townhouse Farm, Church Lane, Ardingly, RH17 6UR	
DRAWING: Section Detail - Chimney Stack and Pot	
DATE: 02.01.25	SCALE AT A3: 1:10
DRAWN BY: SM	CHECKED BY: -

JOB NO. GH804	DRAWING NO. DOC.03	REV. *
------------------	-----------------------	-----------