



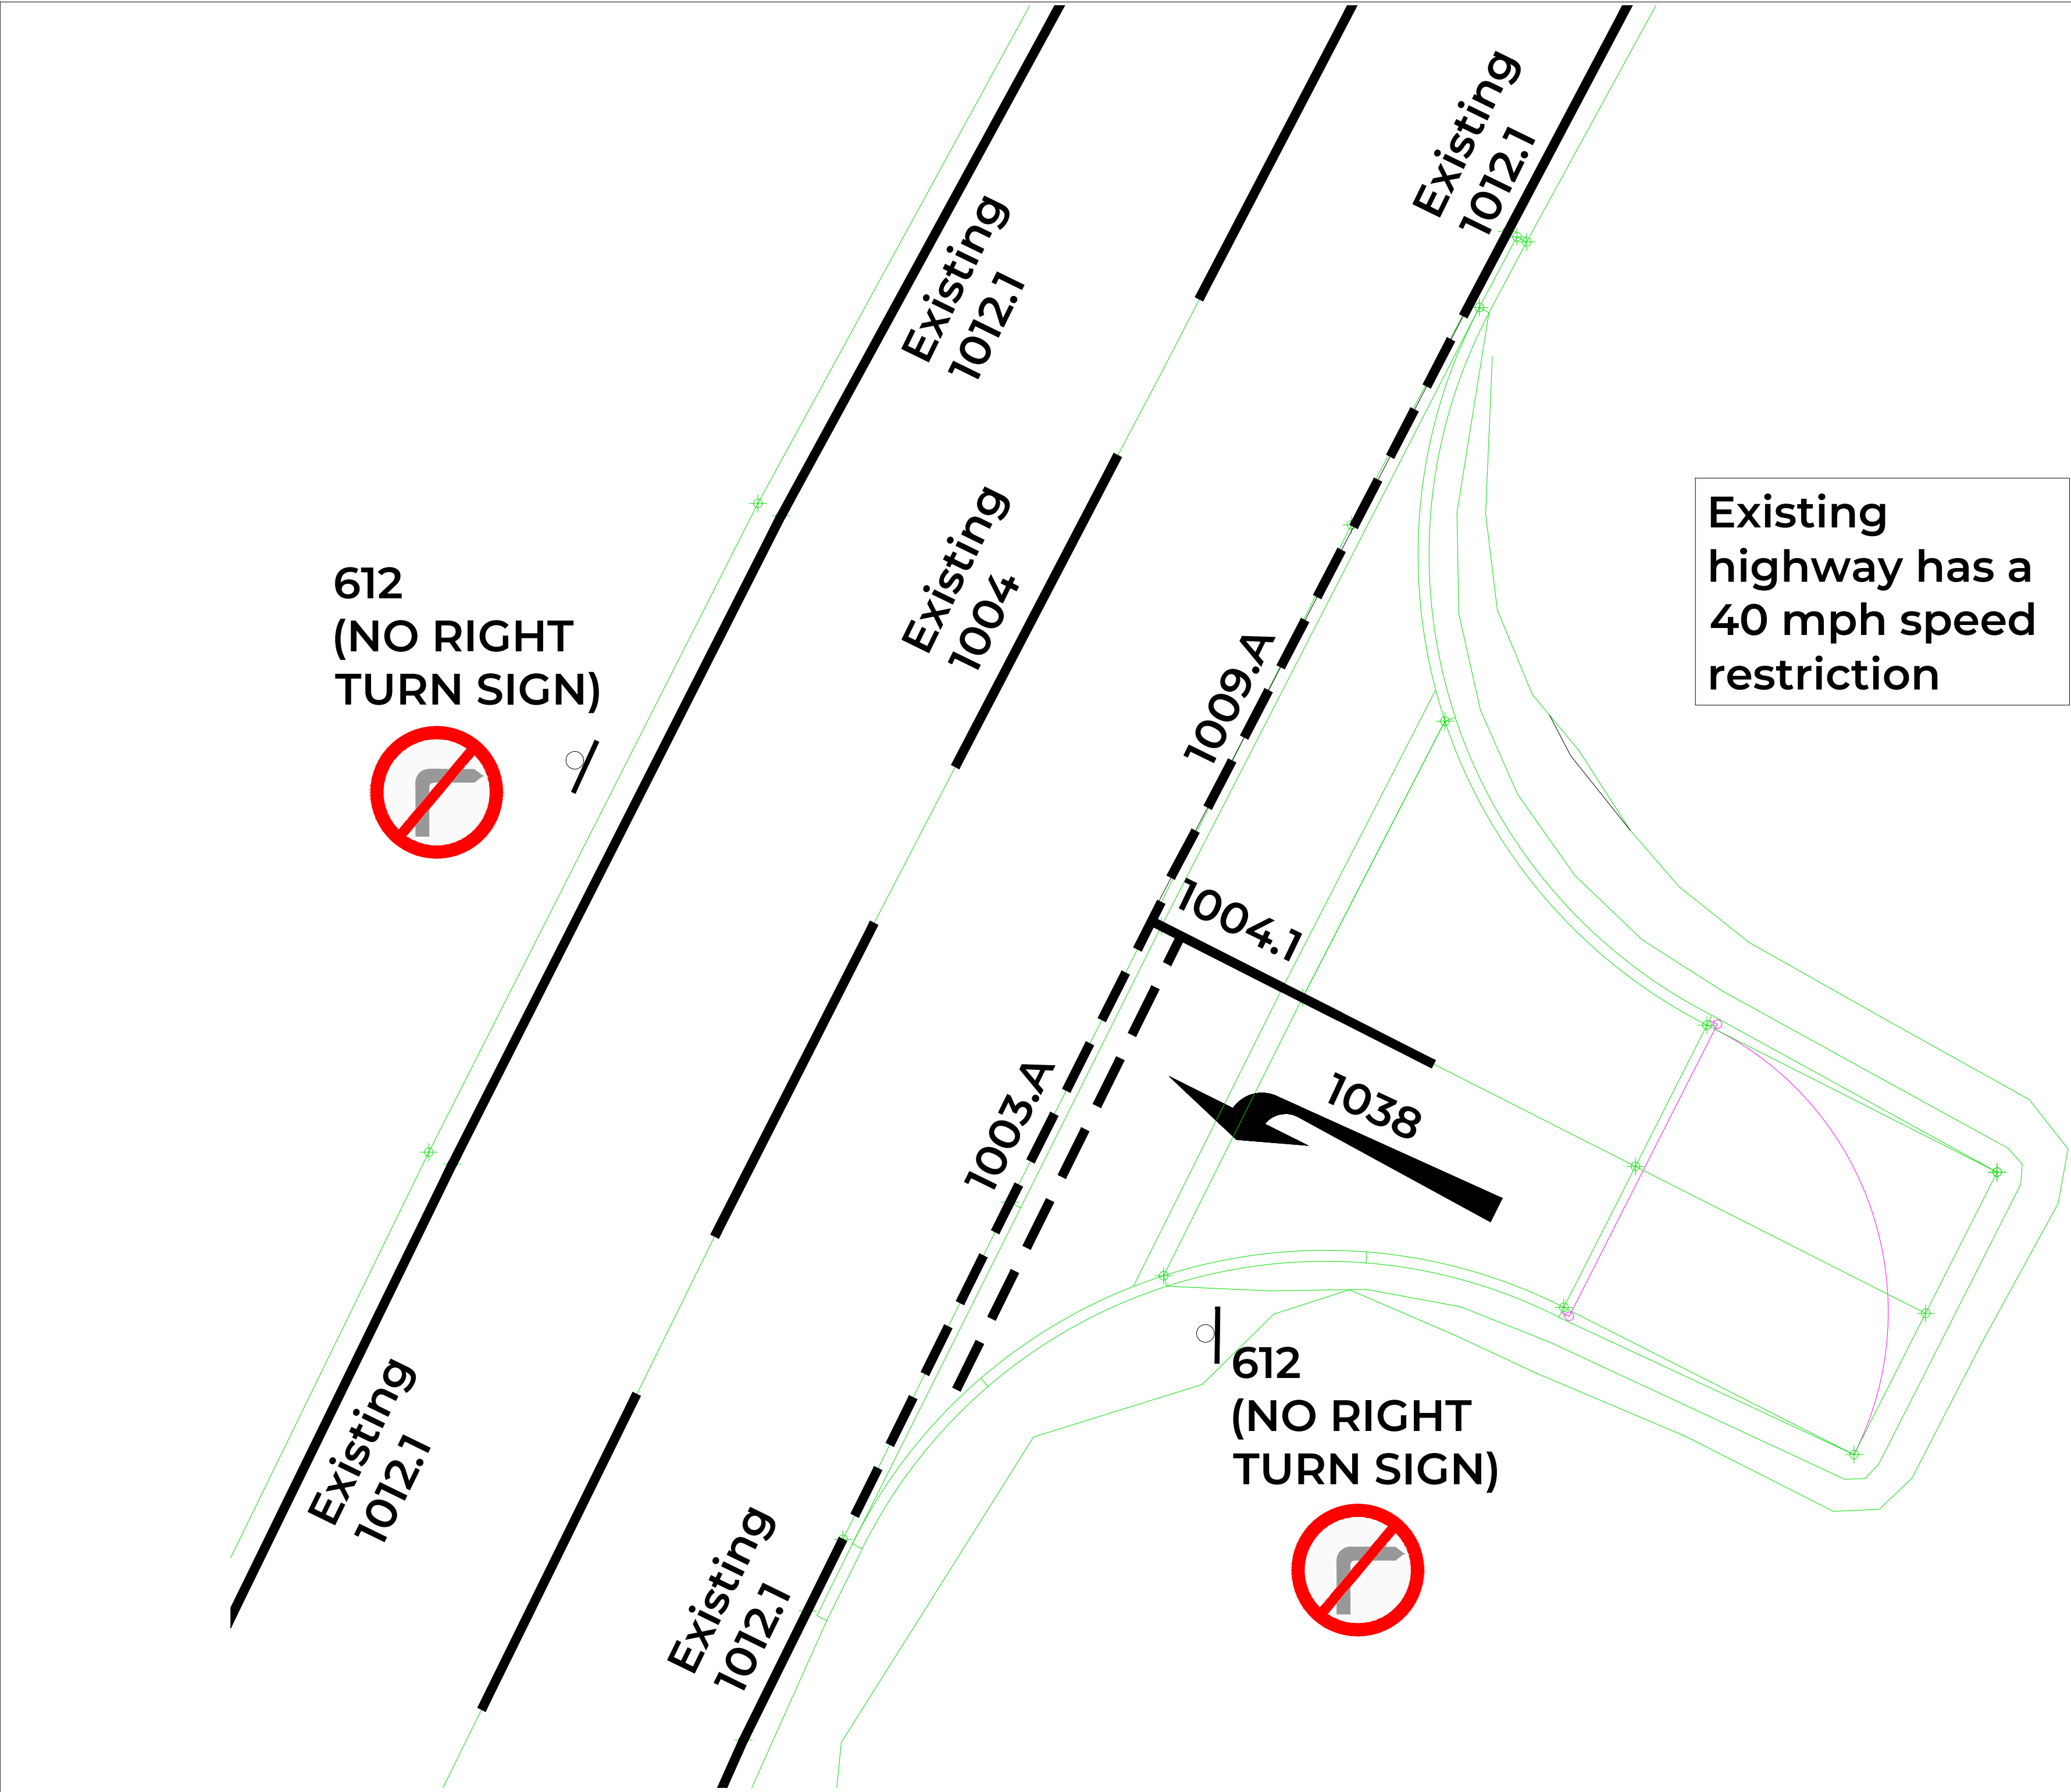

THIS DRAWING SHOULD NOT BE SCALED. DIMENSIONS TO BE VERIFIED ON SITE. ANY DISCREPANCIES SHOULD BE REFERRED TO THE ENGINEER PRIOR TO WORK COMMENCING.

NOTES

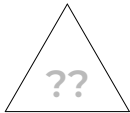

P01	17.10.24	First issue	GI
REV	DATE	DESCRIPTION	BY

REVISIONS			
PROJECT			

S5-11e Field adjacent
Rocky Lane
Haywards Heath


TITLE			
HIGHWAYS JUNCTION DESIGN Lining and signage			
CLIENT			

CIRCET

CONSULTING
CIVIL &
STRUCTURAL
ENGINEERS

www.HJCE.co.uk

T 01924 824 433
E admin@HJCE.co.uk

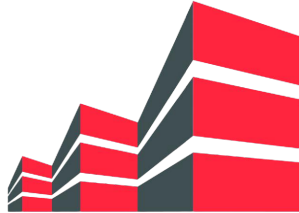

HJCE

STATUS			
PRELIMINARY			
DESIGNED BY	GI	CHECKED BY	AF
DRAWN BY	GI	DATE	15.10.2024
		HJCE REF.	8371
		SCALES @ A1	AS SHOWN

PROJECT	ORIGINATOR	VOLUME	LEVEL	TYPE	ROLE	NUMBER	REVISION
8371-HJCE-XX-00-DR-C-4005							P01