


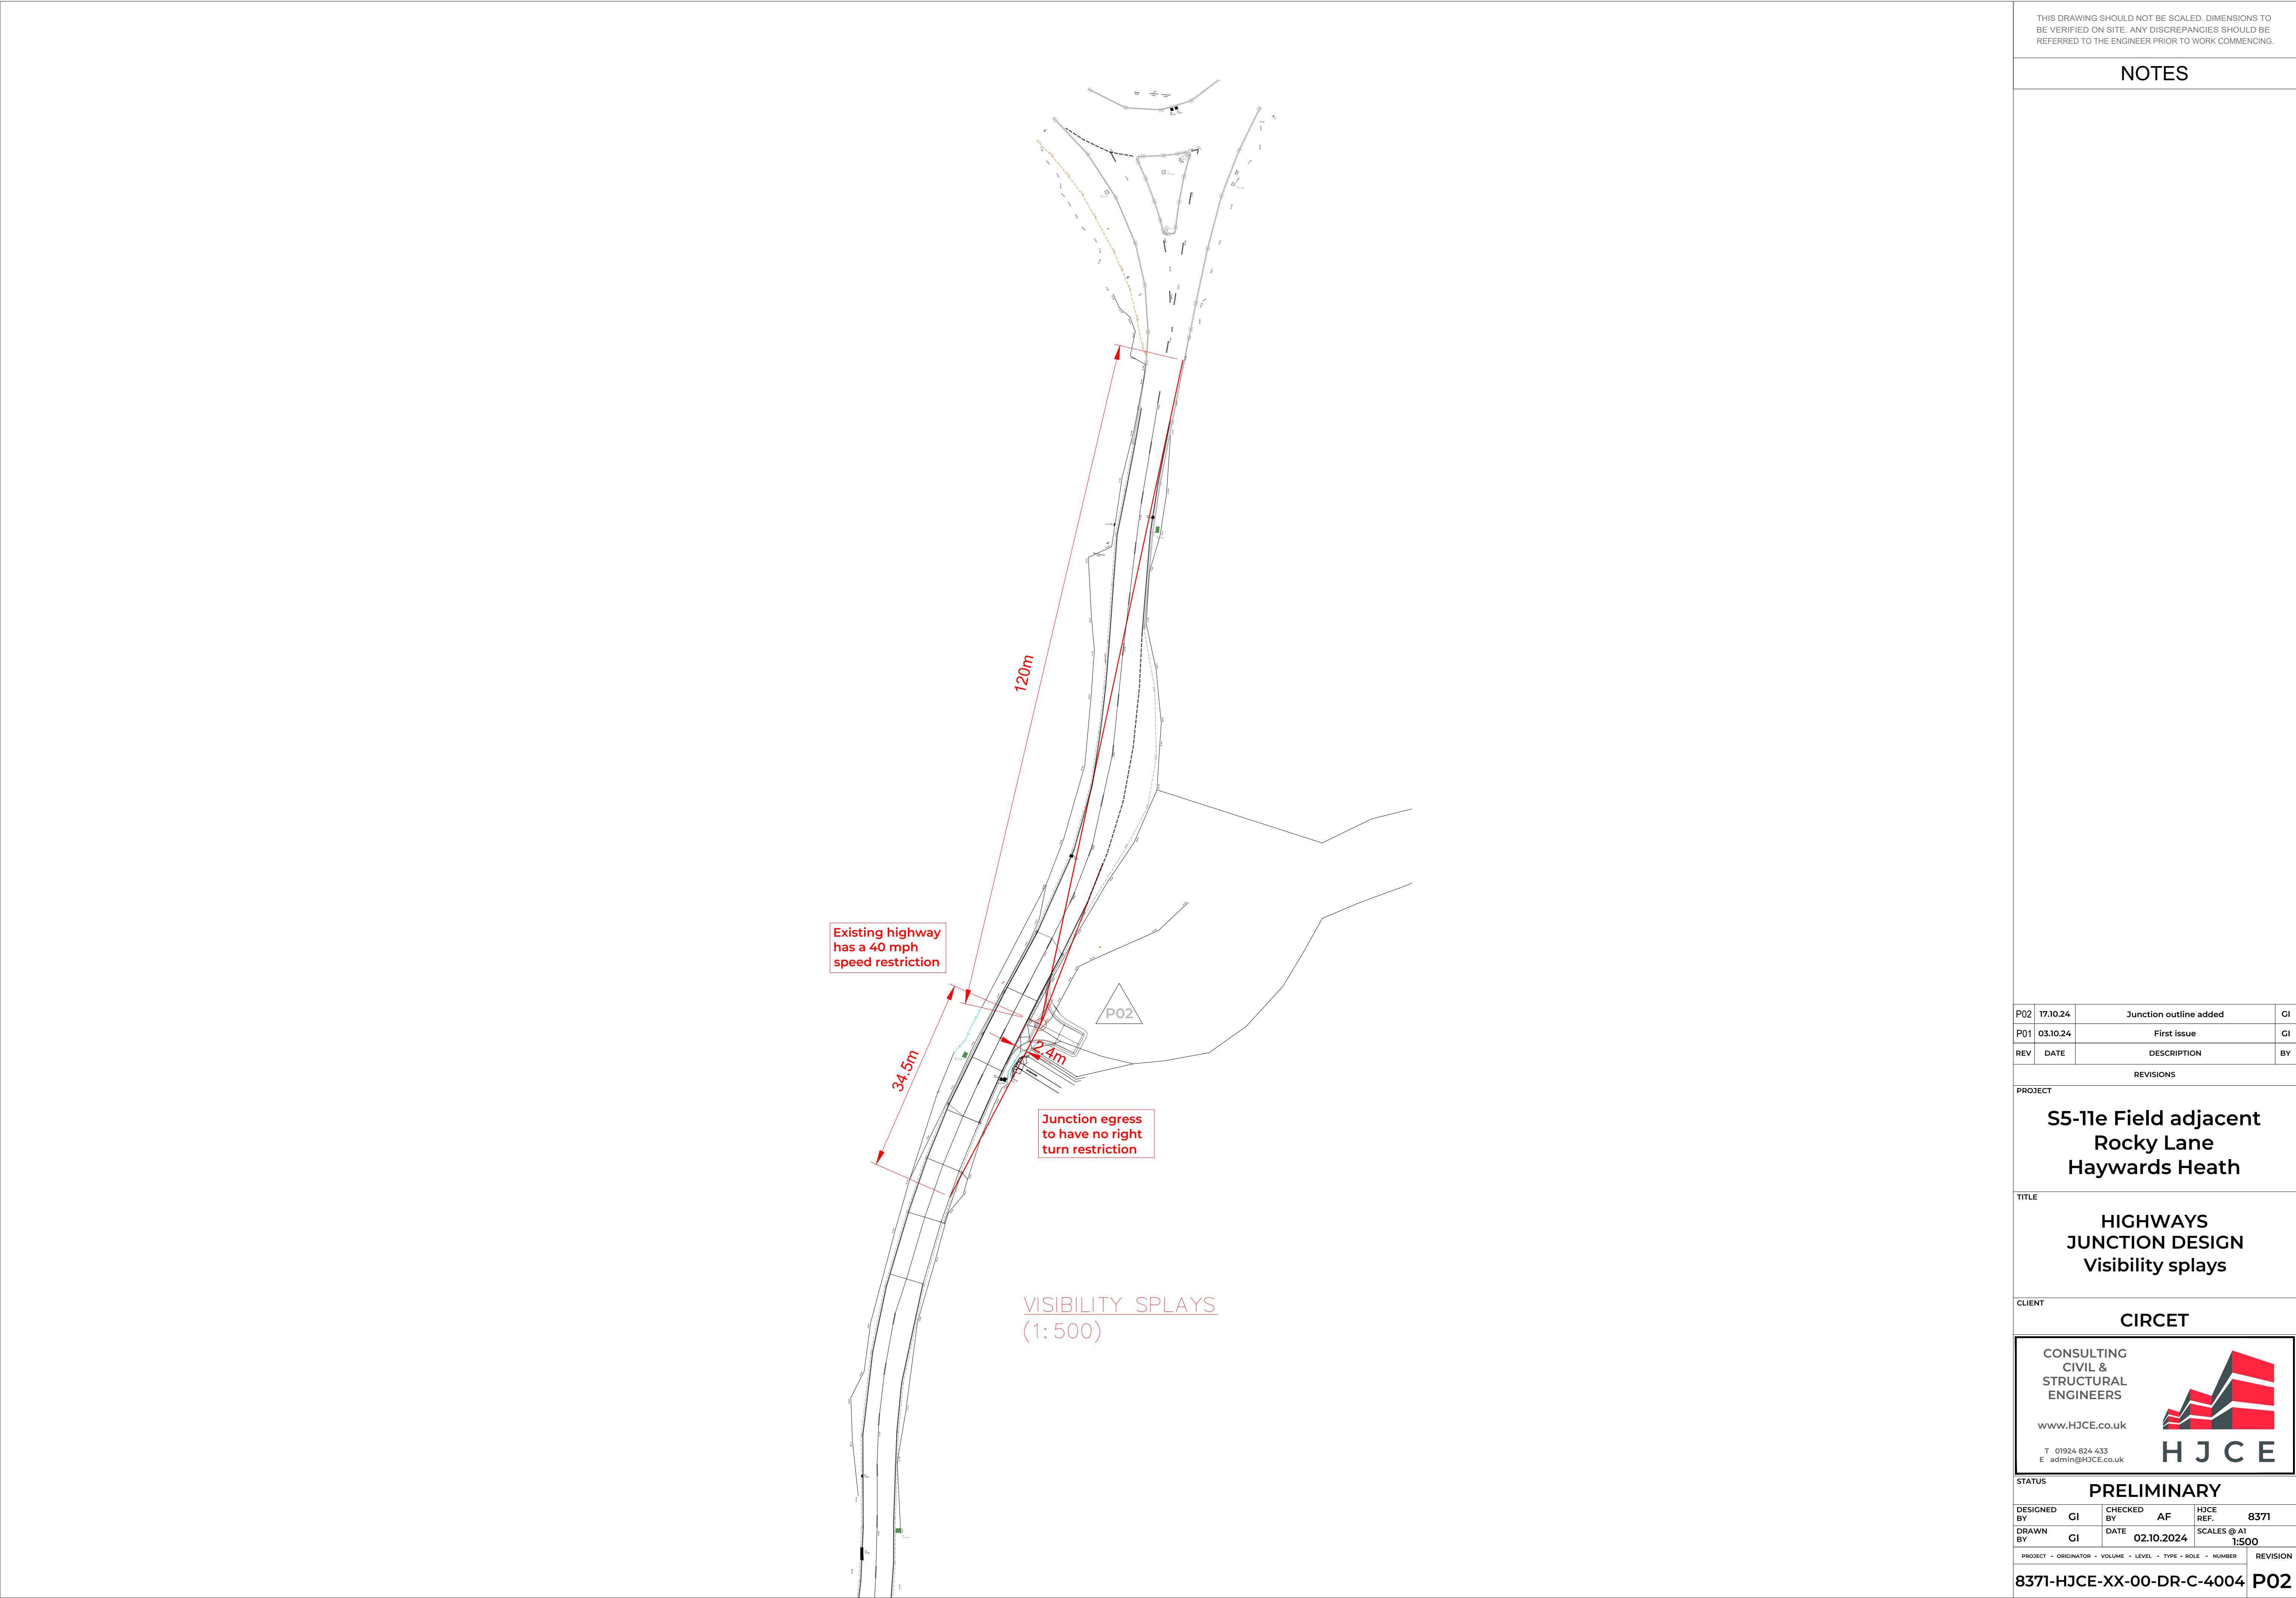

THIS DRAWING SHOULD NOT BE SCALED. DIMENSIONS TO BE VERIFIED ON SITE. ANY DISCREPANCIES SHOULD BE REFERRED TO THE ENGINEER PRIOR TO WORK COMMENCING.

NOTES

P02	17.10.24	Junction outline added	GI
P01	03.10.24	First issue	GI
REV	DATE	DESCRIPTION	BY

REVISIONS

PROJECT

S5-11e Field adjacent
Rocky Lane
Haywards Heath

TITLE

HIGHWAYS
JUNCTION DESIGN
Visibility splays


CLIENT

CIRCET

CONSULTING
CIVIL &
STRUCTURAL
ENGINEERS

www.HJCE.co.uk

T 01924 824 433
E admin@HJCE.co.uk

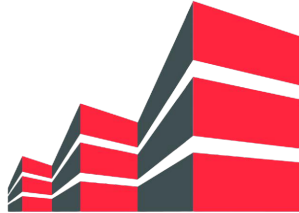
HJCE

STATUS

PRELIMINARY

DESIGNED BY	GI	CHECKED BY	AF	HJCE REF.	8371
DRAWN BY	GI	DATE	02.10.2024	SCALES @ A1	1:500

PROJECT	ORIGINATOR	VOLUME	LEVEL	TYPE	ROLE	NUMBER	REVISION
8371-HJCE-XX-00-DR-C-4004							P02