
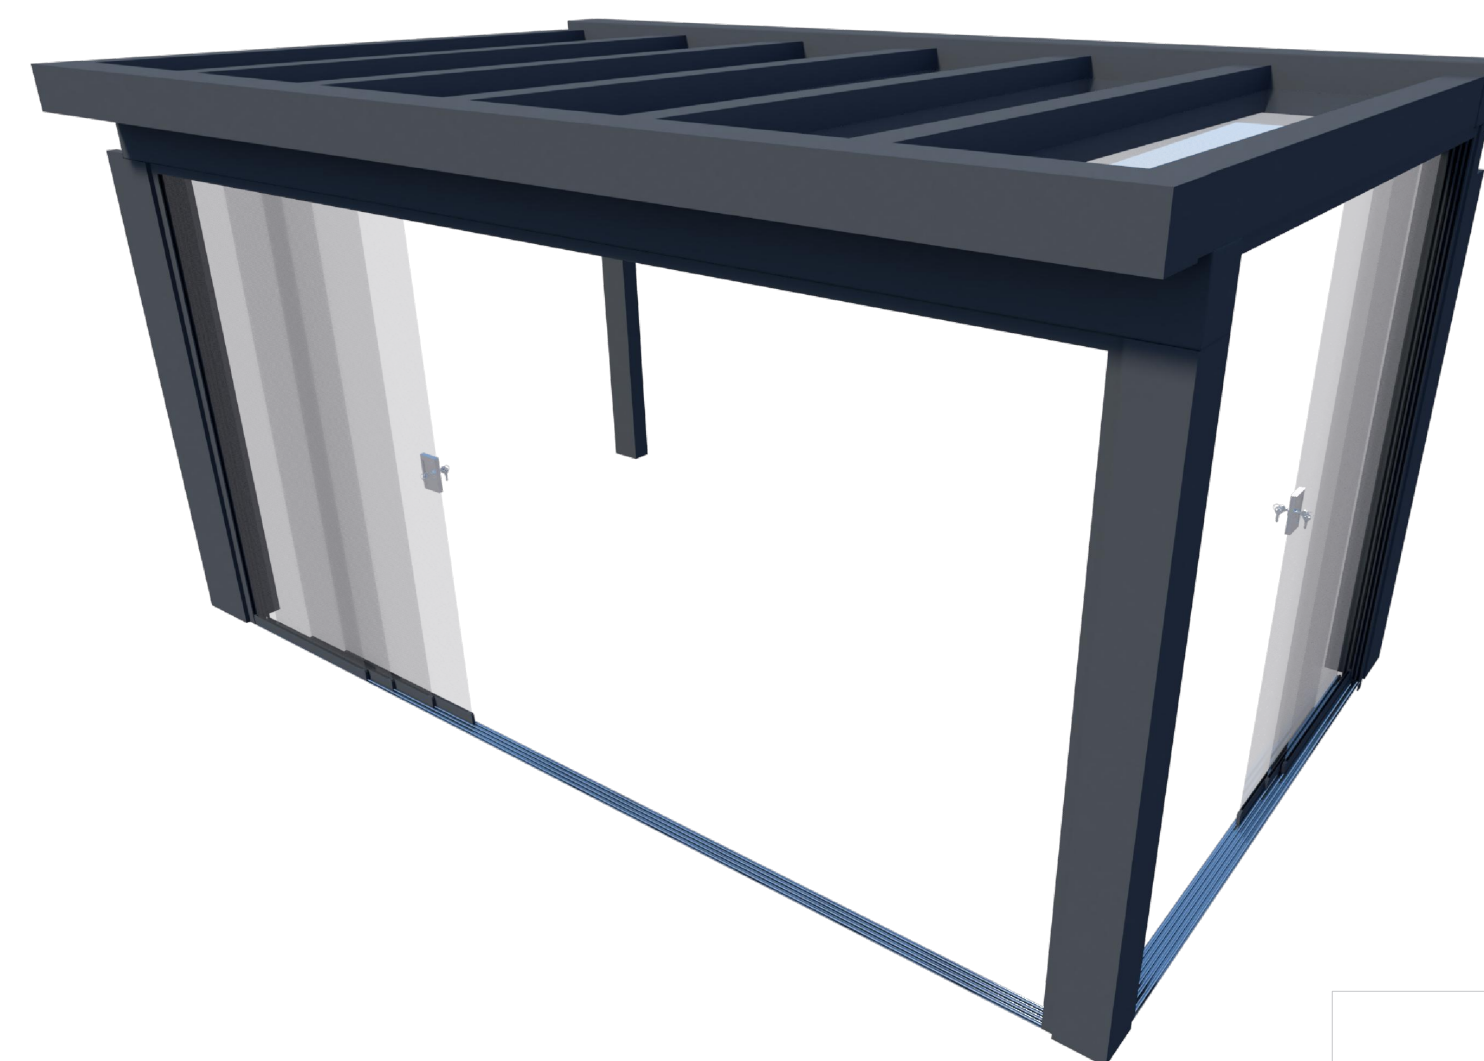
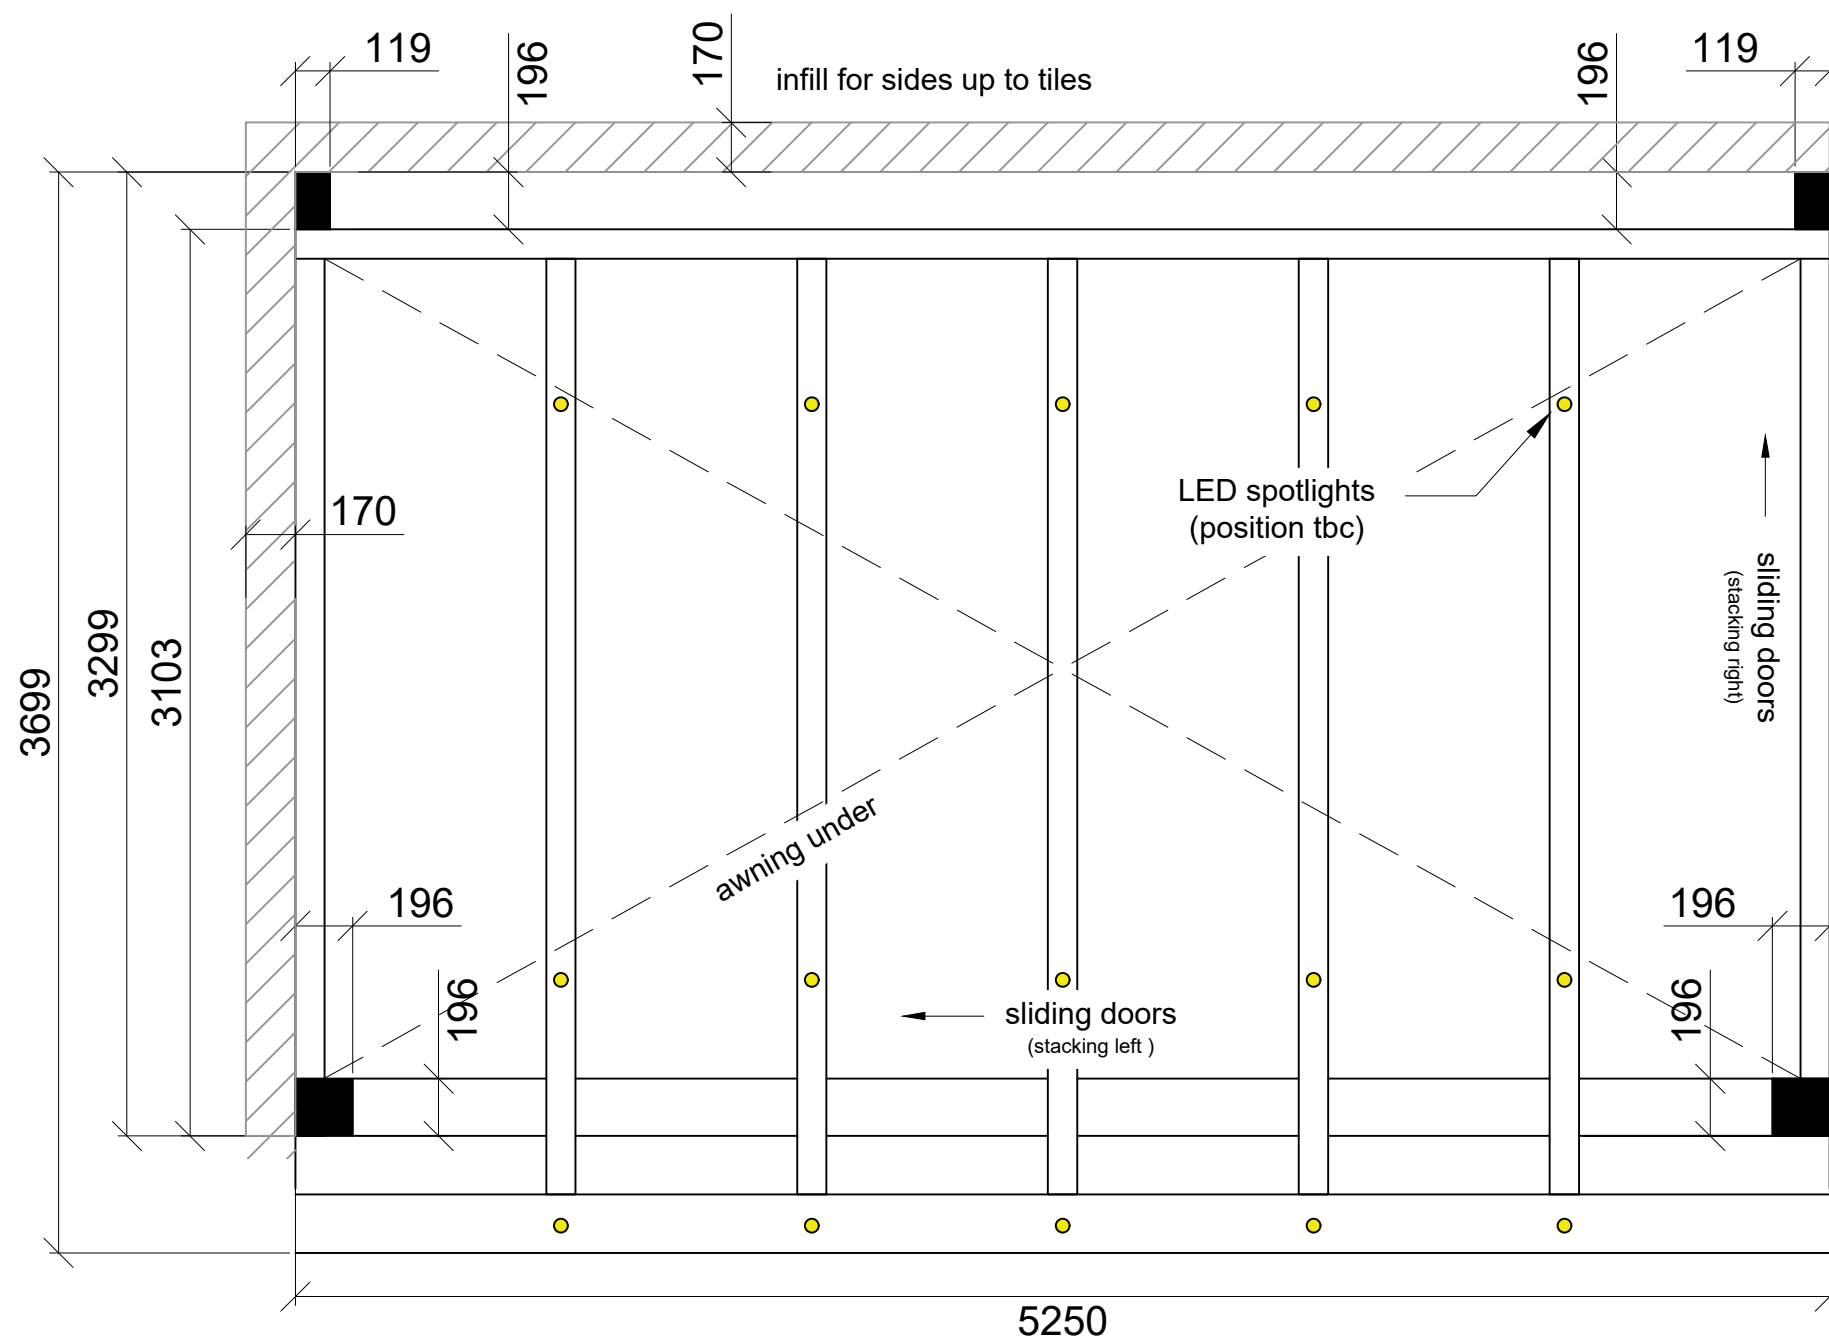
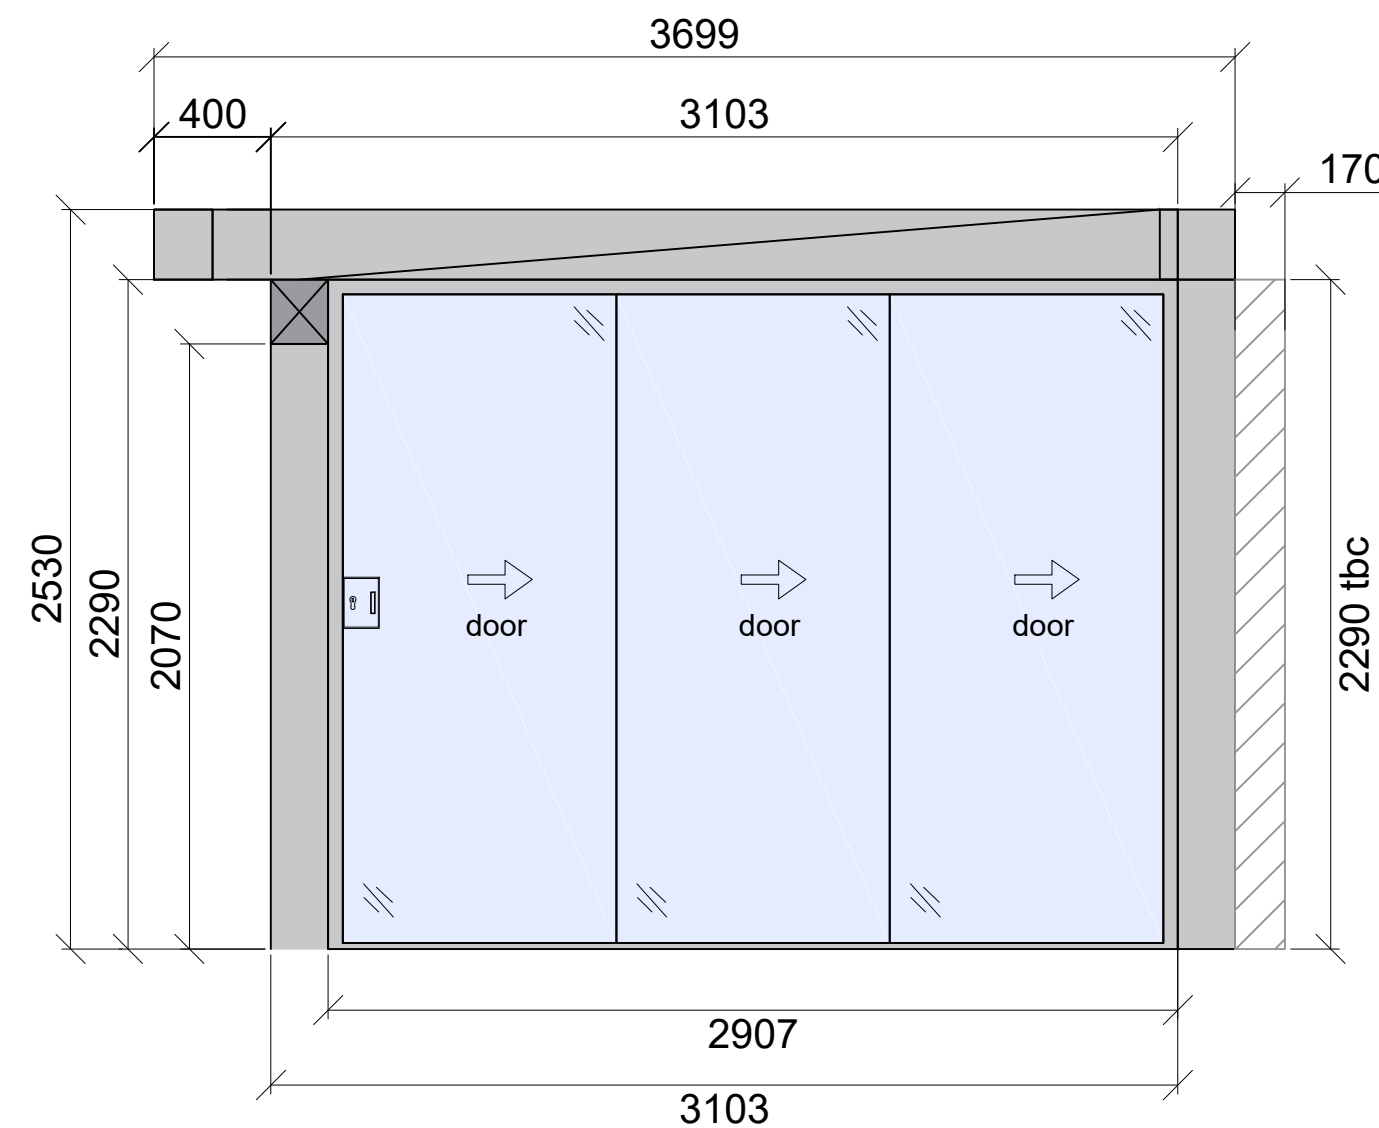


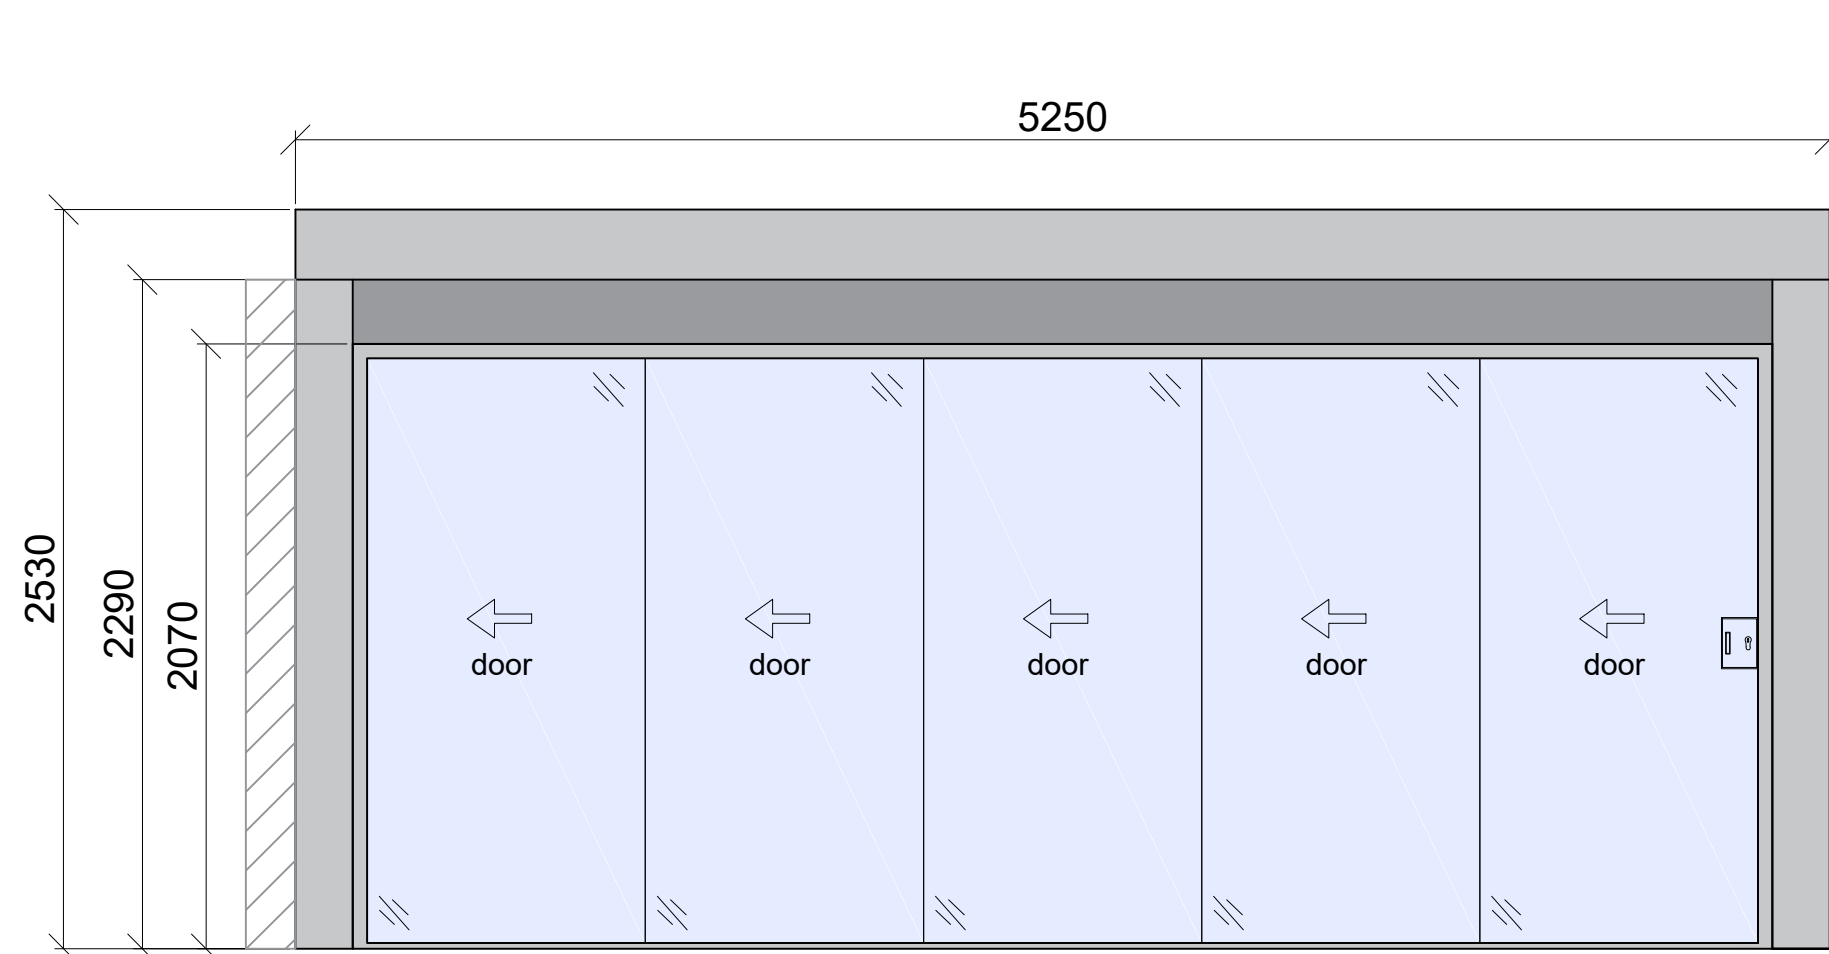

| SPECIFICATIONS               |                                             |
|------------------------------|---------------------------------------------|
| Colour                       | RAL 7016                                    |
| Roof Type                    | Glass Clear                                 |
| Gutter Type                  | Standard                                    |
| Length                       | 5250mm                                      |
| Projection<br>(freestanding) | 2907mm inside posts<br>3103mm outside posts |
| Gutter Height                | 2070mm                                      |
| Wall Plate Height            | 2530mm top                                  |
| Pitch                        | na                                          |
| Roof Panels                  | 6 no                                        |
| No of Posts                  | 4 no                                        |
| Sliding doors                | Yes, see order<br>Lock handle               |
| Fixed wall                   | No, see order                               |
| Lights                       | Yes, 15no<br>position tbc                   |
| Heater                       | No<br>position na                           |
| Awning                       | Yes<br>Color: tbc                           |
| Base Plate                   | Concealed                                   |
| Post Fixing                  | Concrete pad                                |

Client:  
Robert Wild

Address:  
\*\*\*

Project:  
Proposed Garden Building

Drawing:  
Proposed Plan &  
Elevations

IMPORTANT:  
Drawing measurements shown may vary  
between manufacturers production and final  
on site built dimensions. Due to manufactures  
tolerances all dimensions should be checked  
and measured before starting and setting the  
wall plate.

AGV  
THE VERANDA COMPANY