


Figured dimensions only are to be taken from this drawing. All dimensions are in millimeters unless otherwise stated. All dimensions shall be checked on site prior to works commencing.
Any discrepancies shall be reported to AV Architects.
All rights reserved. AV Architects Ltd. asserts its rights under the Copyright, Designs and Patents Act 1988 (Unless otherwise agreed in writing).

REV	DESCRIPTION	DATE	DRAWN BY
P1	FOR PLANNING APPROVAL	10.07.2025	JM

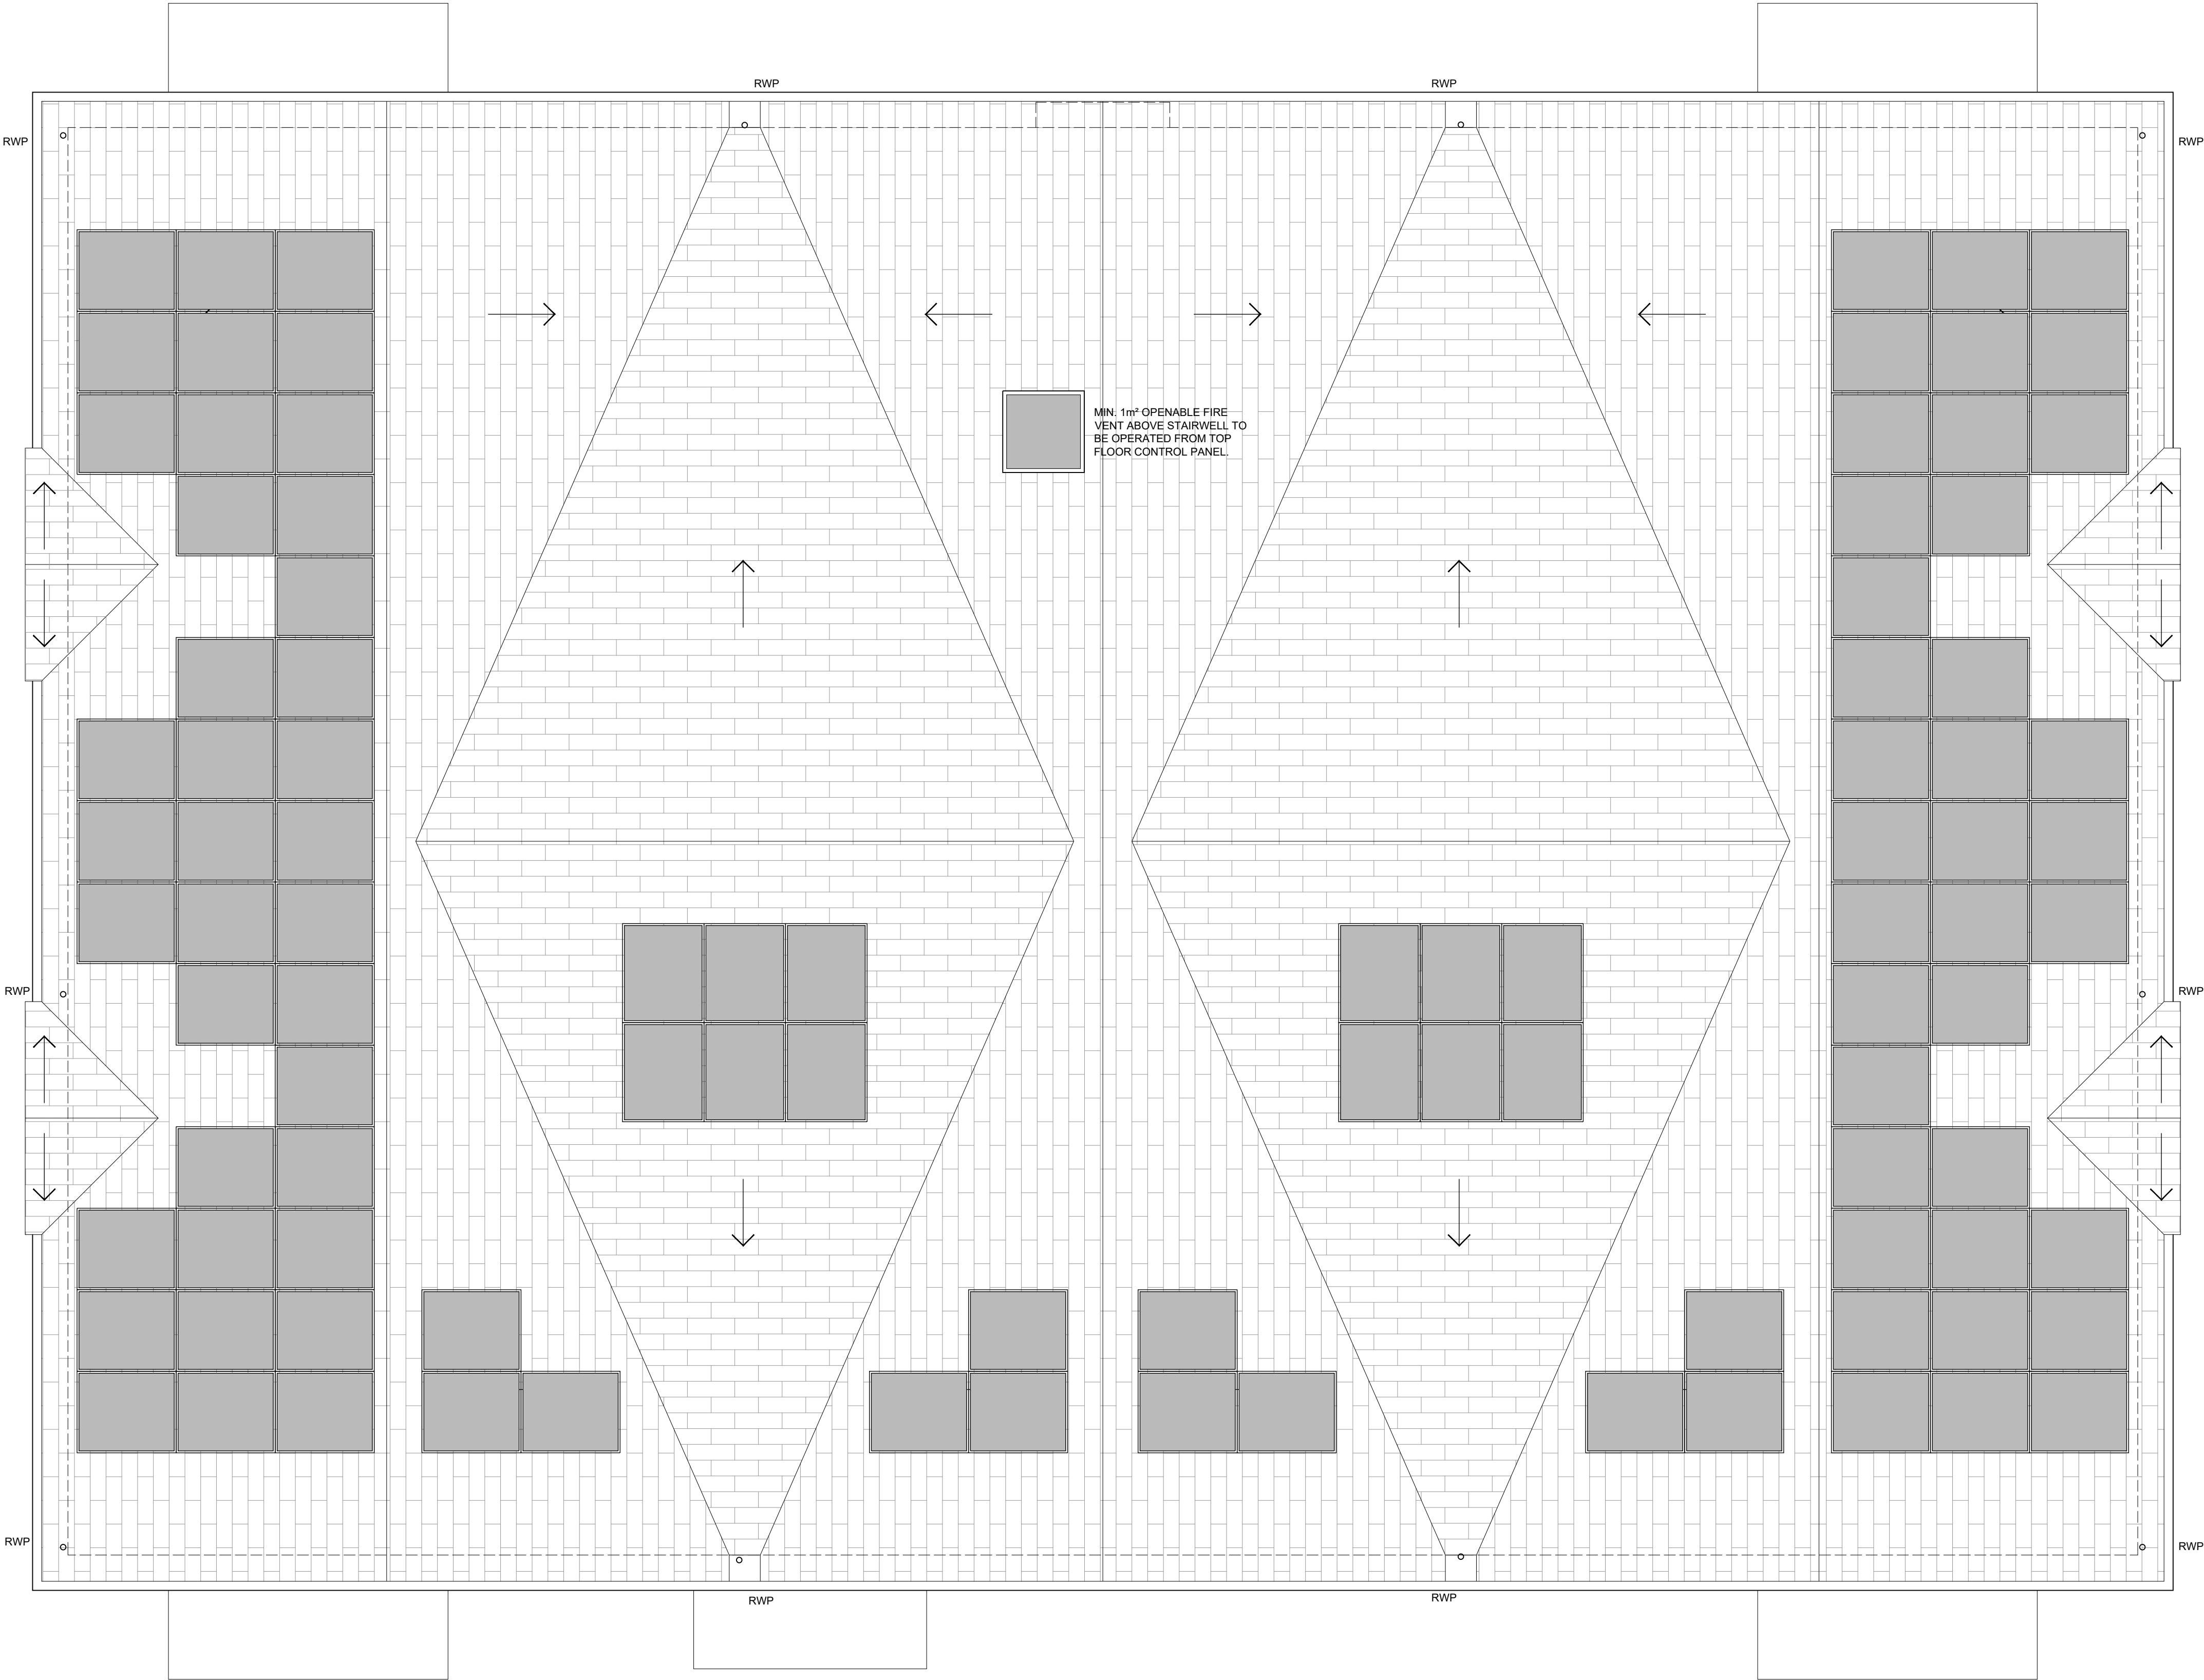

PLANNING

Client

SYNTHETO

Project and Location

KEYMER TILE WORKS
KILN WOOD AVENUE, BURGESS HILL
RH15 0ZE

Drawing title

PROPOSED ROOF SOLAR PANEL PLAN

Scale @ A1

1:50

24001-SOL-001

P1

Project number	Category	Dwg number	Revision
----------------	----------	------------	----------



AV Architects
51 St. Marys Road,
Tonbridge, Kent
TN9 2LE

Telephone 0 1732 366223
Email info@architectsav.co.uk
Website www.architectsav.co.uk

Cad reference

24001 - proposed.dwg

1 PLAN
PROPOSED ROOF SOLAR PANEL PLAN
SCALE 1:50

SCALE
0m 0.5 1 2 2.5 5