
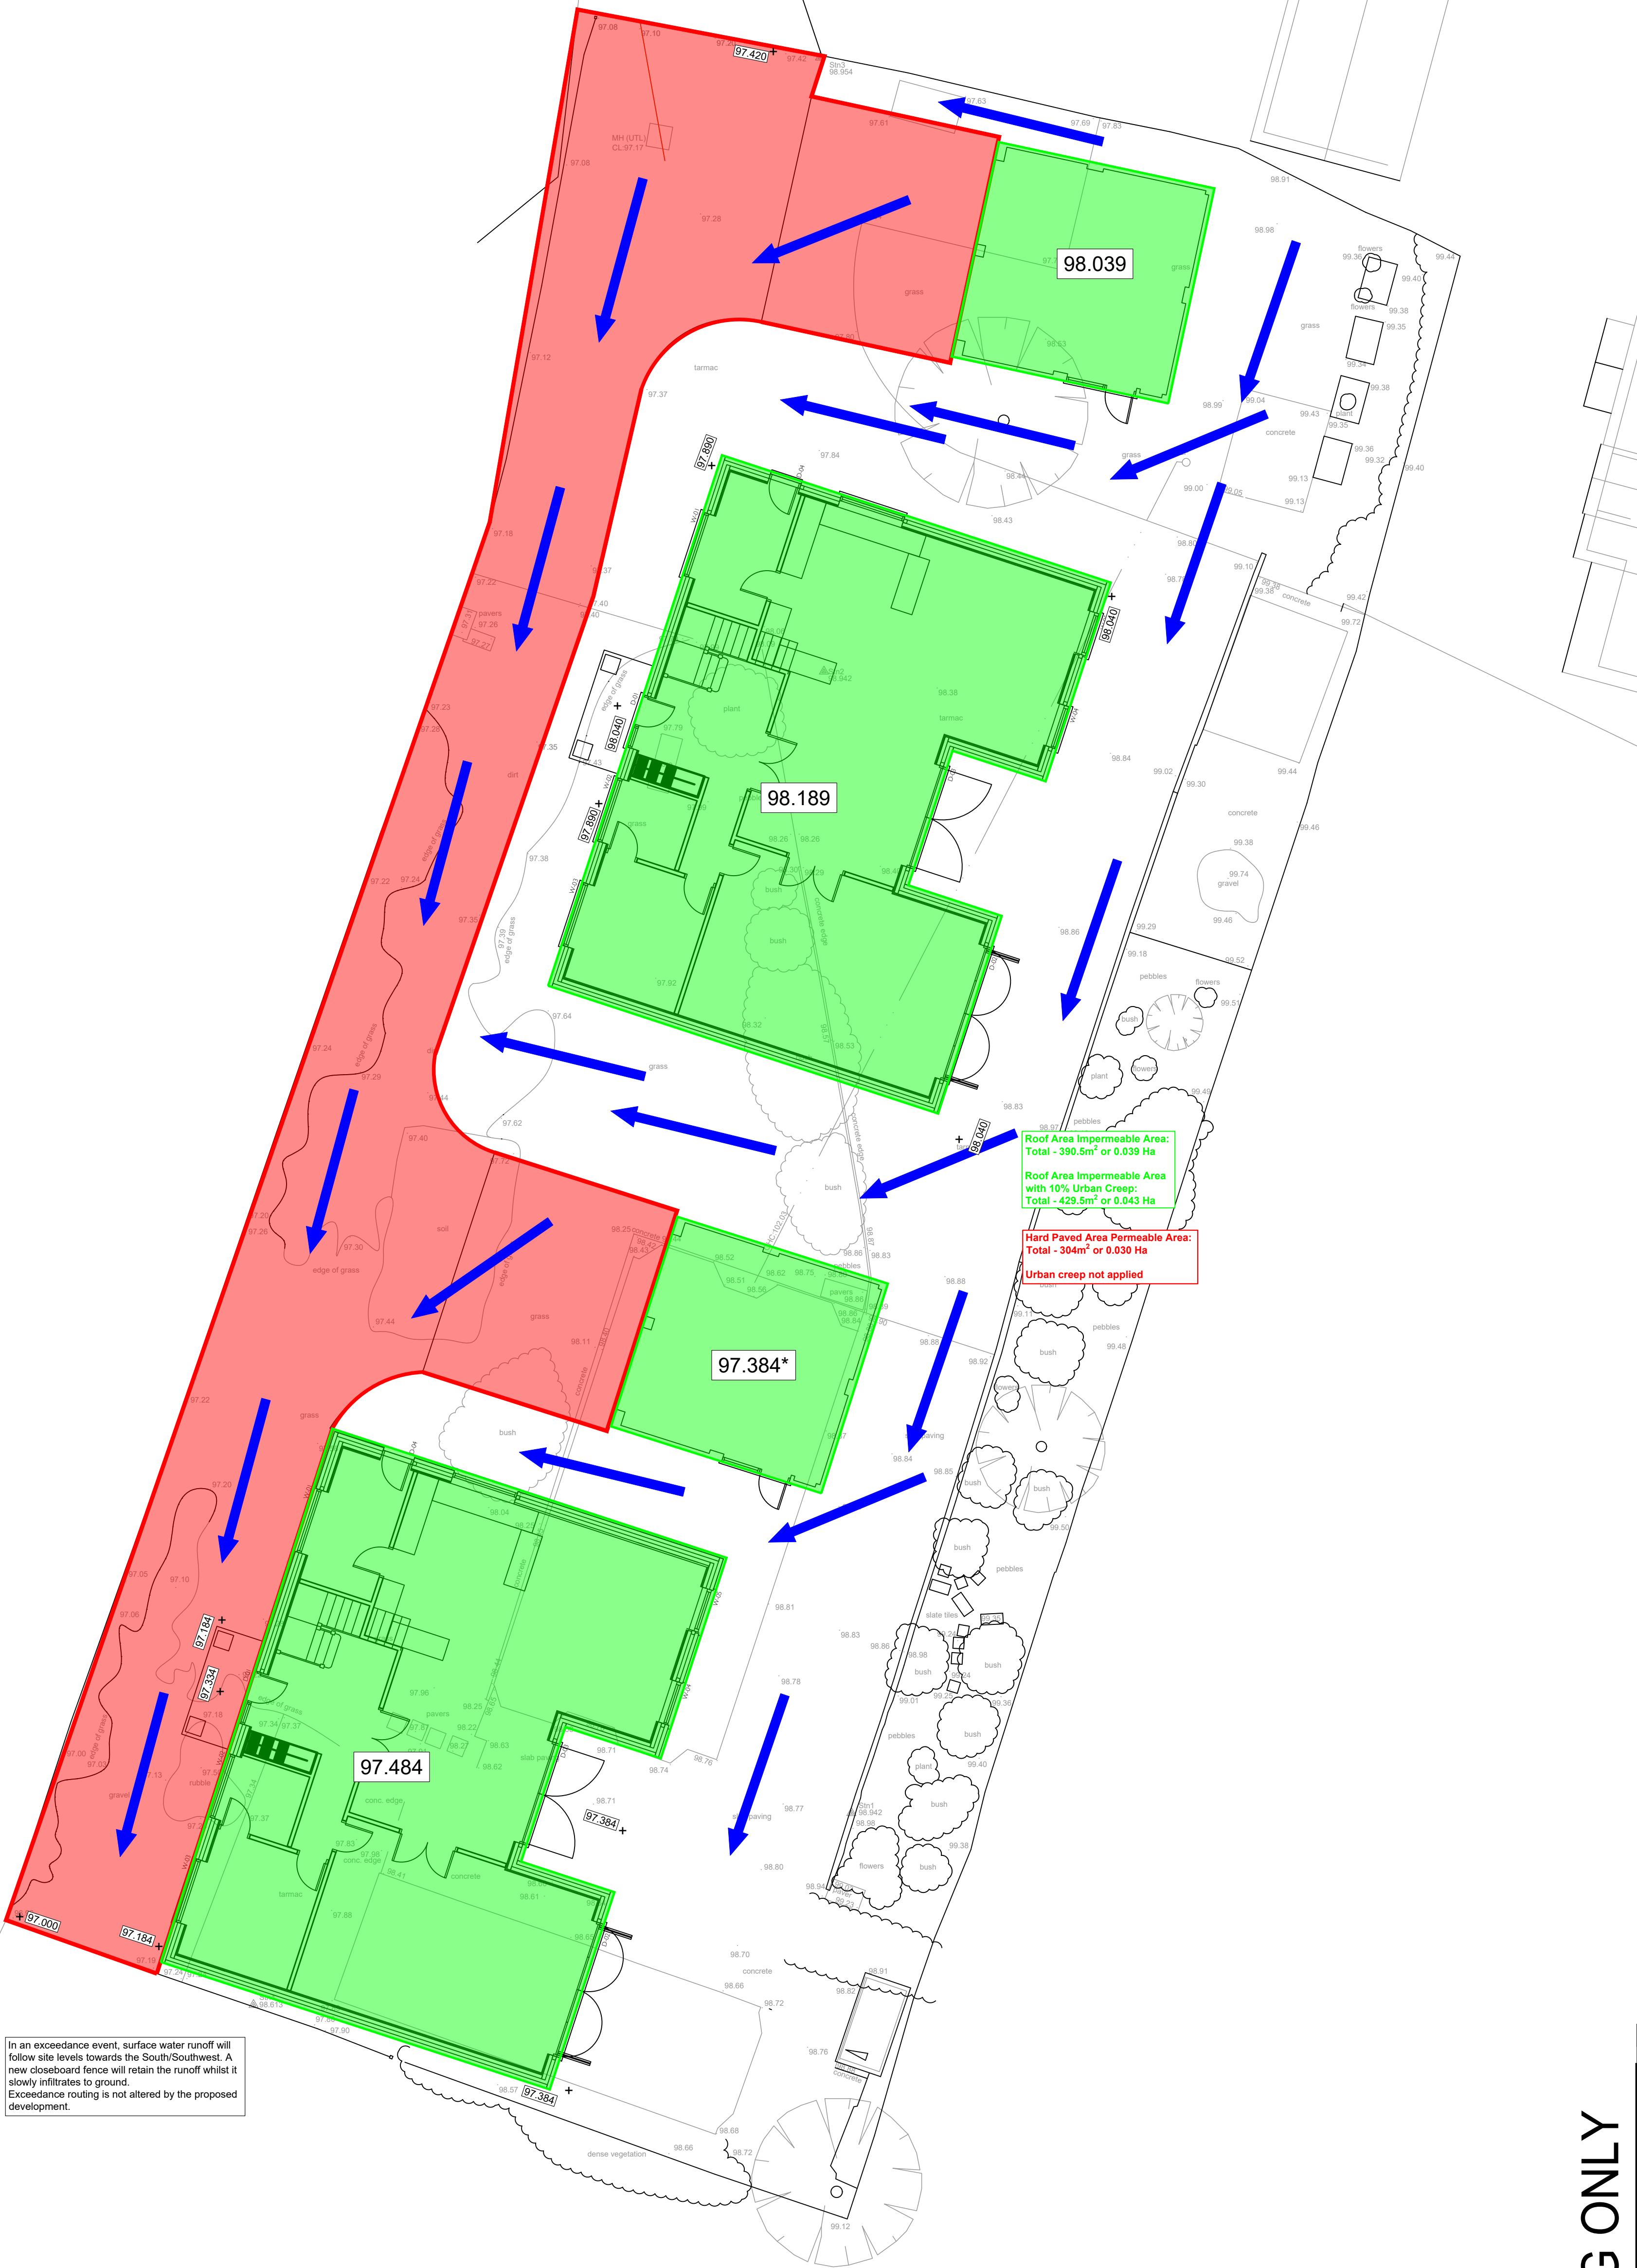


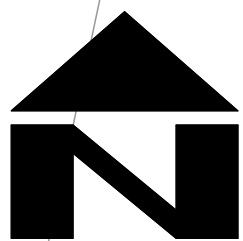

Roof Area Impermeable Area:
Total - 390.5m² or 0.039 Ha
Roof Area Impermeable Area
with 10% Urban Creep:
Total - 423.5m² or 0.043 Ha
Hard Paved Area Permeable Area:
Total - 304m² or 0.030 Ha
Urban creep not applied

Prefixed to drawing numbers shall signify the following:-			
PL = PLANNING	Shall not be used for contract or construction purposes		
P = PRELIMINARY	Shall not be used for contract or construction purposes		
T = TENDER	Shall not be used for construction purposes		
C = CONSTRUCTION	These are the only drawings that shall be used for construction purposes		
R = RECORD	Record of actual completed work		

1	24.02.26	PRELIMINARY ISSUE	LH	CS	CS
REV	DATE	DESCRIPTION	BY	CHK	APP
CLIENT VBMC DEVELOPMENT					
ARCHITECT DANIEL HARRIS ARCHITECTS					
JOB TITLE 1 HIGHFIELDS WARNINGLID					
DRAWING TITLE IMPERMEABLE AREA & OVERLAND FLOW ROUTE PLAN					
DRAWN LH	ENGINEER C SLADE	CHECKED CS	APPROVED CS		
DATE FEB 2026		SCALE @ A1 1:100			
JOB No. C3980	STATUS P	DRAWING No. 401		REV. 1	

FOR PLANNING ONLY