


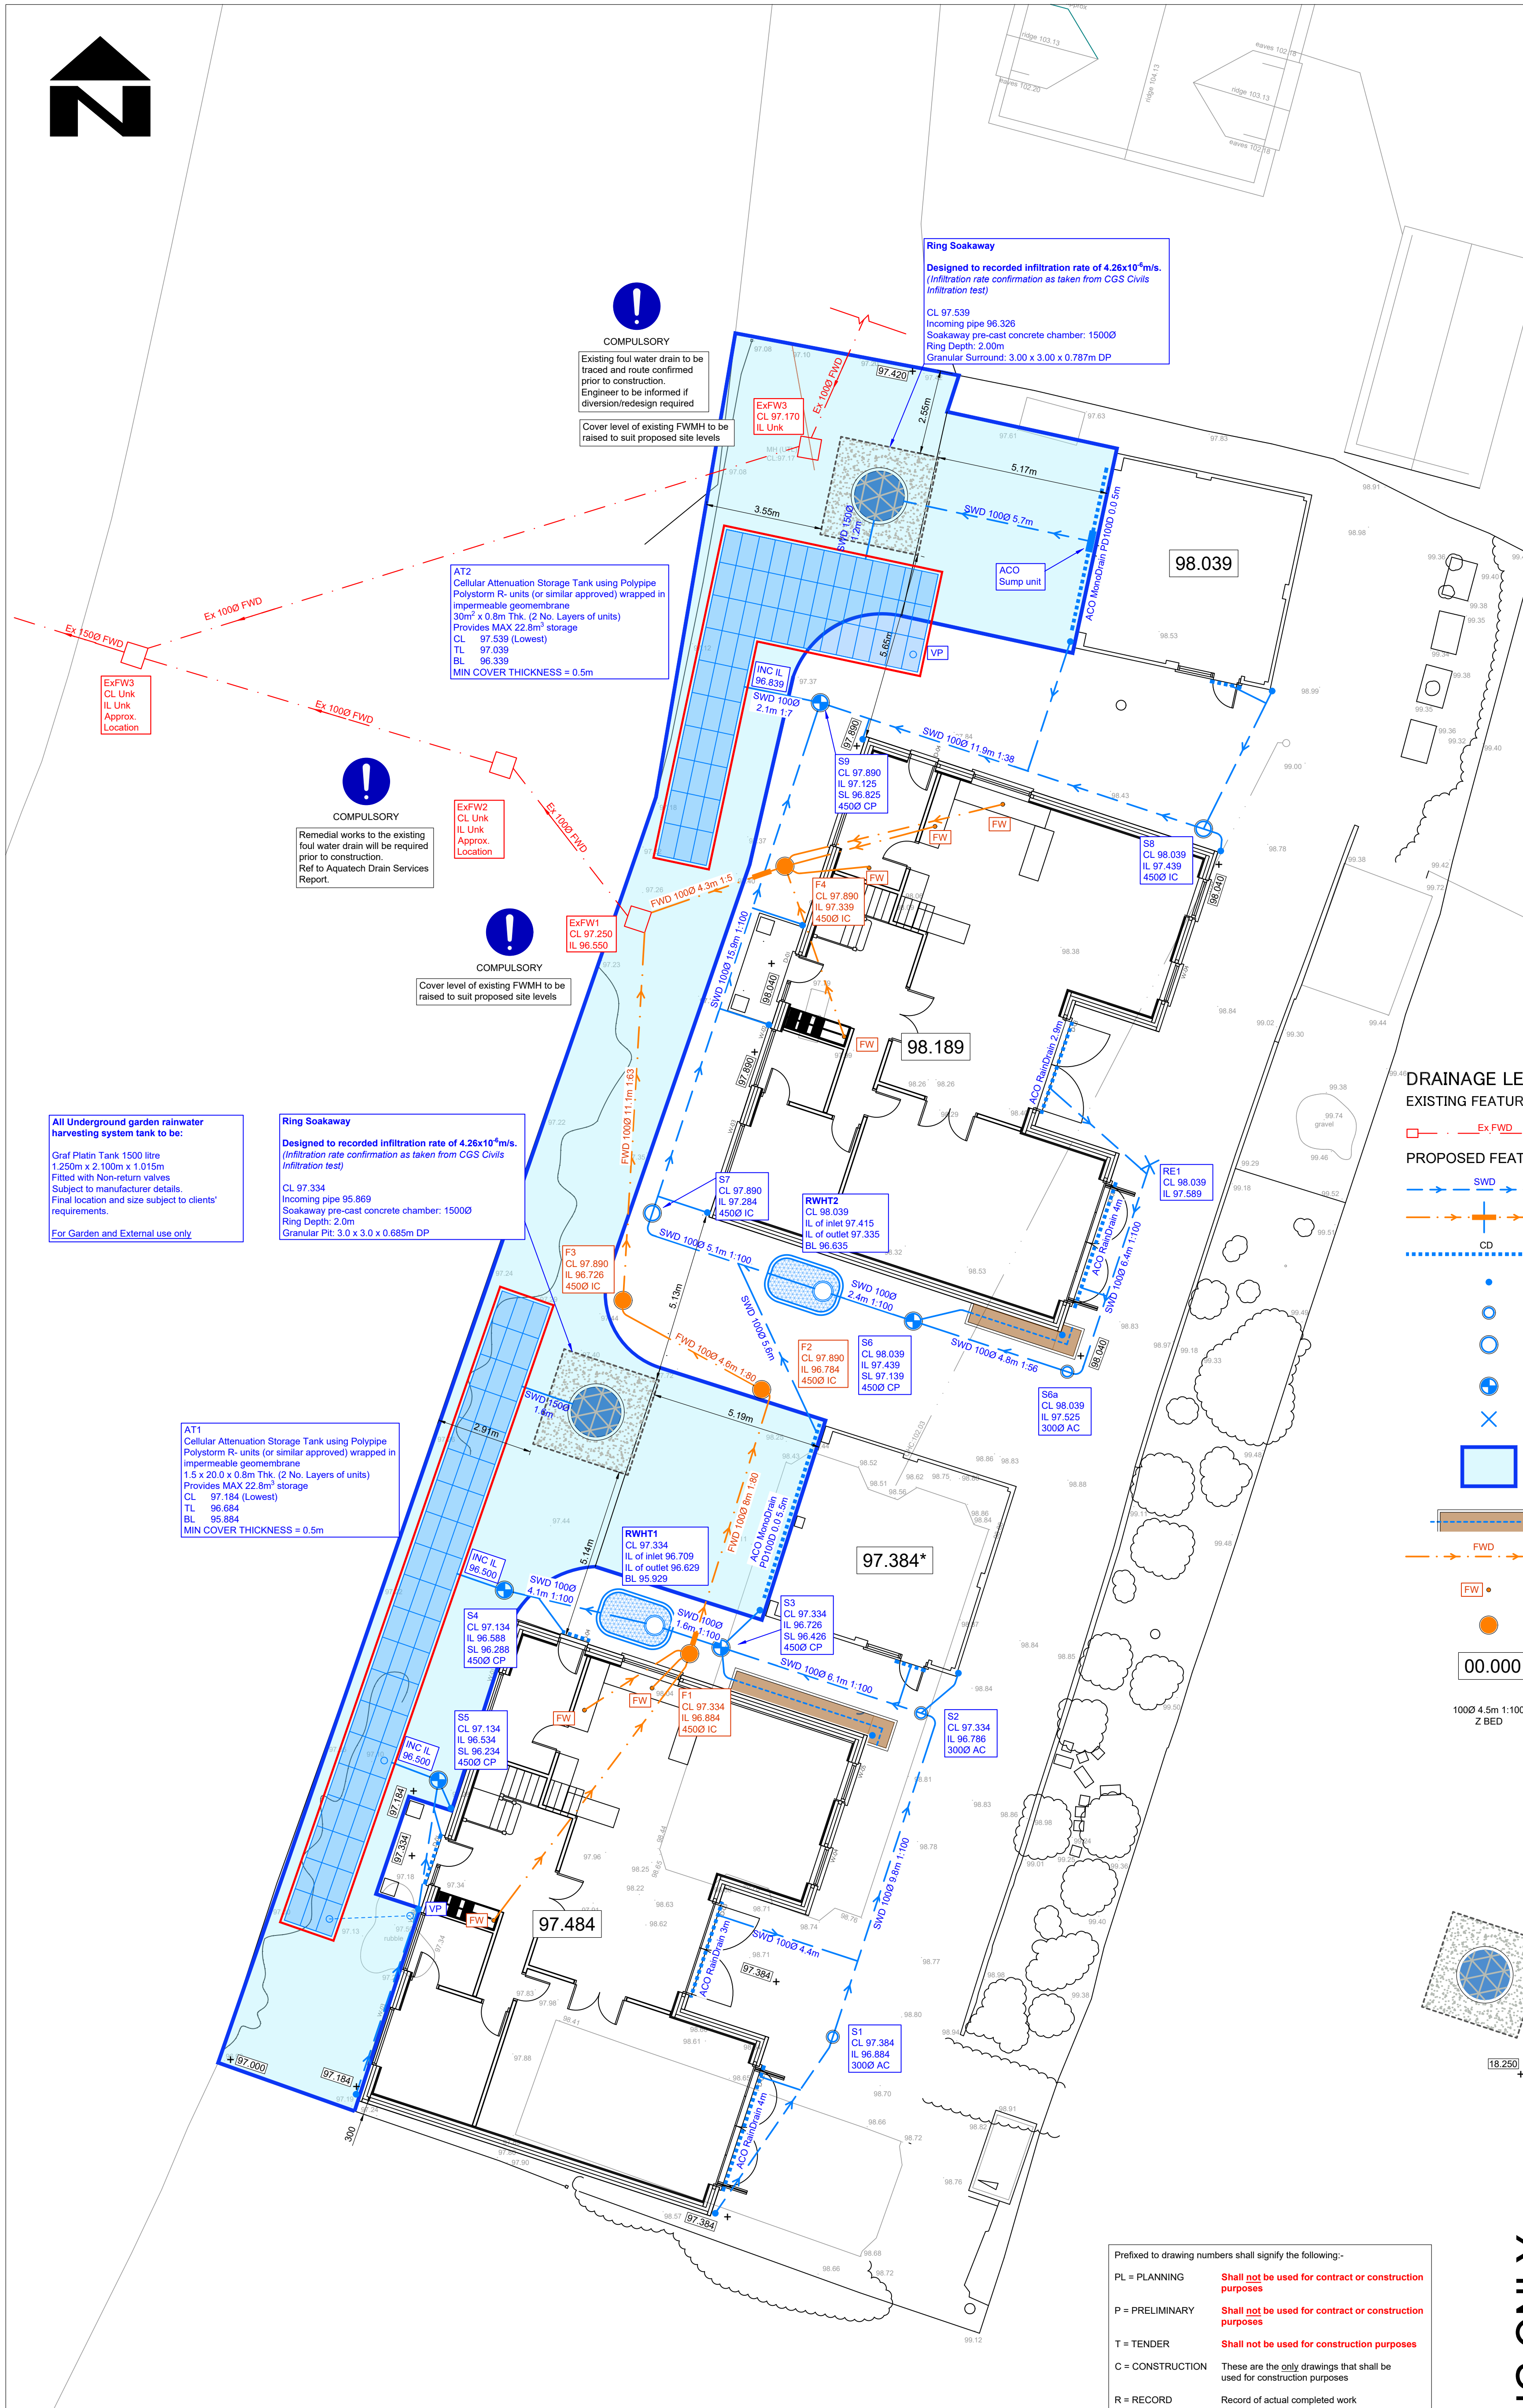

FOR PLANNING ONLY