

Landscape Materials

1 - Asphalt




2 - Tar & Chip Buff



3 - Tar & Chip Grey



Road Build-up - Tar & Chip Finish

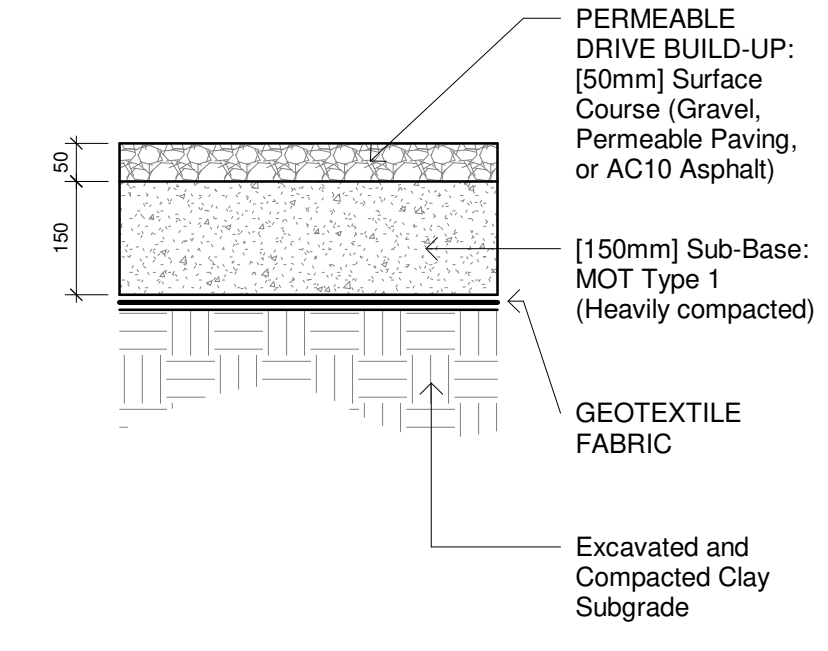

Arboricultural Report Notes
T1 Coast Redwood, (*Sequoia sempervirens*)
T2 Common ash, (*Fraxinus excelsior*) Removed due to Ash Dieback
G3 Common ash, (*Fraxinus excelsior*)
T4 Common ash, (*Fraxinus excelsior*)
T5 Pedunculata oak, (*Quercus robur*)
G6 Mixed Native
G7 Pedunculate oak, (*Quercus robur*)
RPZ

E	Additional landscape & material notes	31/07/26	BH	GE
D	Road buildup added	30/07/26	BH	GE
C	Plot boundaries added	20/07/26	BH	GE
B	Revised Redline Boundary	01/12/25	BH	GE
A	Removed reference to DM17/2223	14/07/25	BH	GE
rev	description	date	dwn	chk

As indicated @ A1 | drawn : GE | check : BH | issued : 30/06/2025

LOMAX
LOMAX
LOMAX
LOMAX

Client :Matsim
Project :ROBINSHAW, WAYSIDE
Drawing Name :Proposed Site & Landscape Plan
Drawing No : 20024-PA-005
Rev :E

architecture@lomax.design
Do not scale from this drawing