


DIRECTIONAL APPROACH TO VEGETATION CUTTING AND REMOVAL

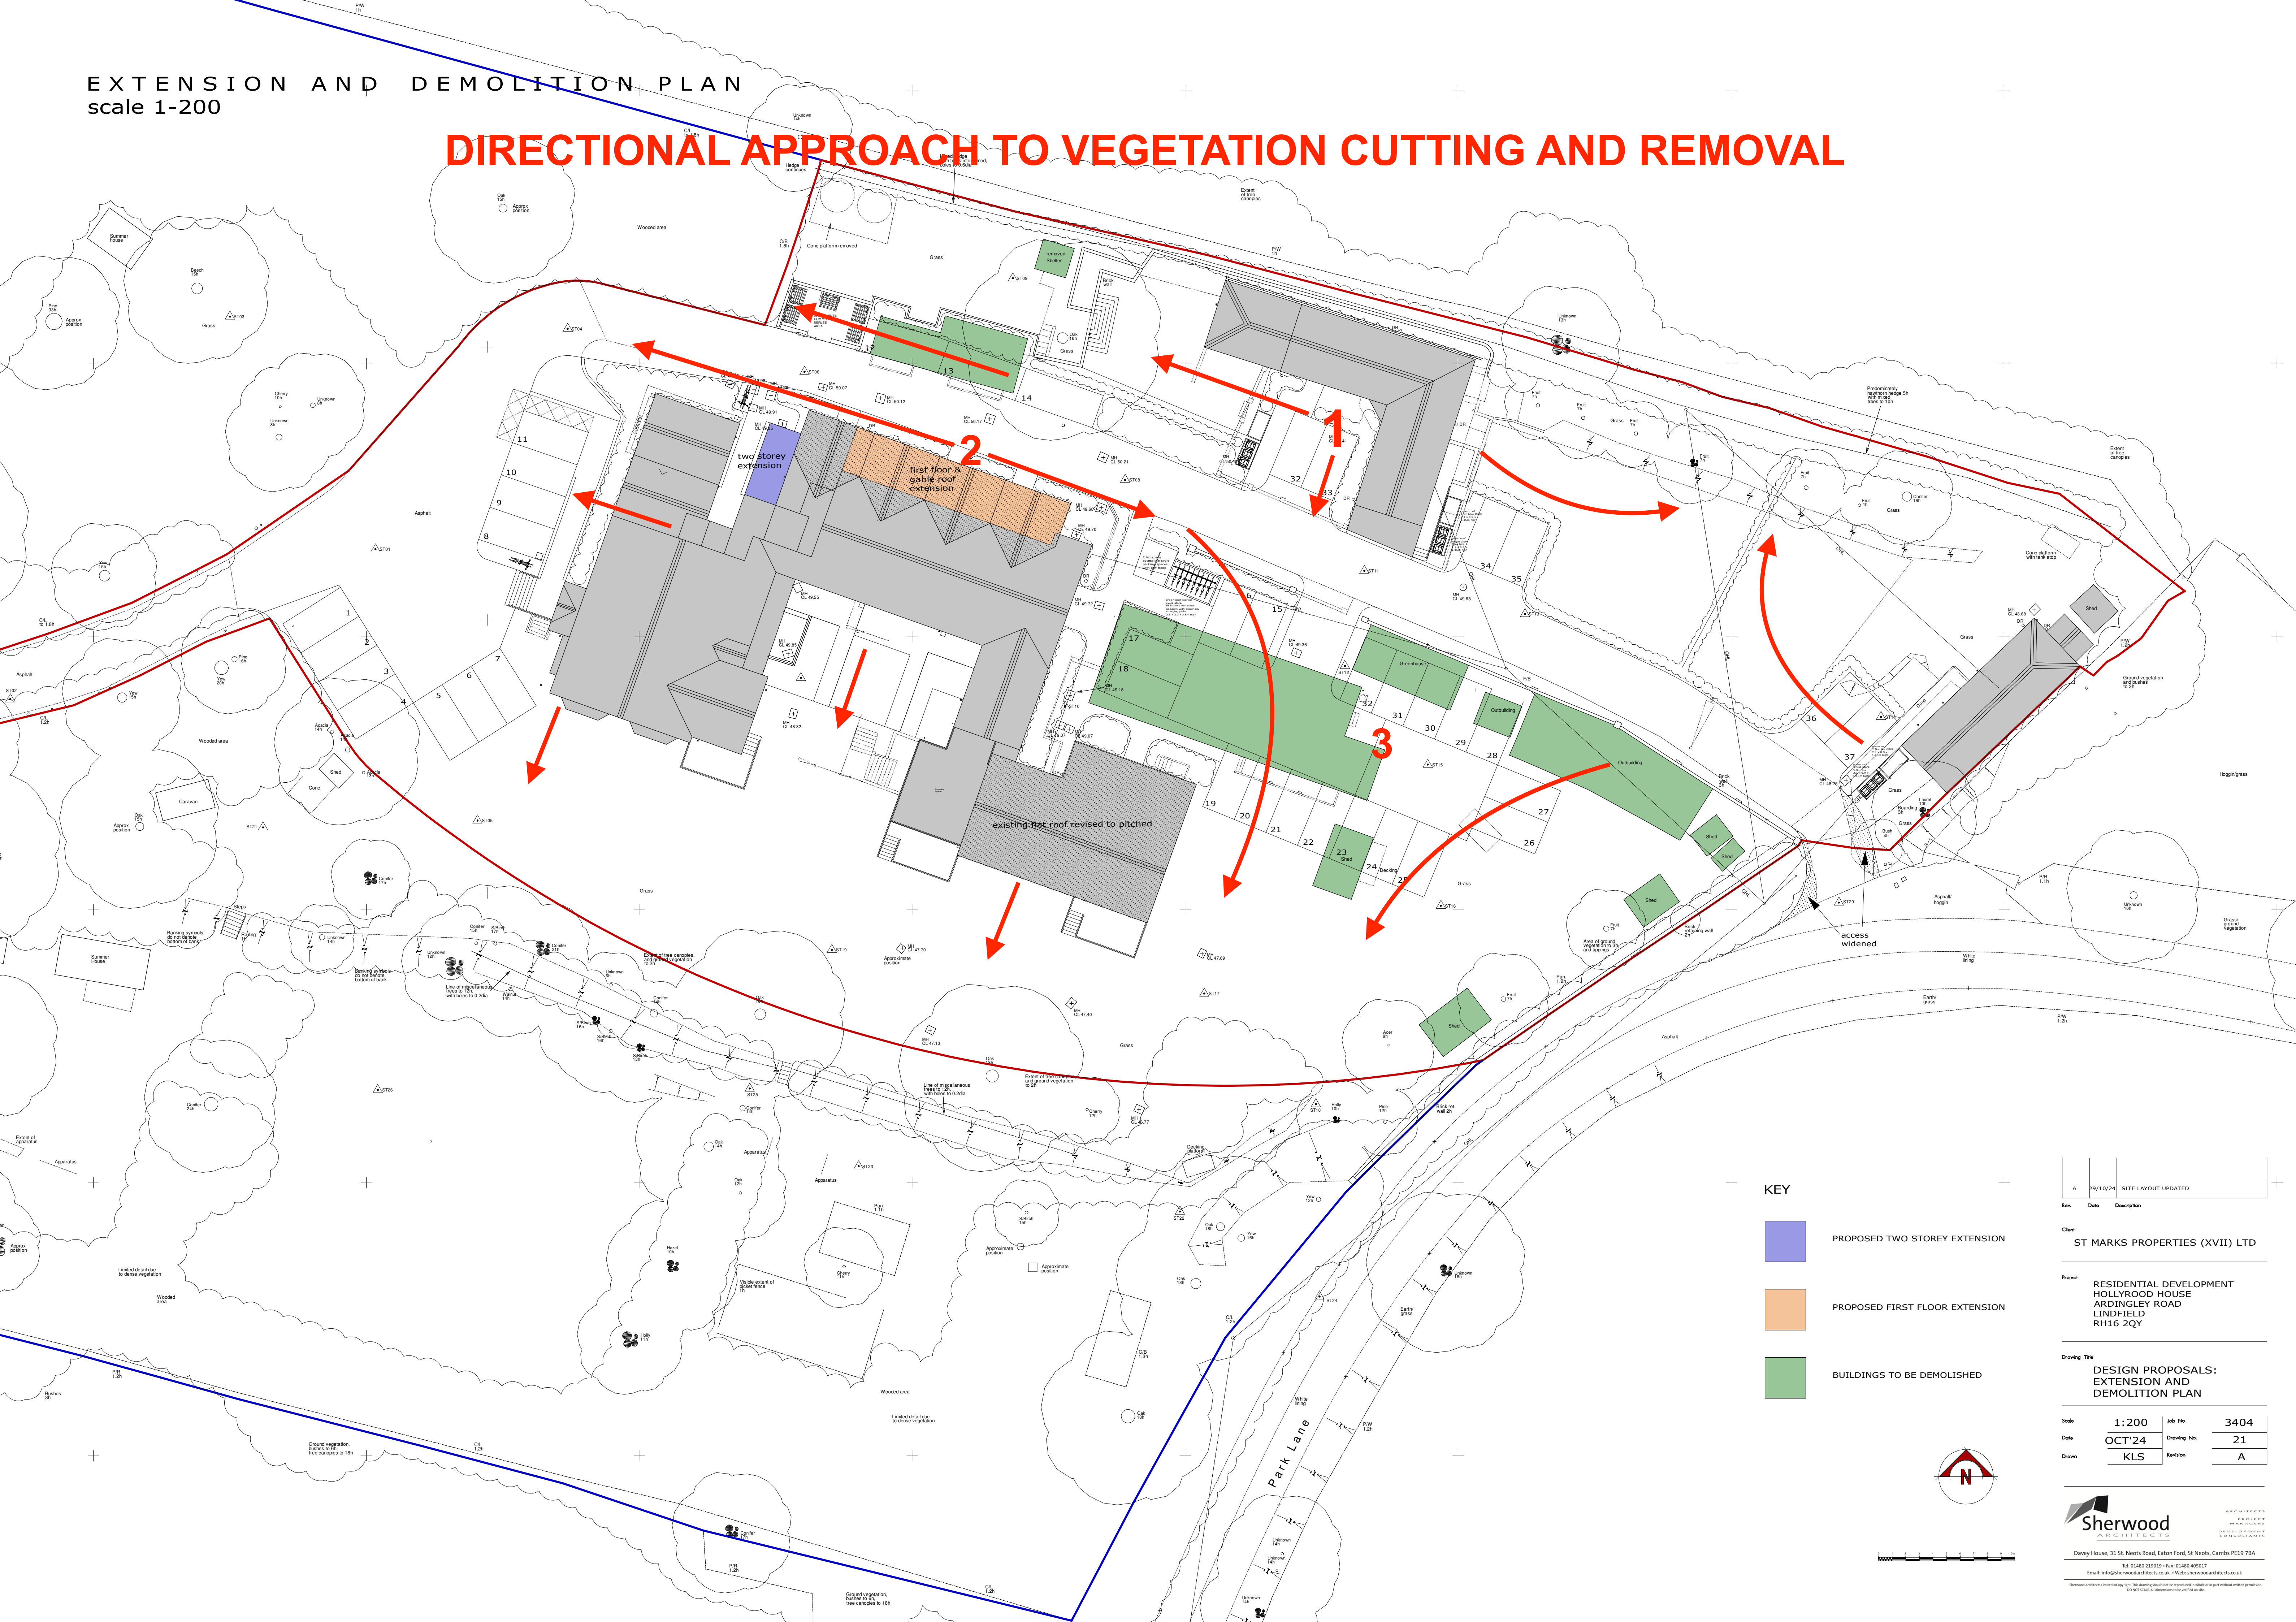

KEY

- PROPOSED TWO STOREY EXTENSION
- PROPOSED FIRST FLOOR EXTENSION
- BUILDINGS TO BE DEMOLISHED

Rev.	Date	Description
A	29/10/24	SITE LAYOUT UPDATED

Client
ST MARKS PROPERTIES (XVIII) LTD

Project
RESIDENTIAL DEVELOPMENT
HOLLYWOOD HOUSE
ARDINGLEY ROAD
LINDFIELD
RH16 2QY

Drawing Title
DESIGN PROPOSALS:
EXTENSION AND
DEMOLITION PLAN

Scale	1:200	Job No.	3404
Date	OCT'24	Drawing No.	21
Drawn	KLS	Revision	A