
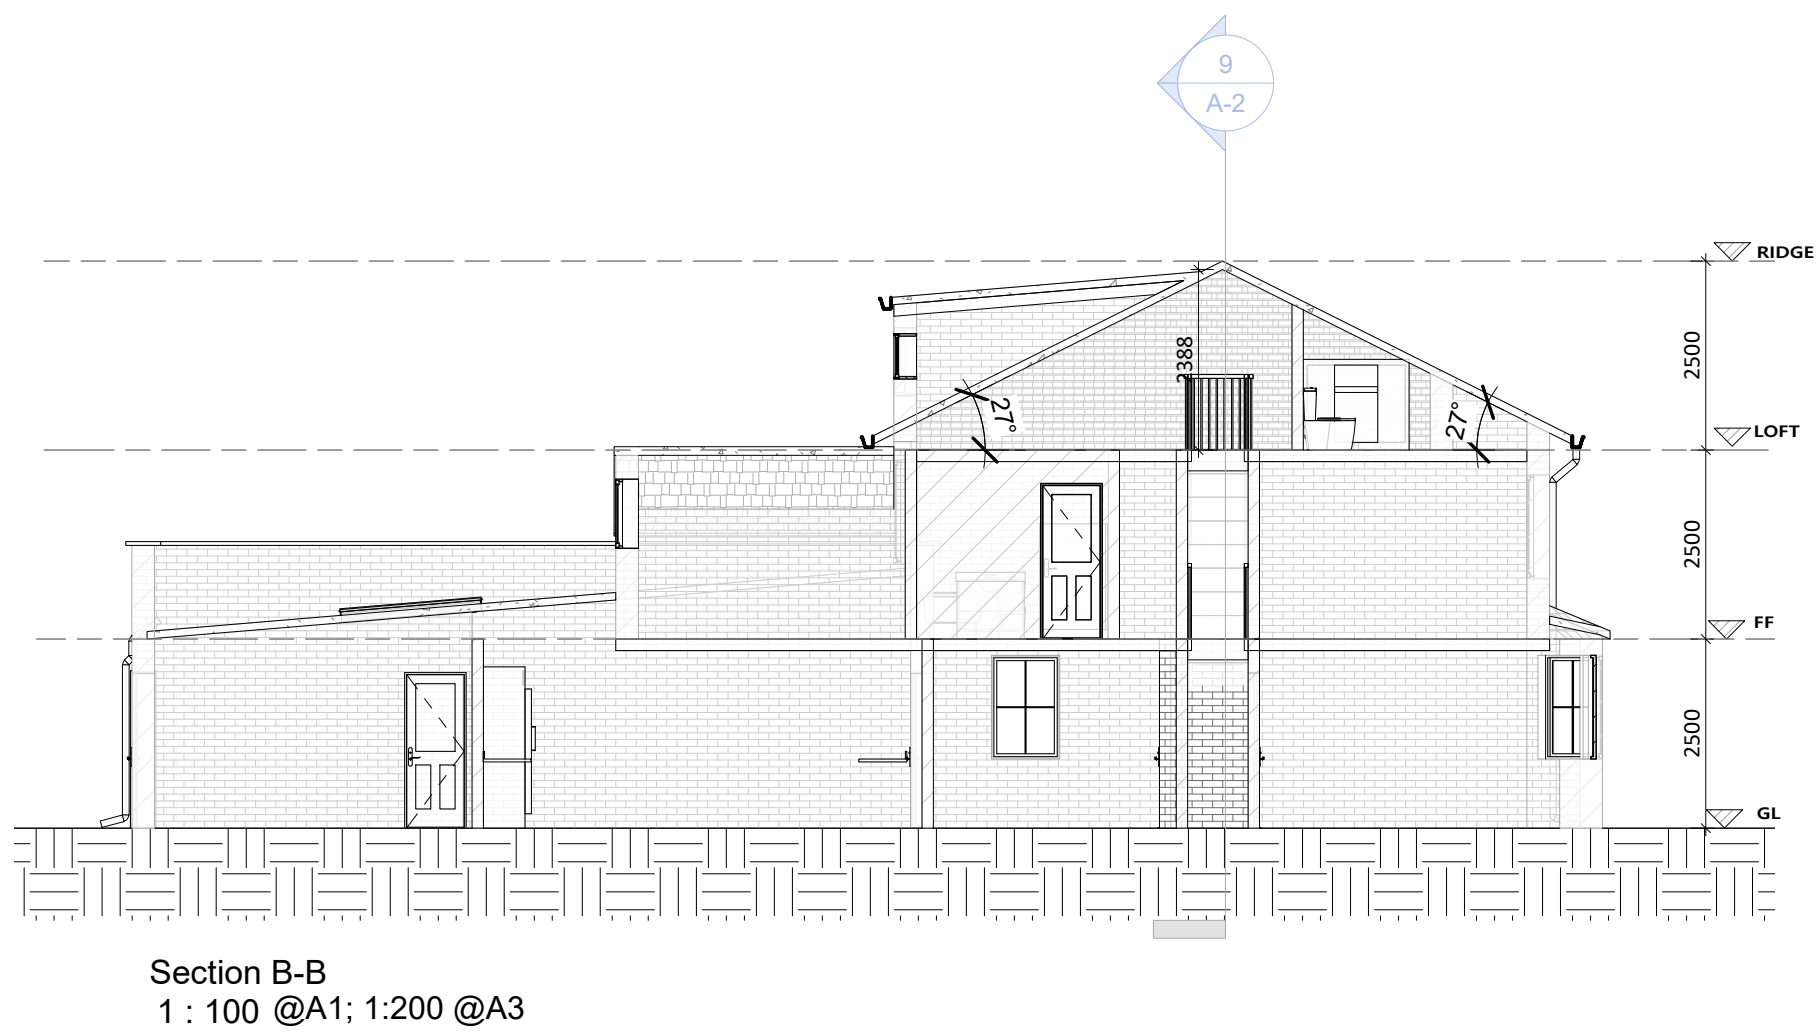
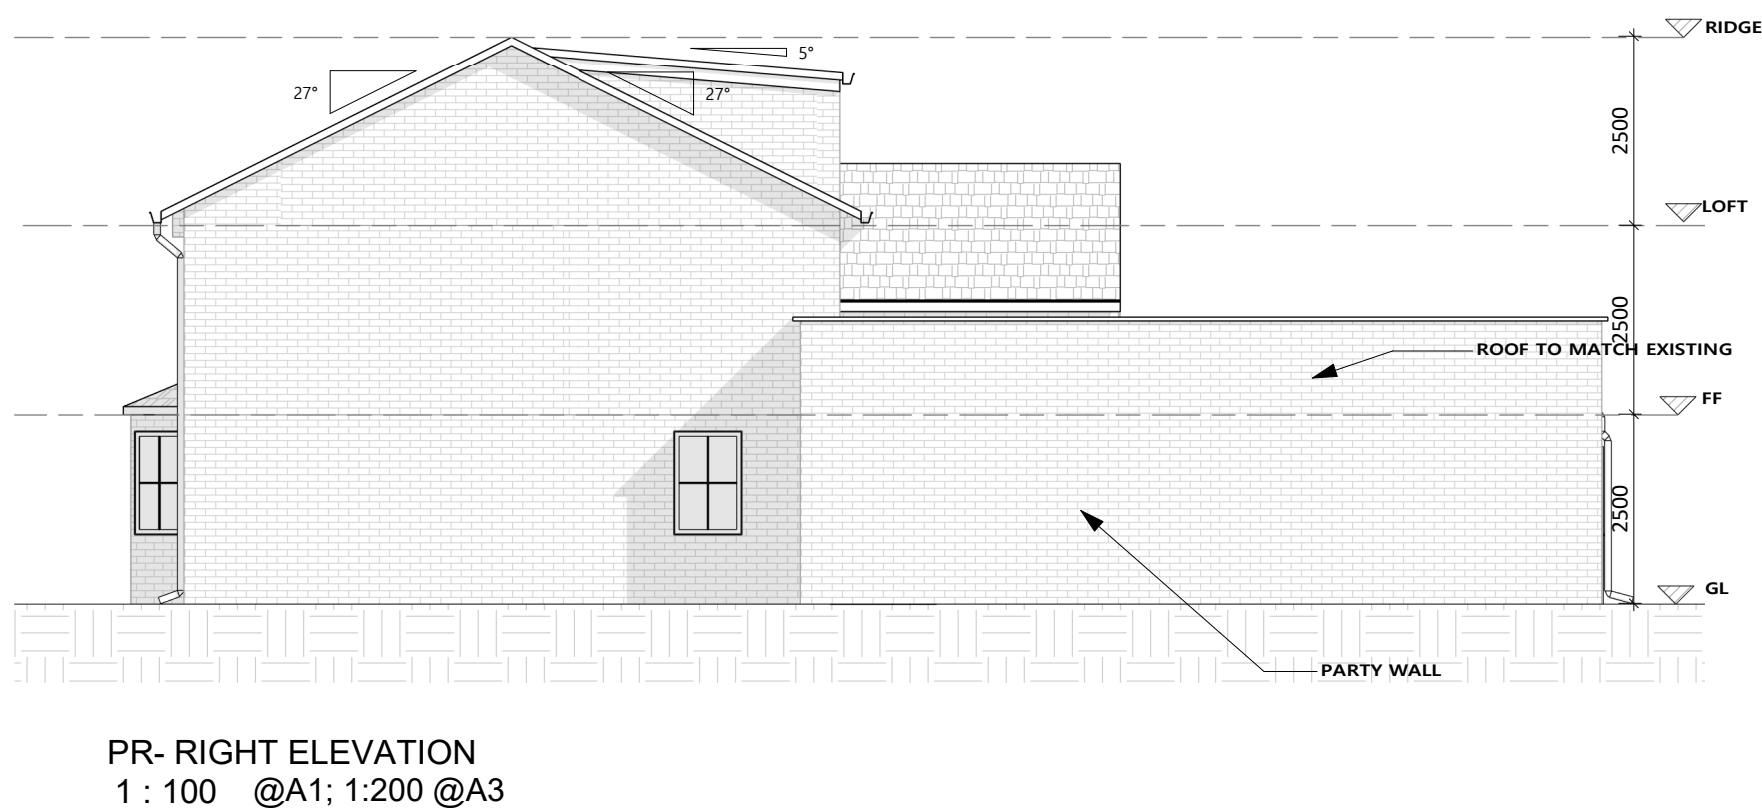
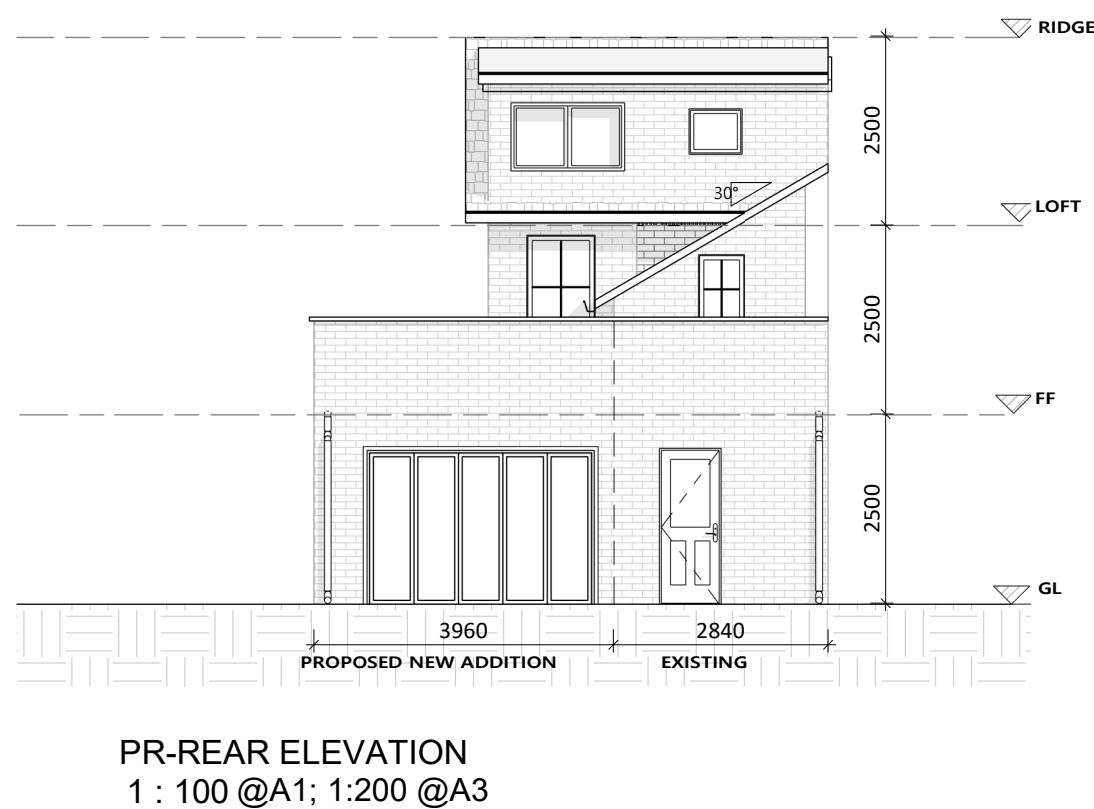
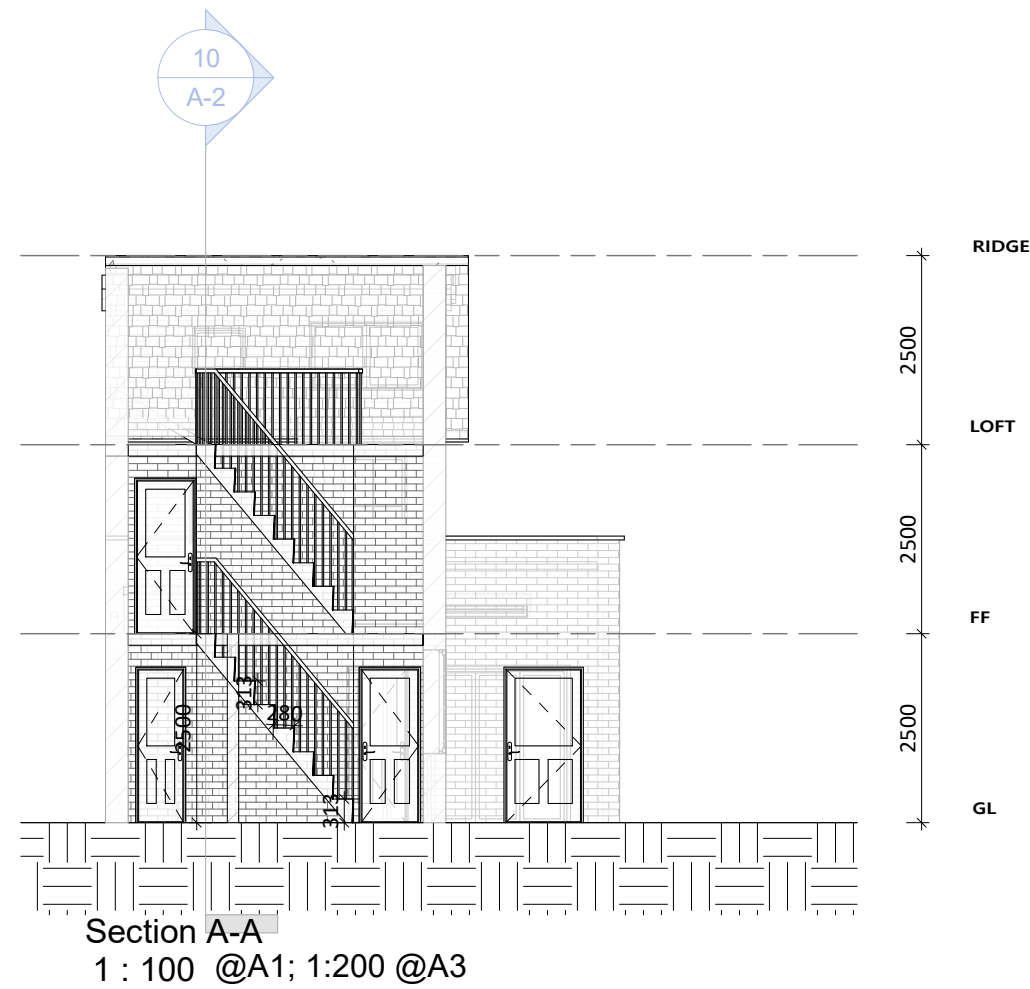
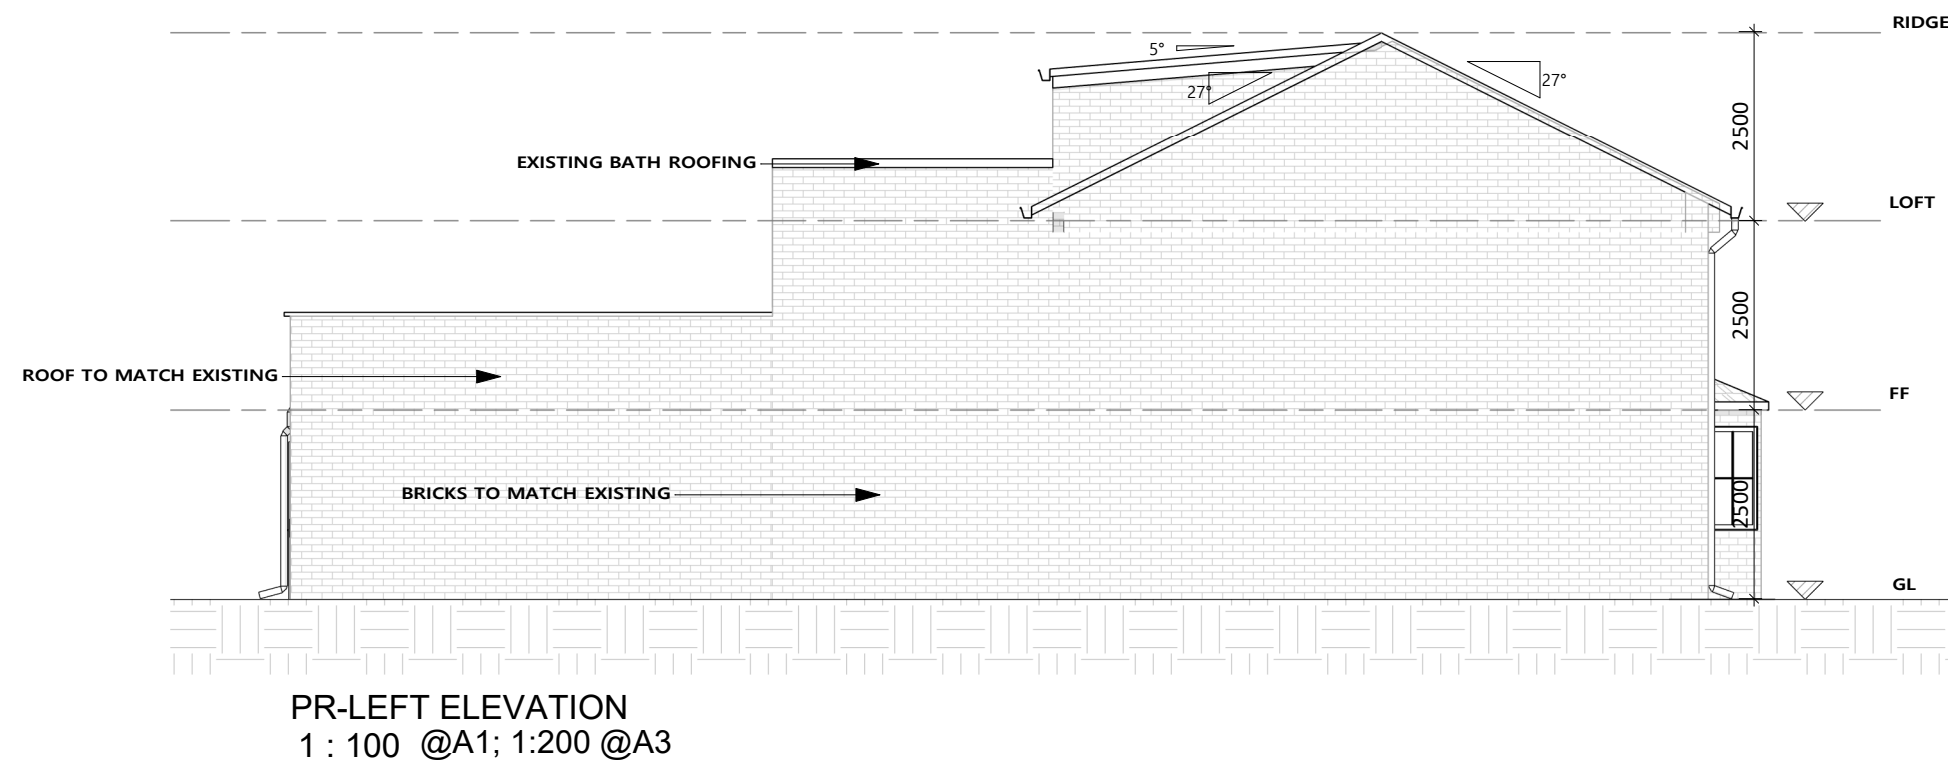
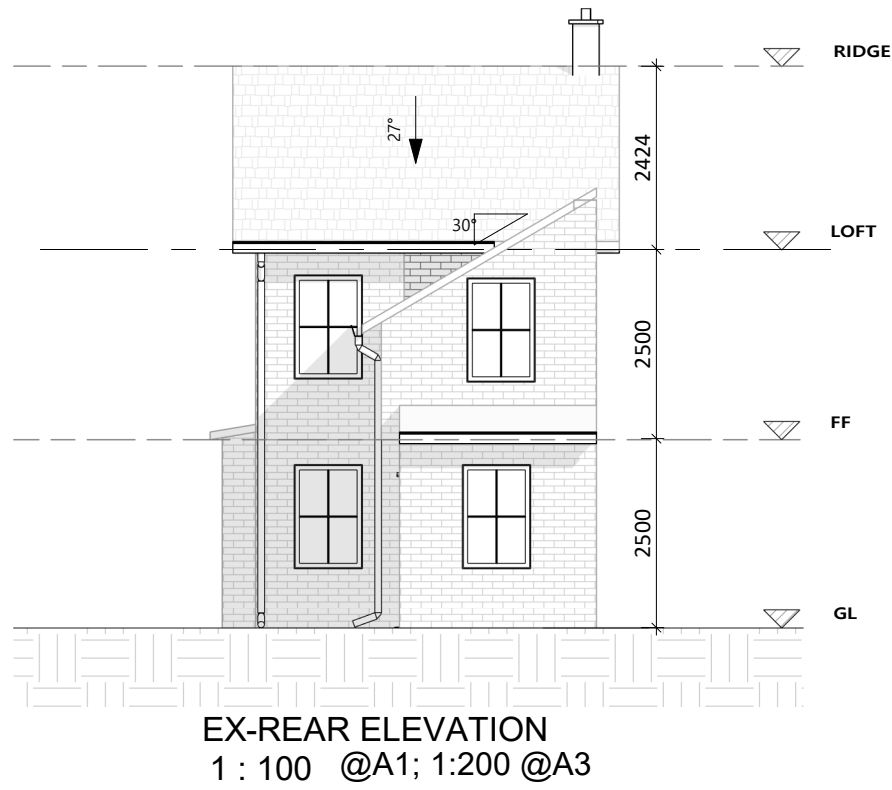
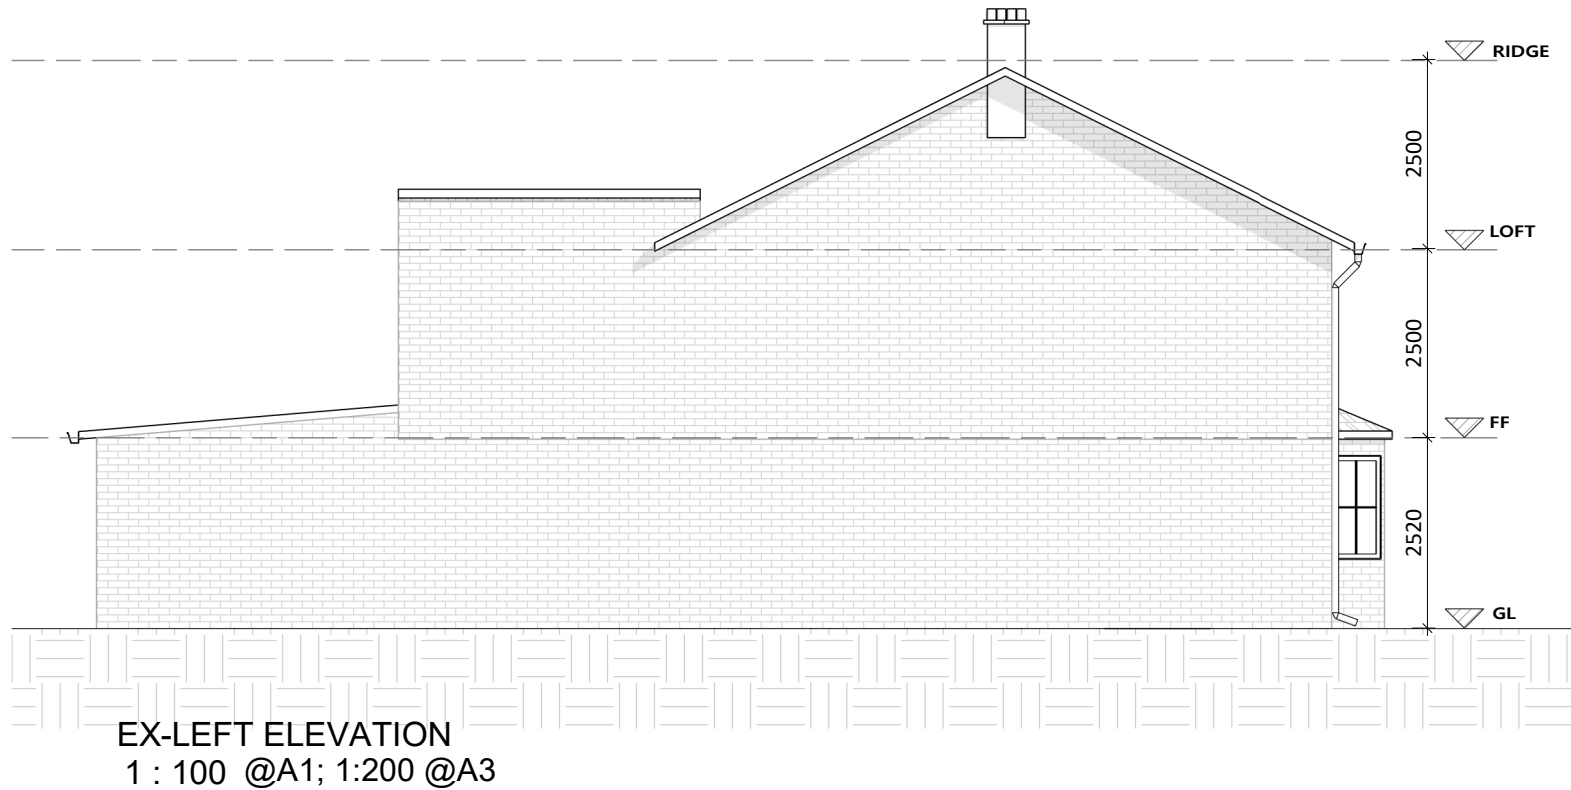


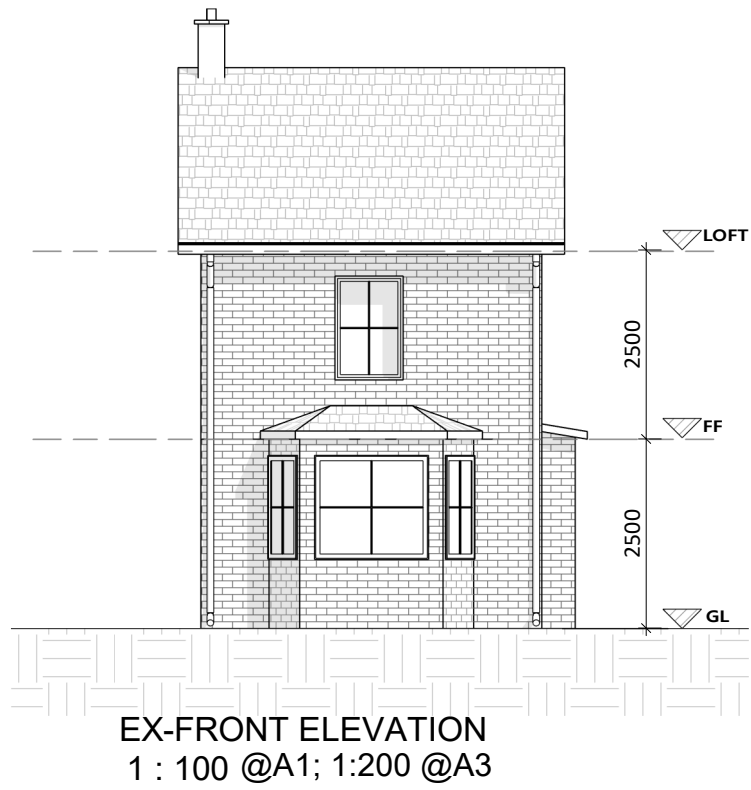

FOR PLANNING