


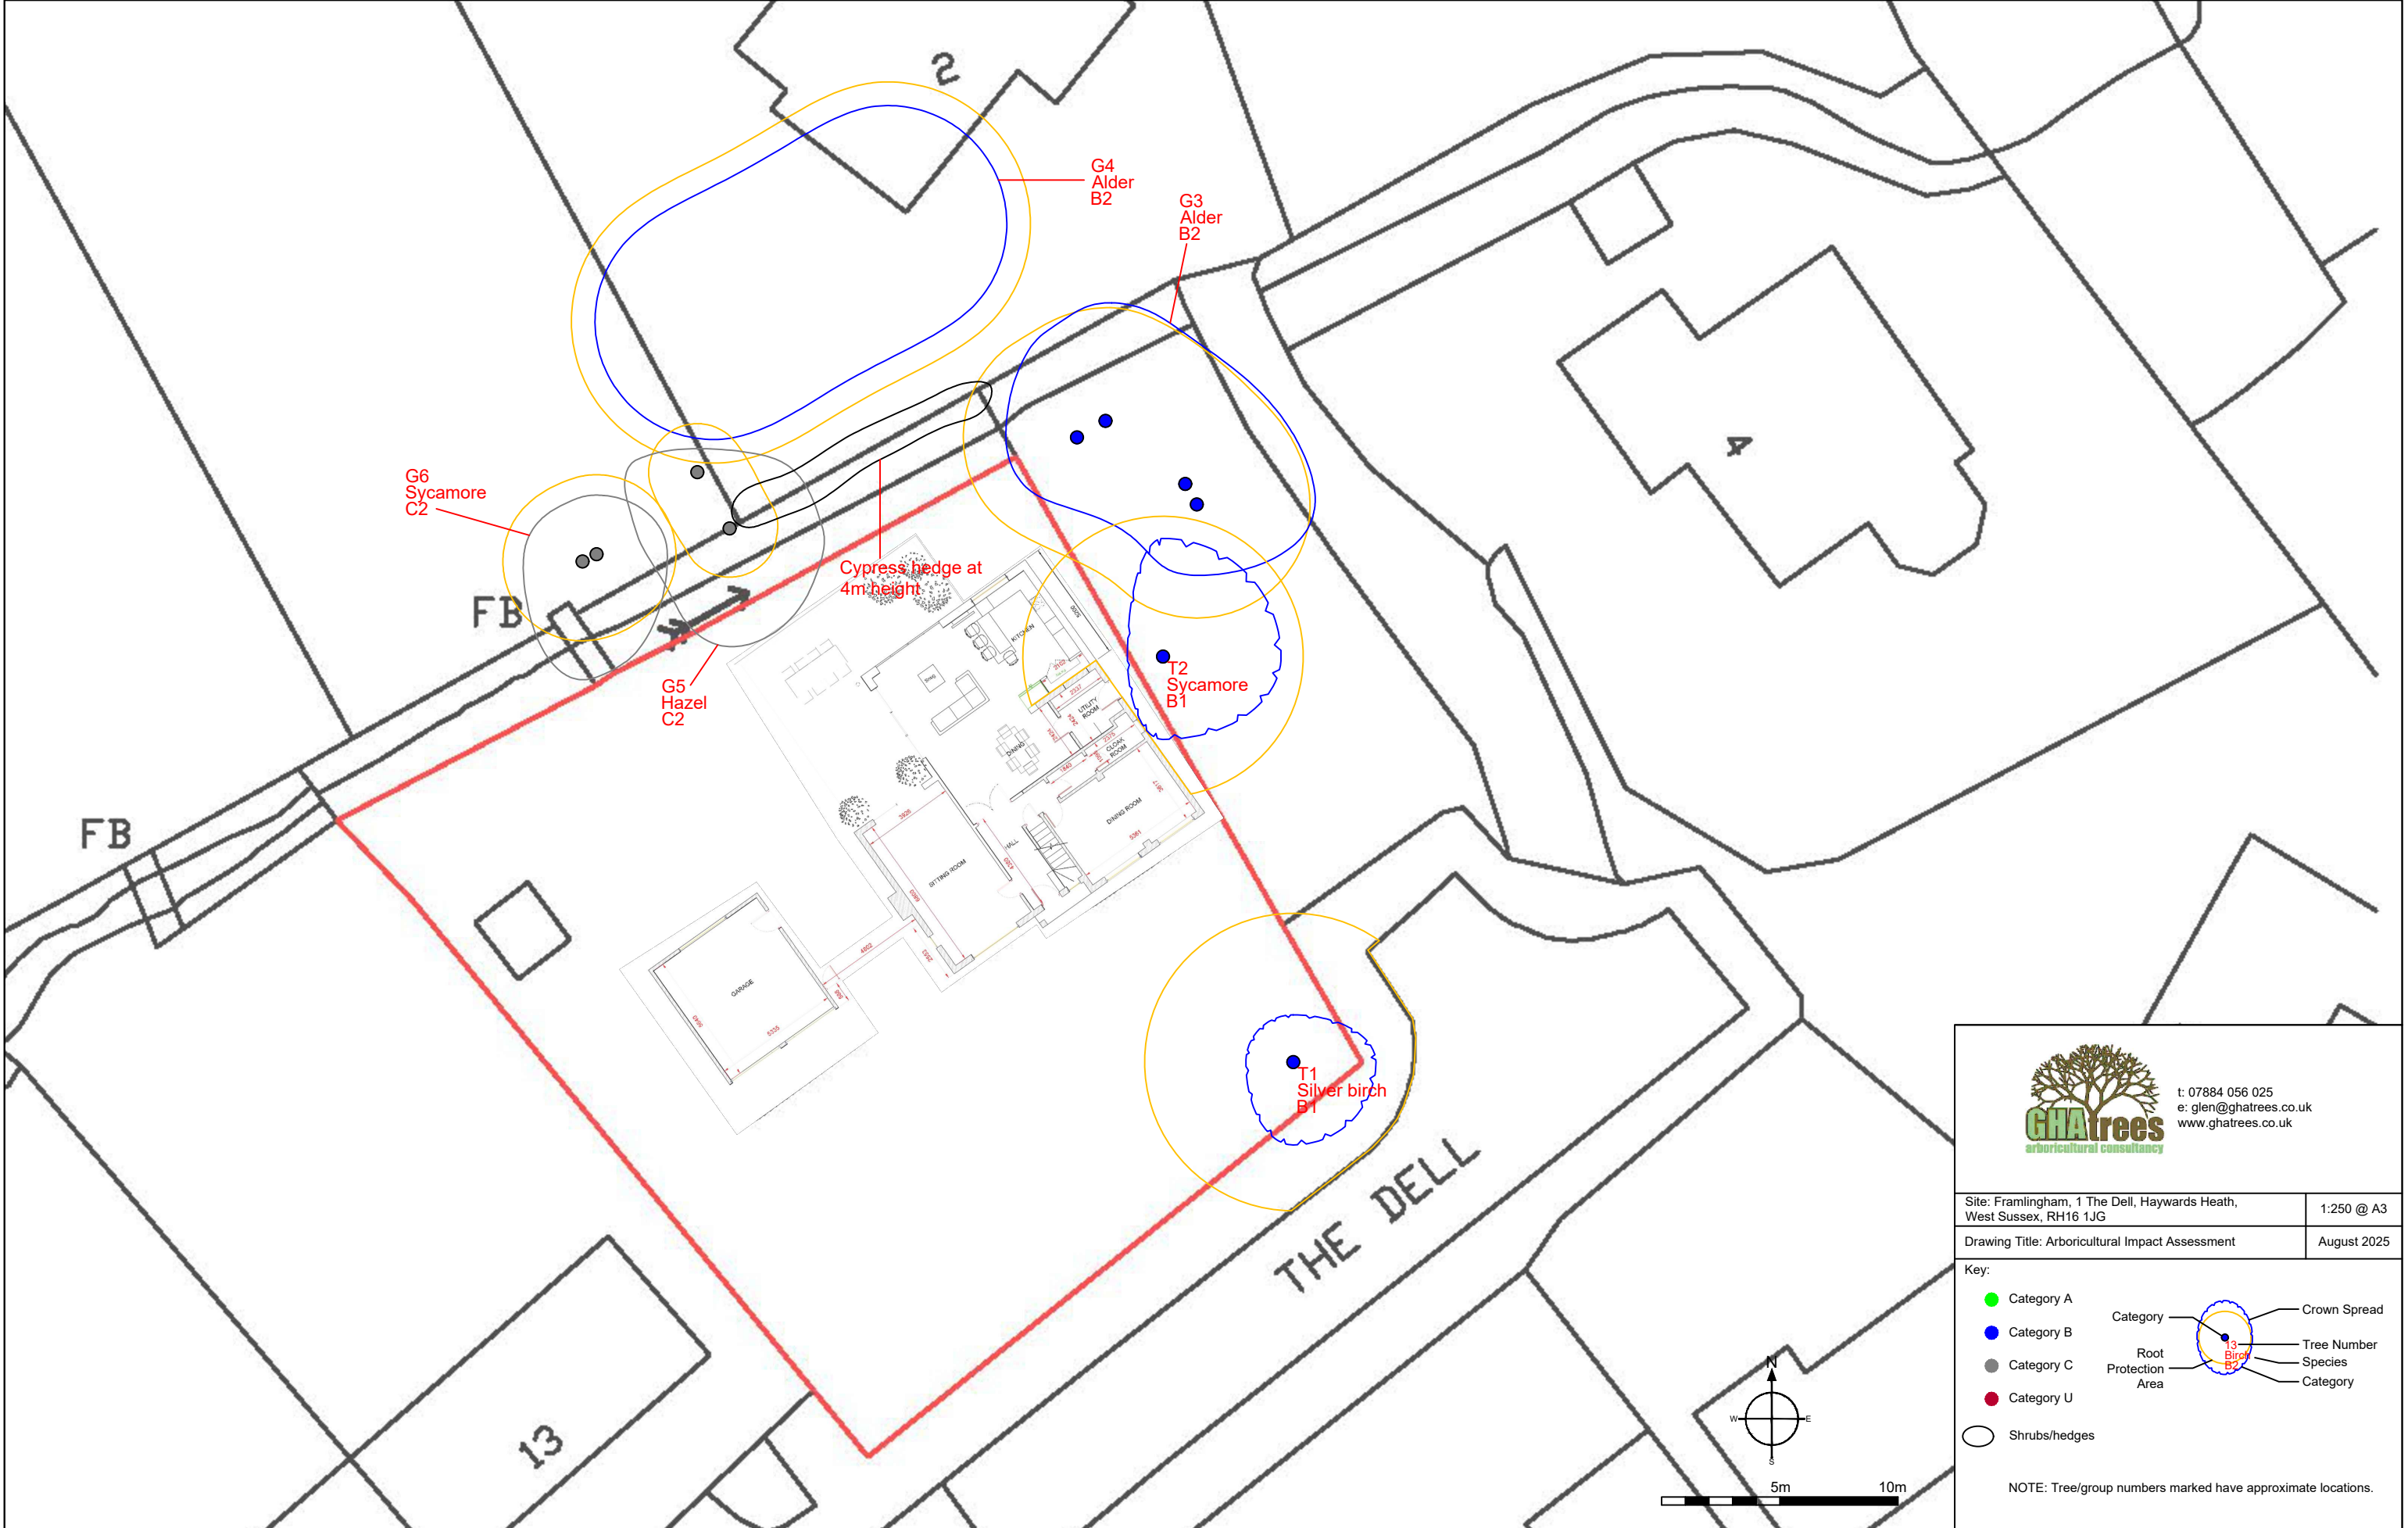

t: 07884 056 025
e: glen@ghatrees.co.uk
www.ghatrees.co.uk

Site: Framlingham, 1 The Dell, Haywards Heath, West Sussex, RH16 1JG	1:250 @ A3
Drawing Title: Arboricultural Impact Assessment	August 2025

Key:

● Category A

● Category B

● Category C

● Category U

○ Shrubs/hedges

Category

Root Protection Area

13 Birch B2

Crown Spread

Tree Number

Species

Category

NOTE: Tree/group numbers marked have approximate locations.