


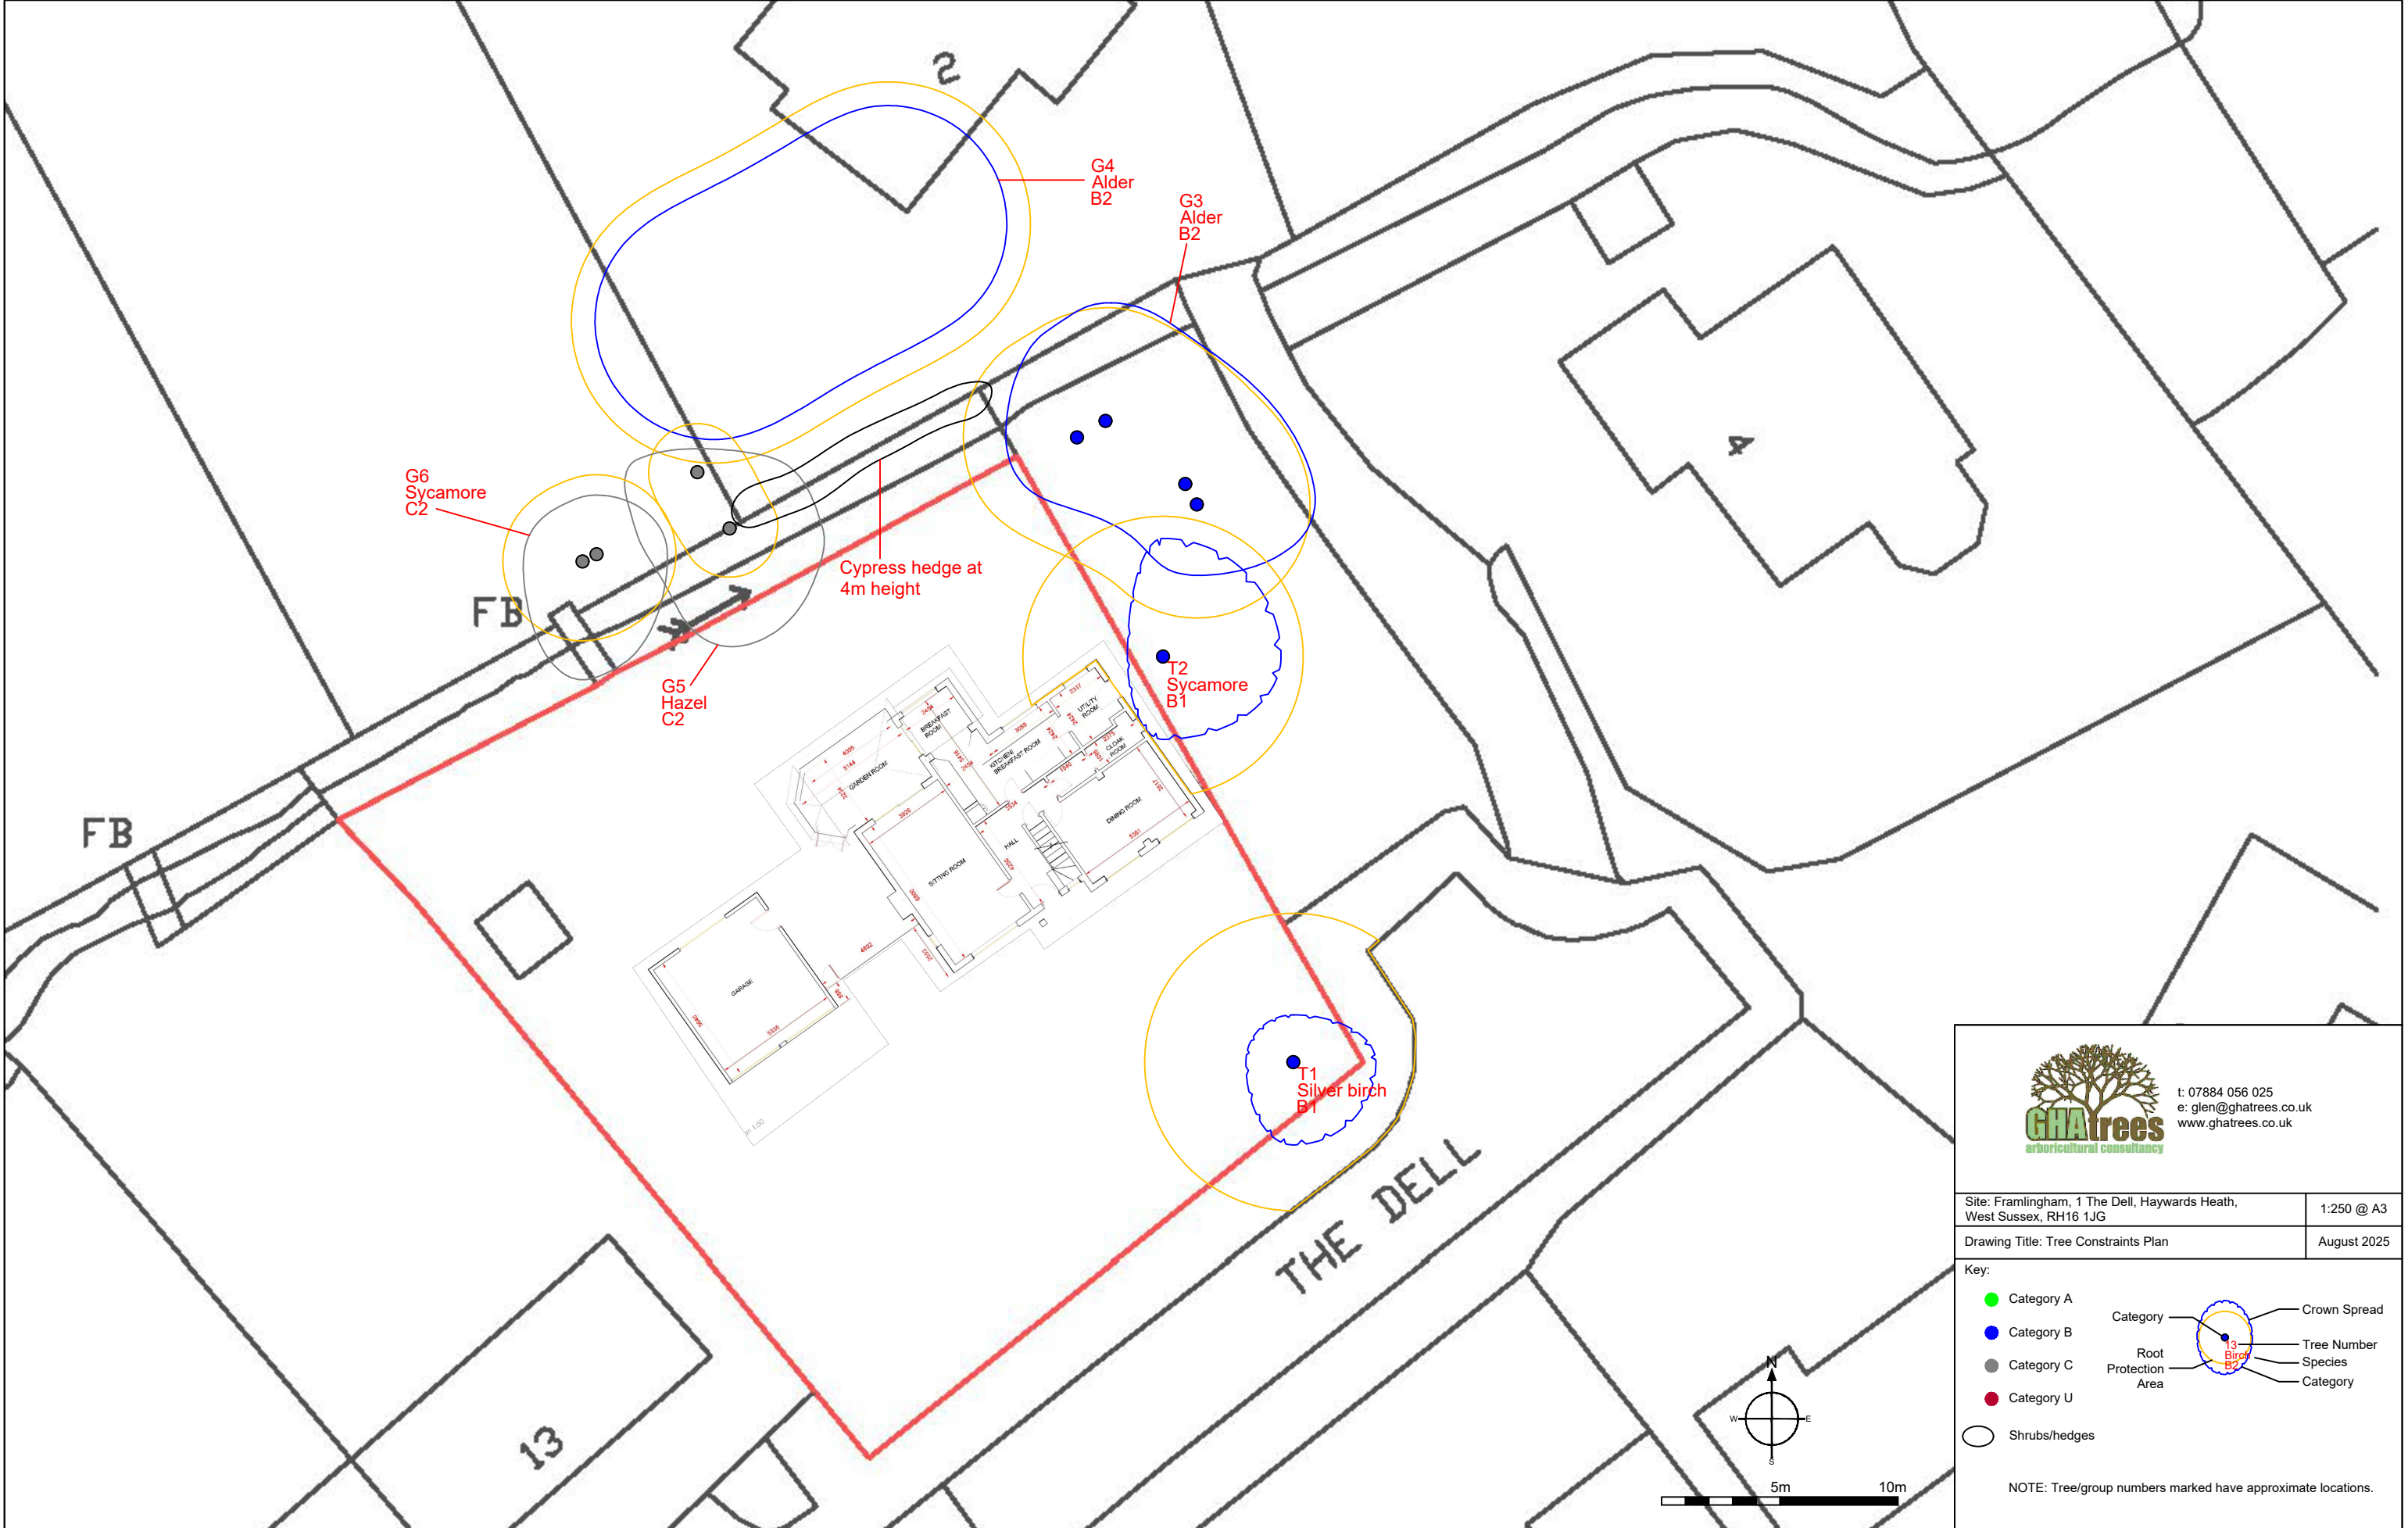

t: 07884 056 025
e: glen@ghatrees.co.uk
www.ghatrees.co.uk

Site: Framlingham, 1 The Dell, Haywards Heath, West Sussex, RH16 1JG	1:250 @ A3
Drawing Title: Tree Constraints Plan	August 2025

Key:

- Category A (green dot)
- Category B (blue dot)
- Category C (grey dot)
- Category U (red dot)

Shrubs/hedges (yellow outline)

Legend for tree symbols:

- Category (blue outline)
- Root Protection Area (yellow outline)
- Crown Spread (blue outline)
- Tree Number (13)
- Species (Birch)
- Category (B2)

NOTE: Tree/group numbers marked have approximate locations.

