



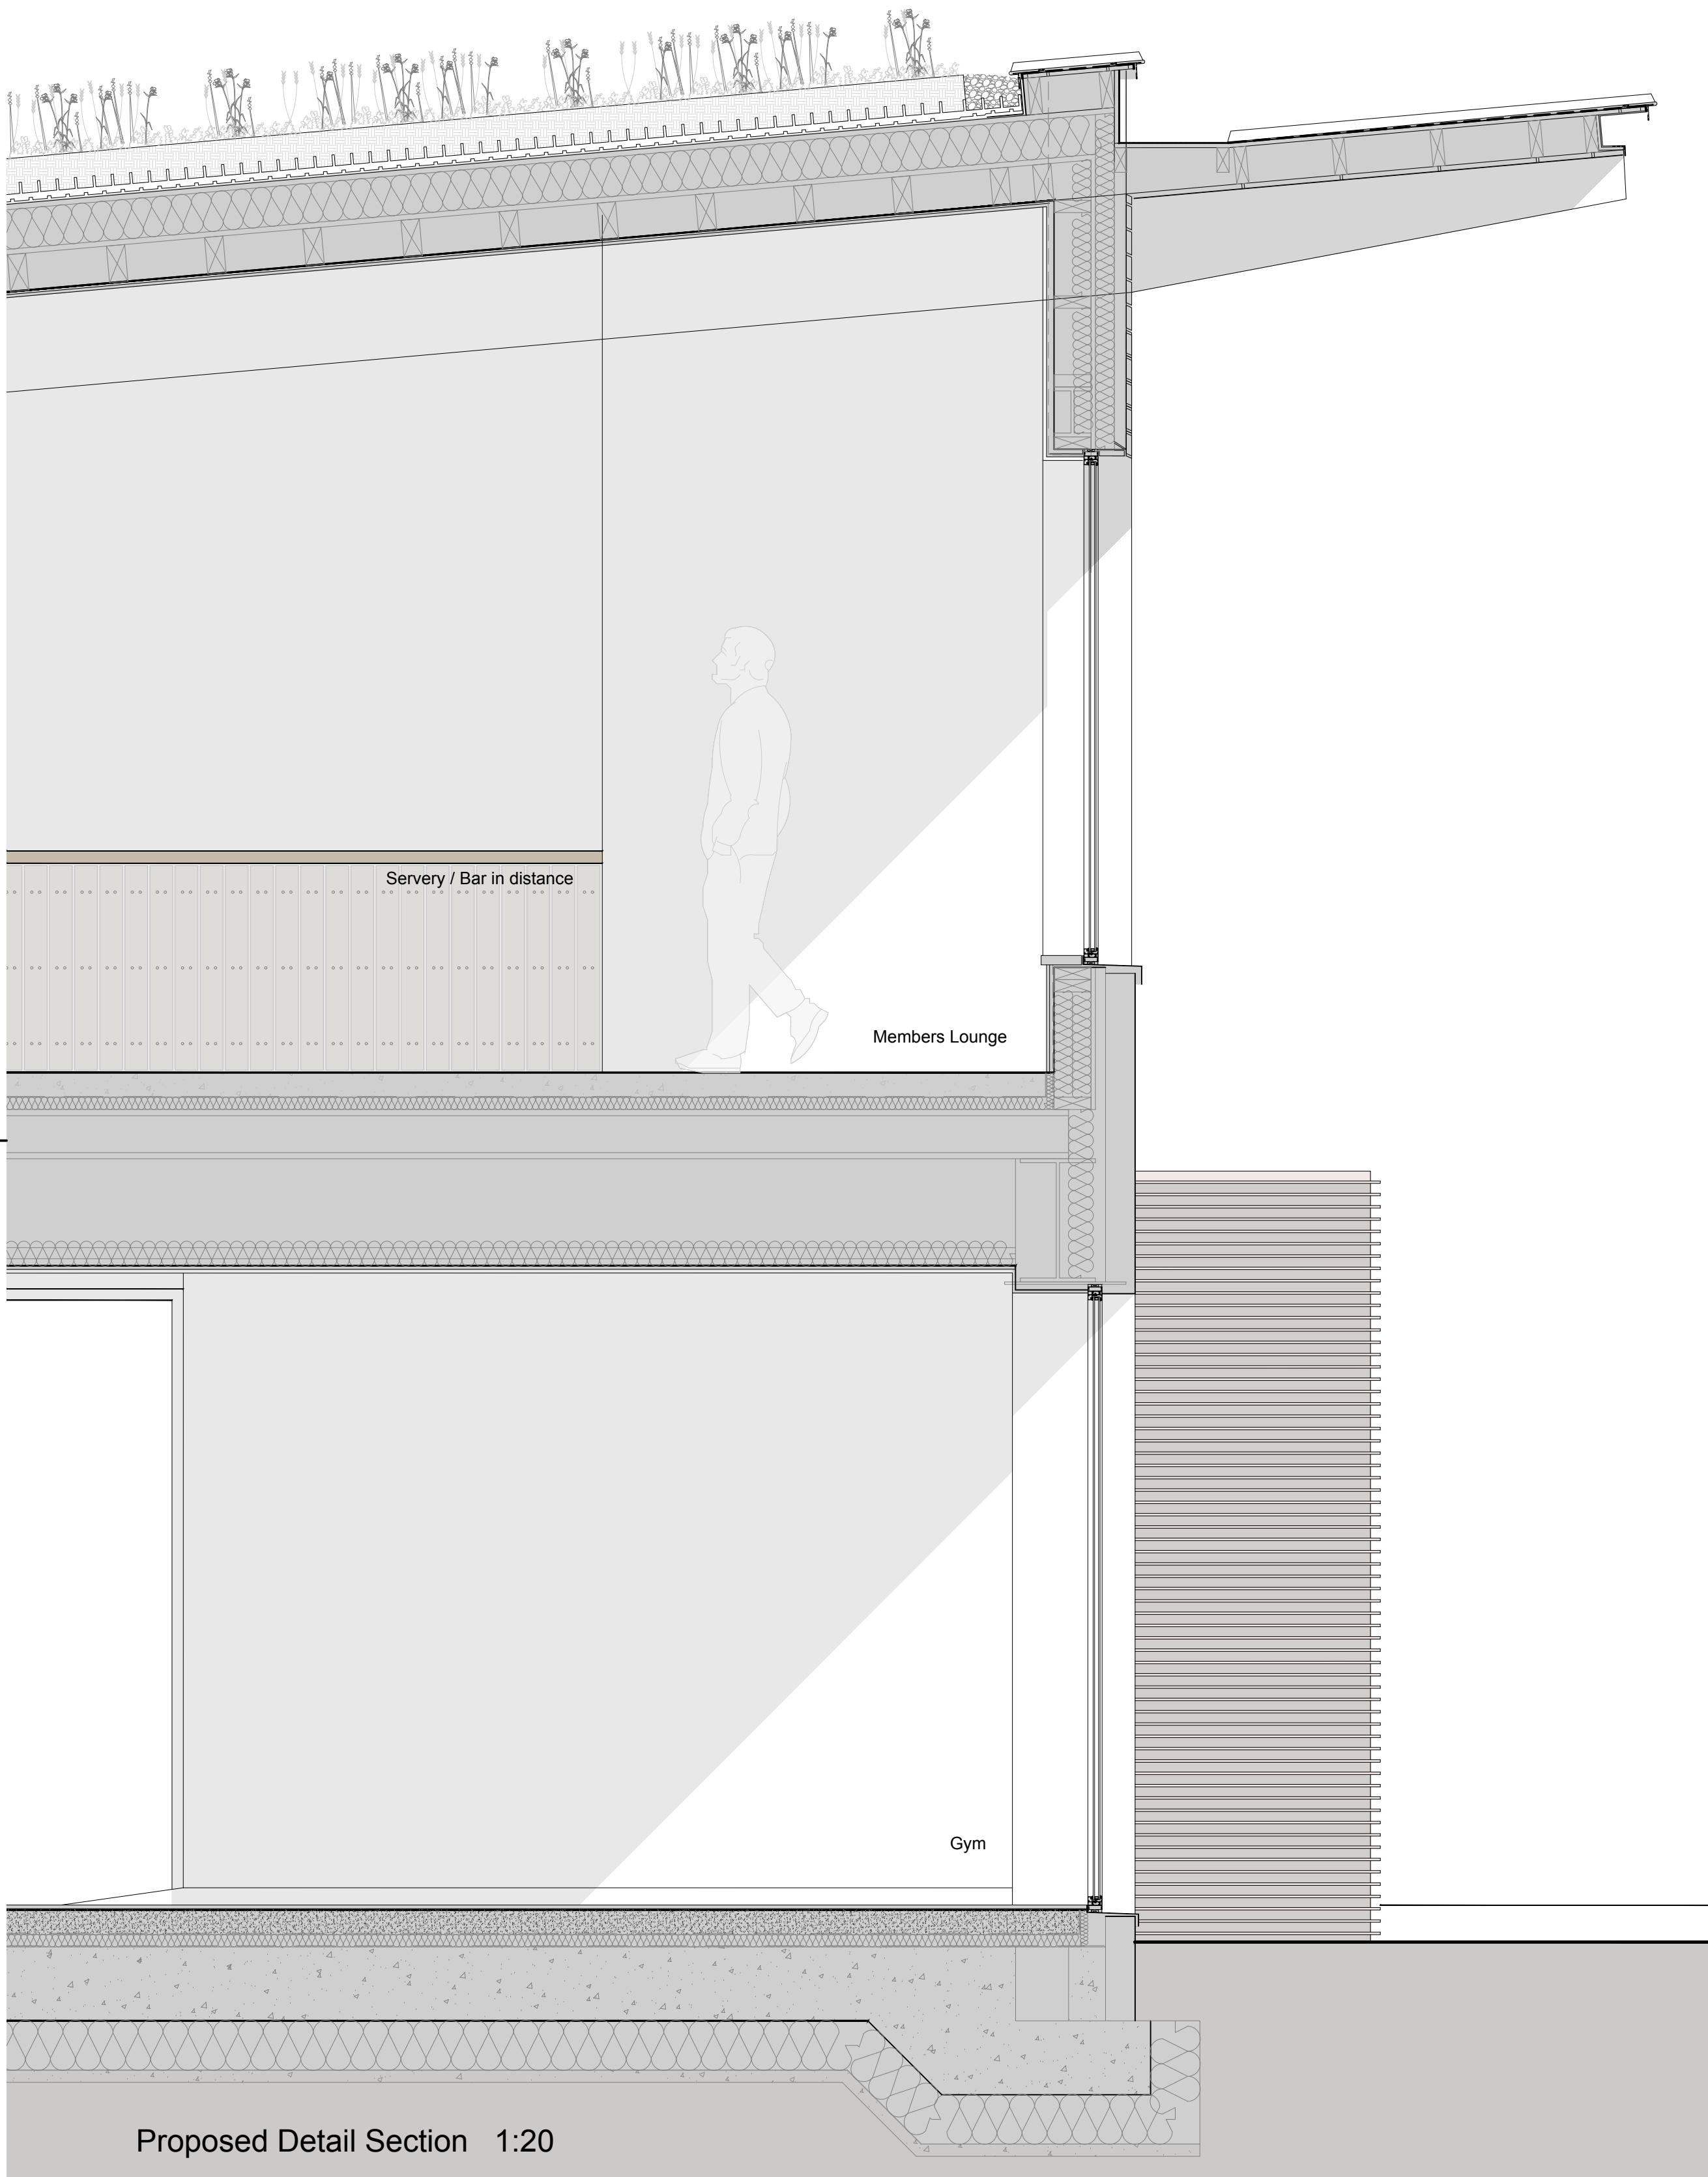


Proposed Detail Section 1:20

MATERIAL KEY

- J Wealden Water Weathered coursed sandstone with 5mm flush lime mortar joints
- K Corten steel panels and ribbed rainscreen
- L Natural sweet chestnut finger jointed horizontal and vertical open jointed timber rainscreen
- M Timber glulam structure
- N Natural standing seam zinc roof
- O Intensive planted flat roof
- P Bronze powder coated aluminium windows and doors with corten steel surround to pool/hot tub windows
- Q Buff / grey mix facing brickwork to match existing
- R Timber (sweet chestnut) louvre screen in corten steel frame
- S Timber and wire guarding

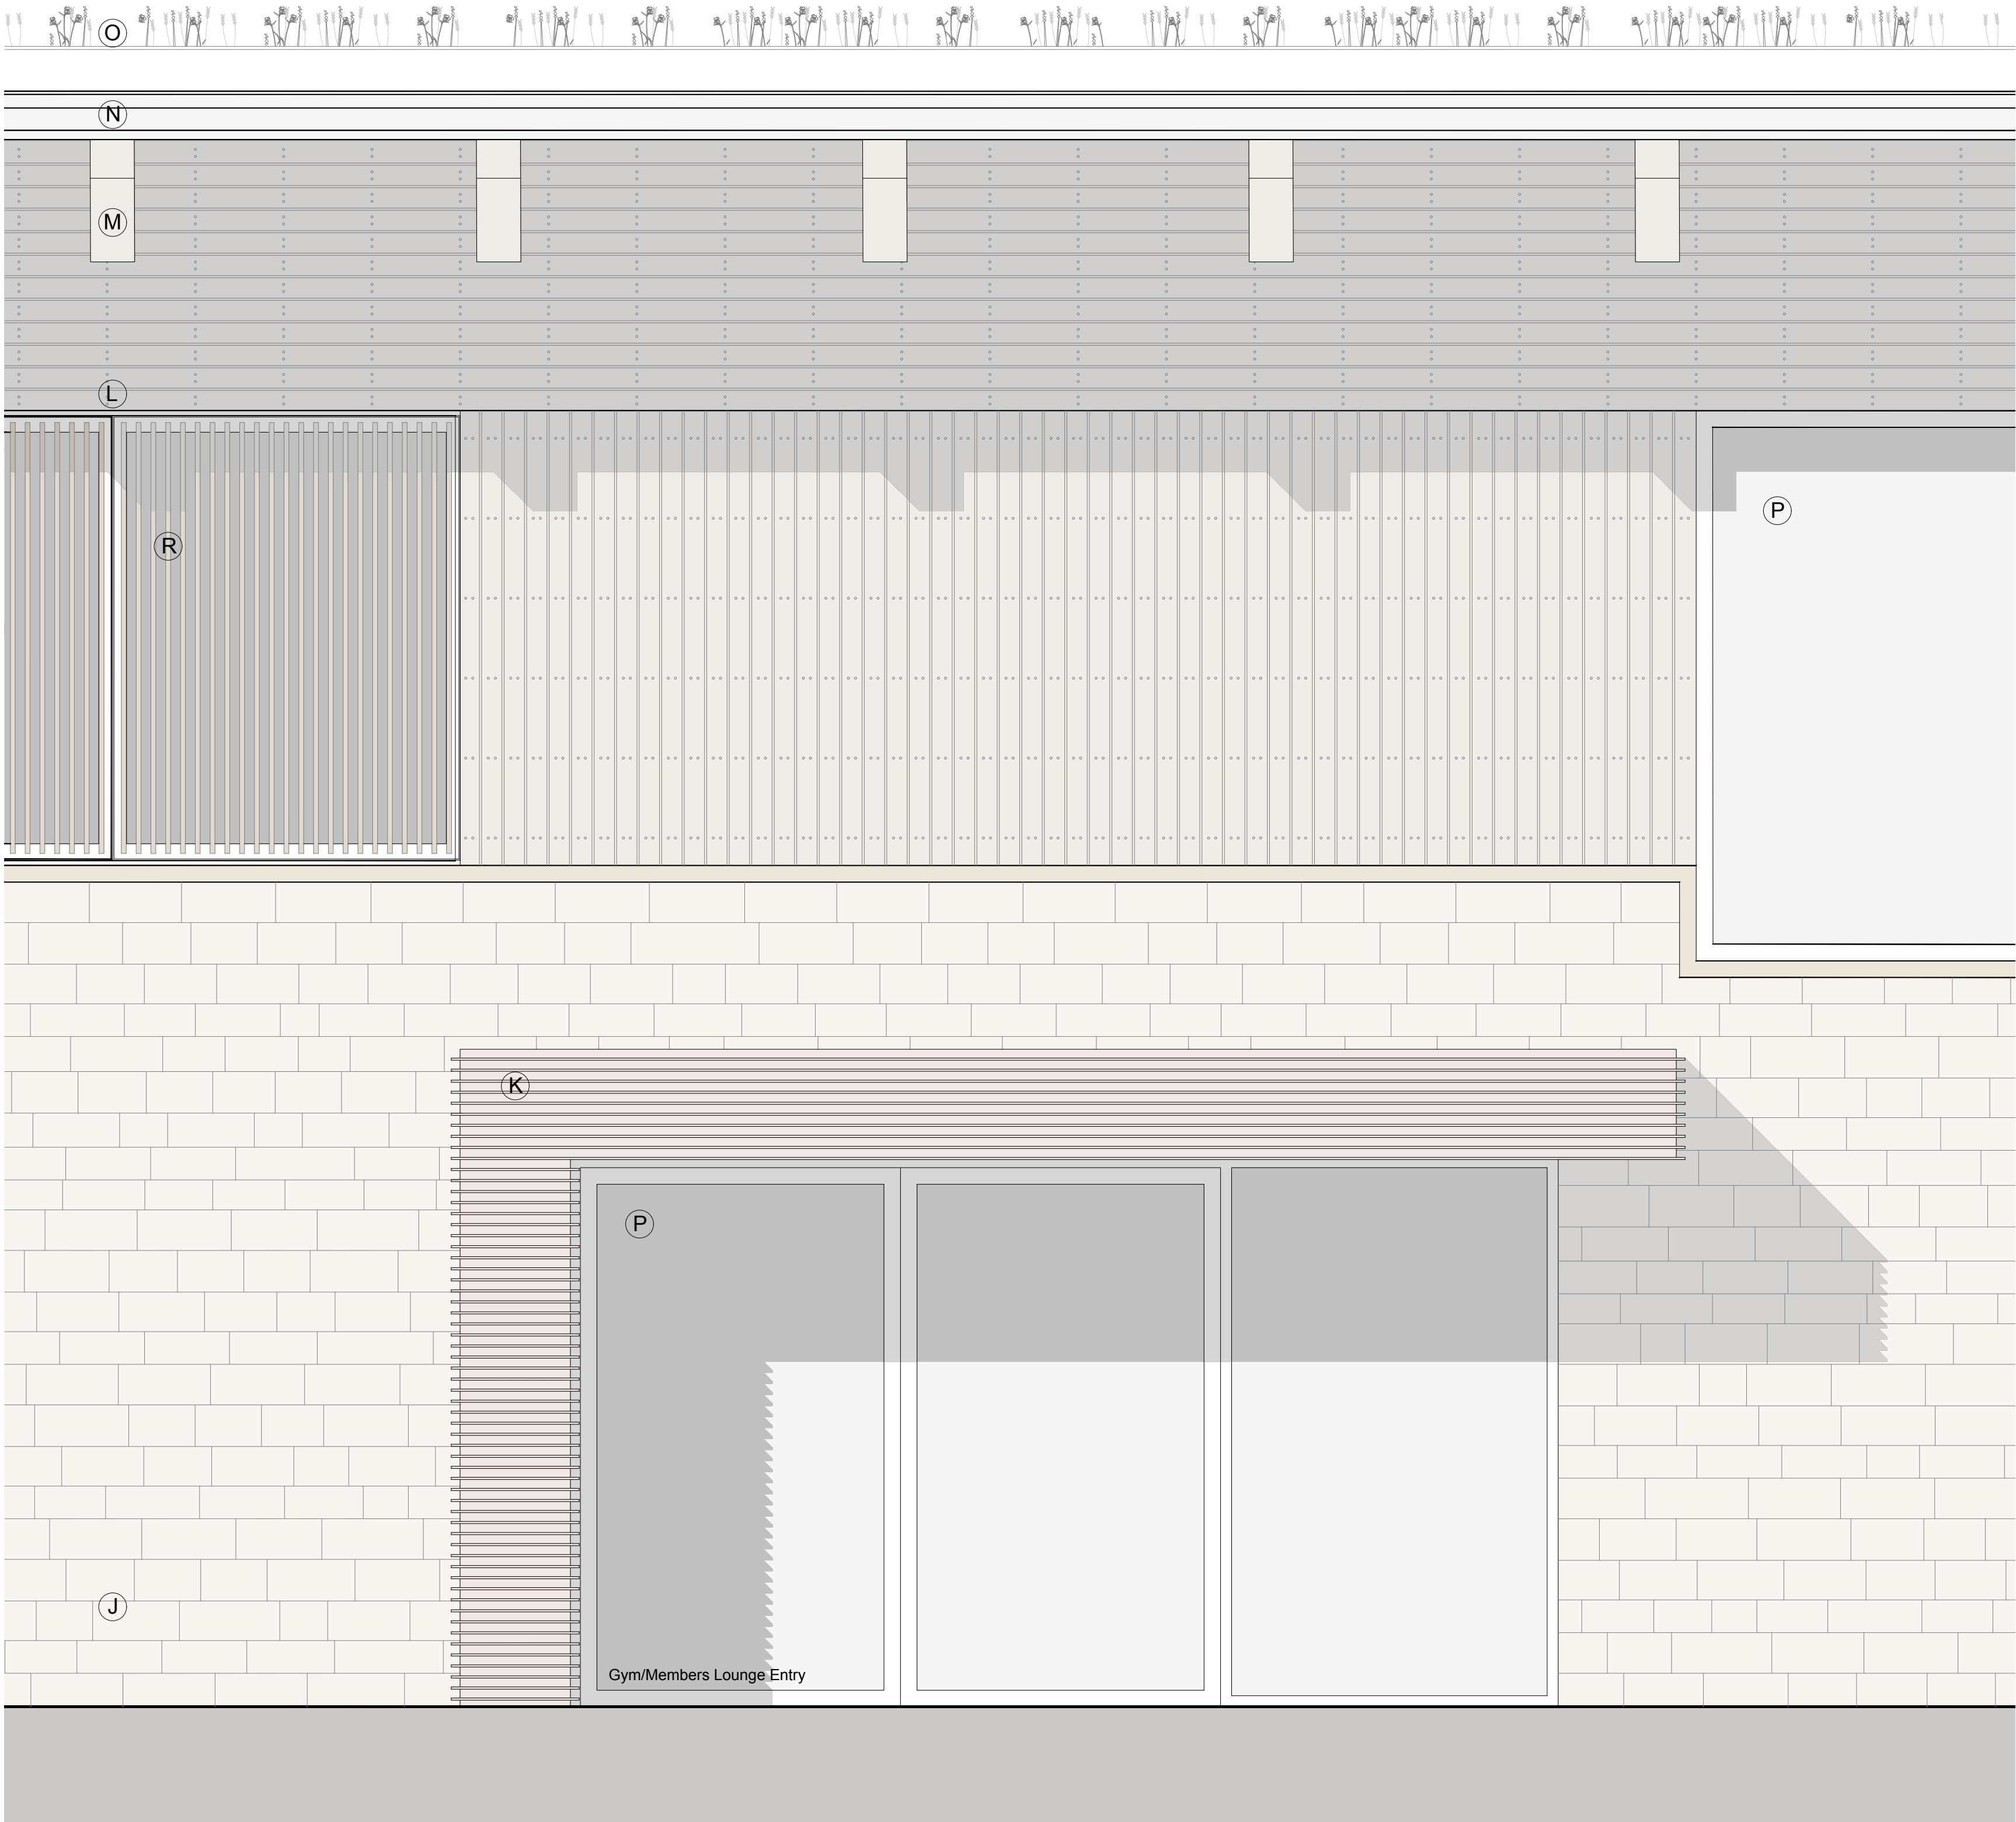

Proposed Detail Elevation 1:20

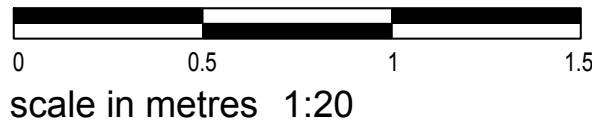

| amendments |          | comment                                      | auth. | chkd. |
|------------|----------|----------------------------------------------|-------|-------|
| rev.       | date     |                                              |       |       |
| A          | 22.07.26 | Amendments as Conservation Officers comments | MR    | GI    |

|   |            |   |                           |
|---|------------|---|---------------------------|
| client   |            | drawing number   | revision                  |
| RCM Partnership LLP   |            | 0603.PL.1612   | A                         |
| project   |            | drawing title   |                           |
| Chownes Mead Hotel,<br>Chownes Mead Lane,<br>Haywards Heath, RH16 4BS   |            | Proposed Bay Study Sectional<br>Elevations - Gym & Members Lounge<br>PLANNING   |                           |
| drawn by   | checked by | riba work stage   | date                      |
| Others/ES   | MR         | 3   | Feb '26                   |
|   |            |   | scale/original sheet size |
|   |            |   | 1:20 @ A1                 |
| www.abir.co.uk studio@abirarchitects.co.uk<br>Unit 1, Beta House, St John's Road, Hove, BN3 2FX, United Kingdom<br>Hove +44 (0)1273 724 384<br>Company No 96877117 VAT No 971 4147 17 |            | © ABIR Architects Ltd. Check all dimensions on site before work is undertaken. All<br>goods, materials and workmanship to conform with current building regulations,<br>BSS and CDP's. |                           |

ABIR Architects

RIBA  
Chartered Practice