



notes

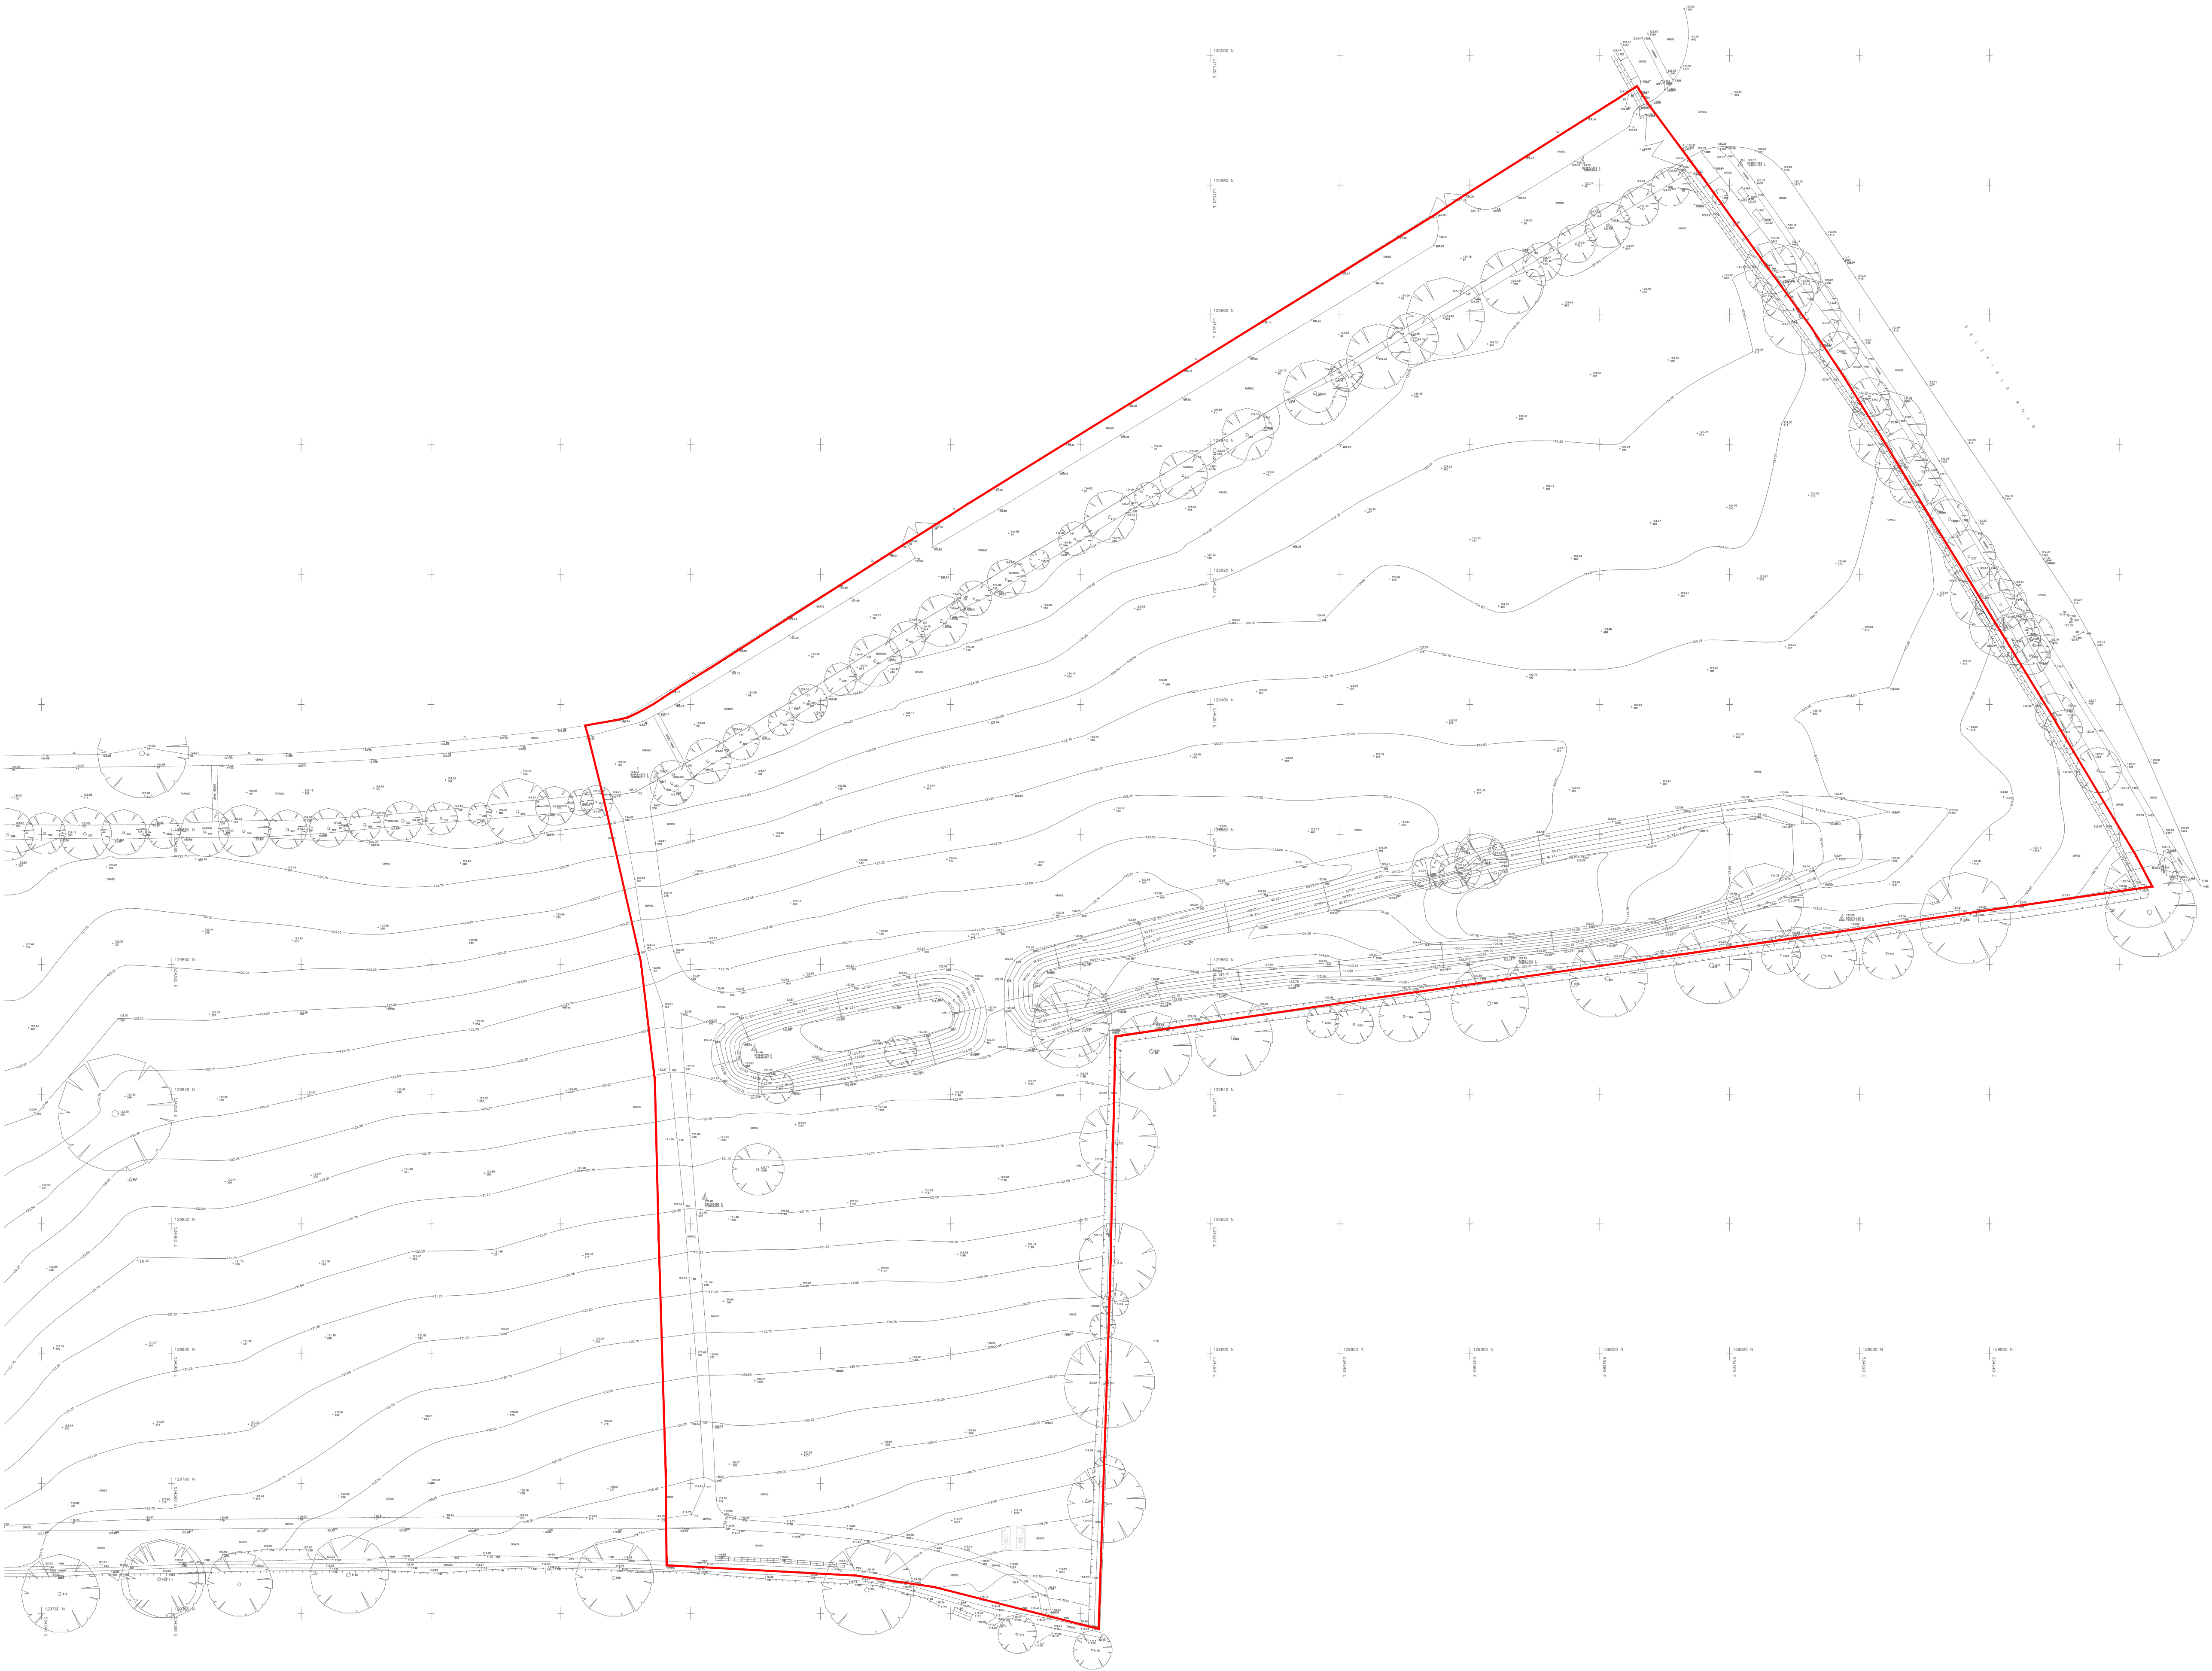

1:500
0 10m 20m 30m 40m

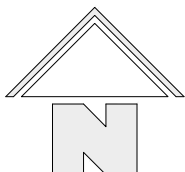

A 07/24/24 M RED LINE BOUNDARY REVISED

revision
date
prepared
description



Knightway House
Park Street
Bagshot
Surrey
GU19 5AQ
T : 01276 538941
www.antlerhomes.co.uk

project
SELSFIELD ROAD, ARINGLY

drawing
TOPOGRAPHICAL
SURVEY

date
27.02.26

scale
1:500 @ A1

drawn
MJ

drawing number

AH314 - PL.02

revision

A