
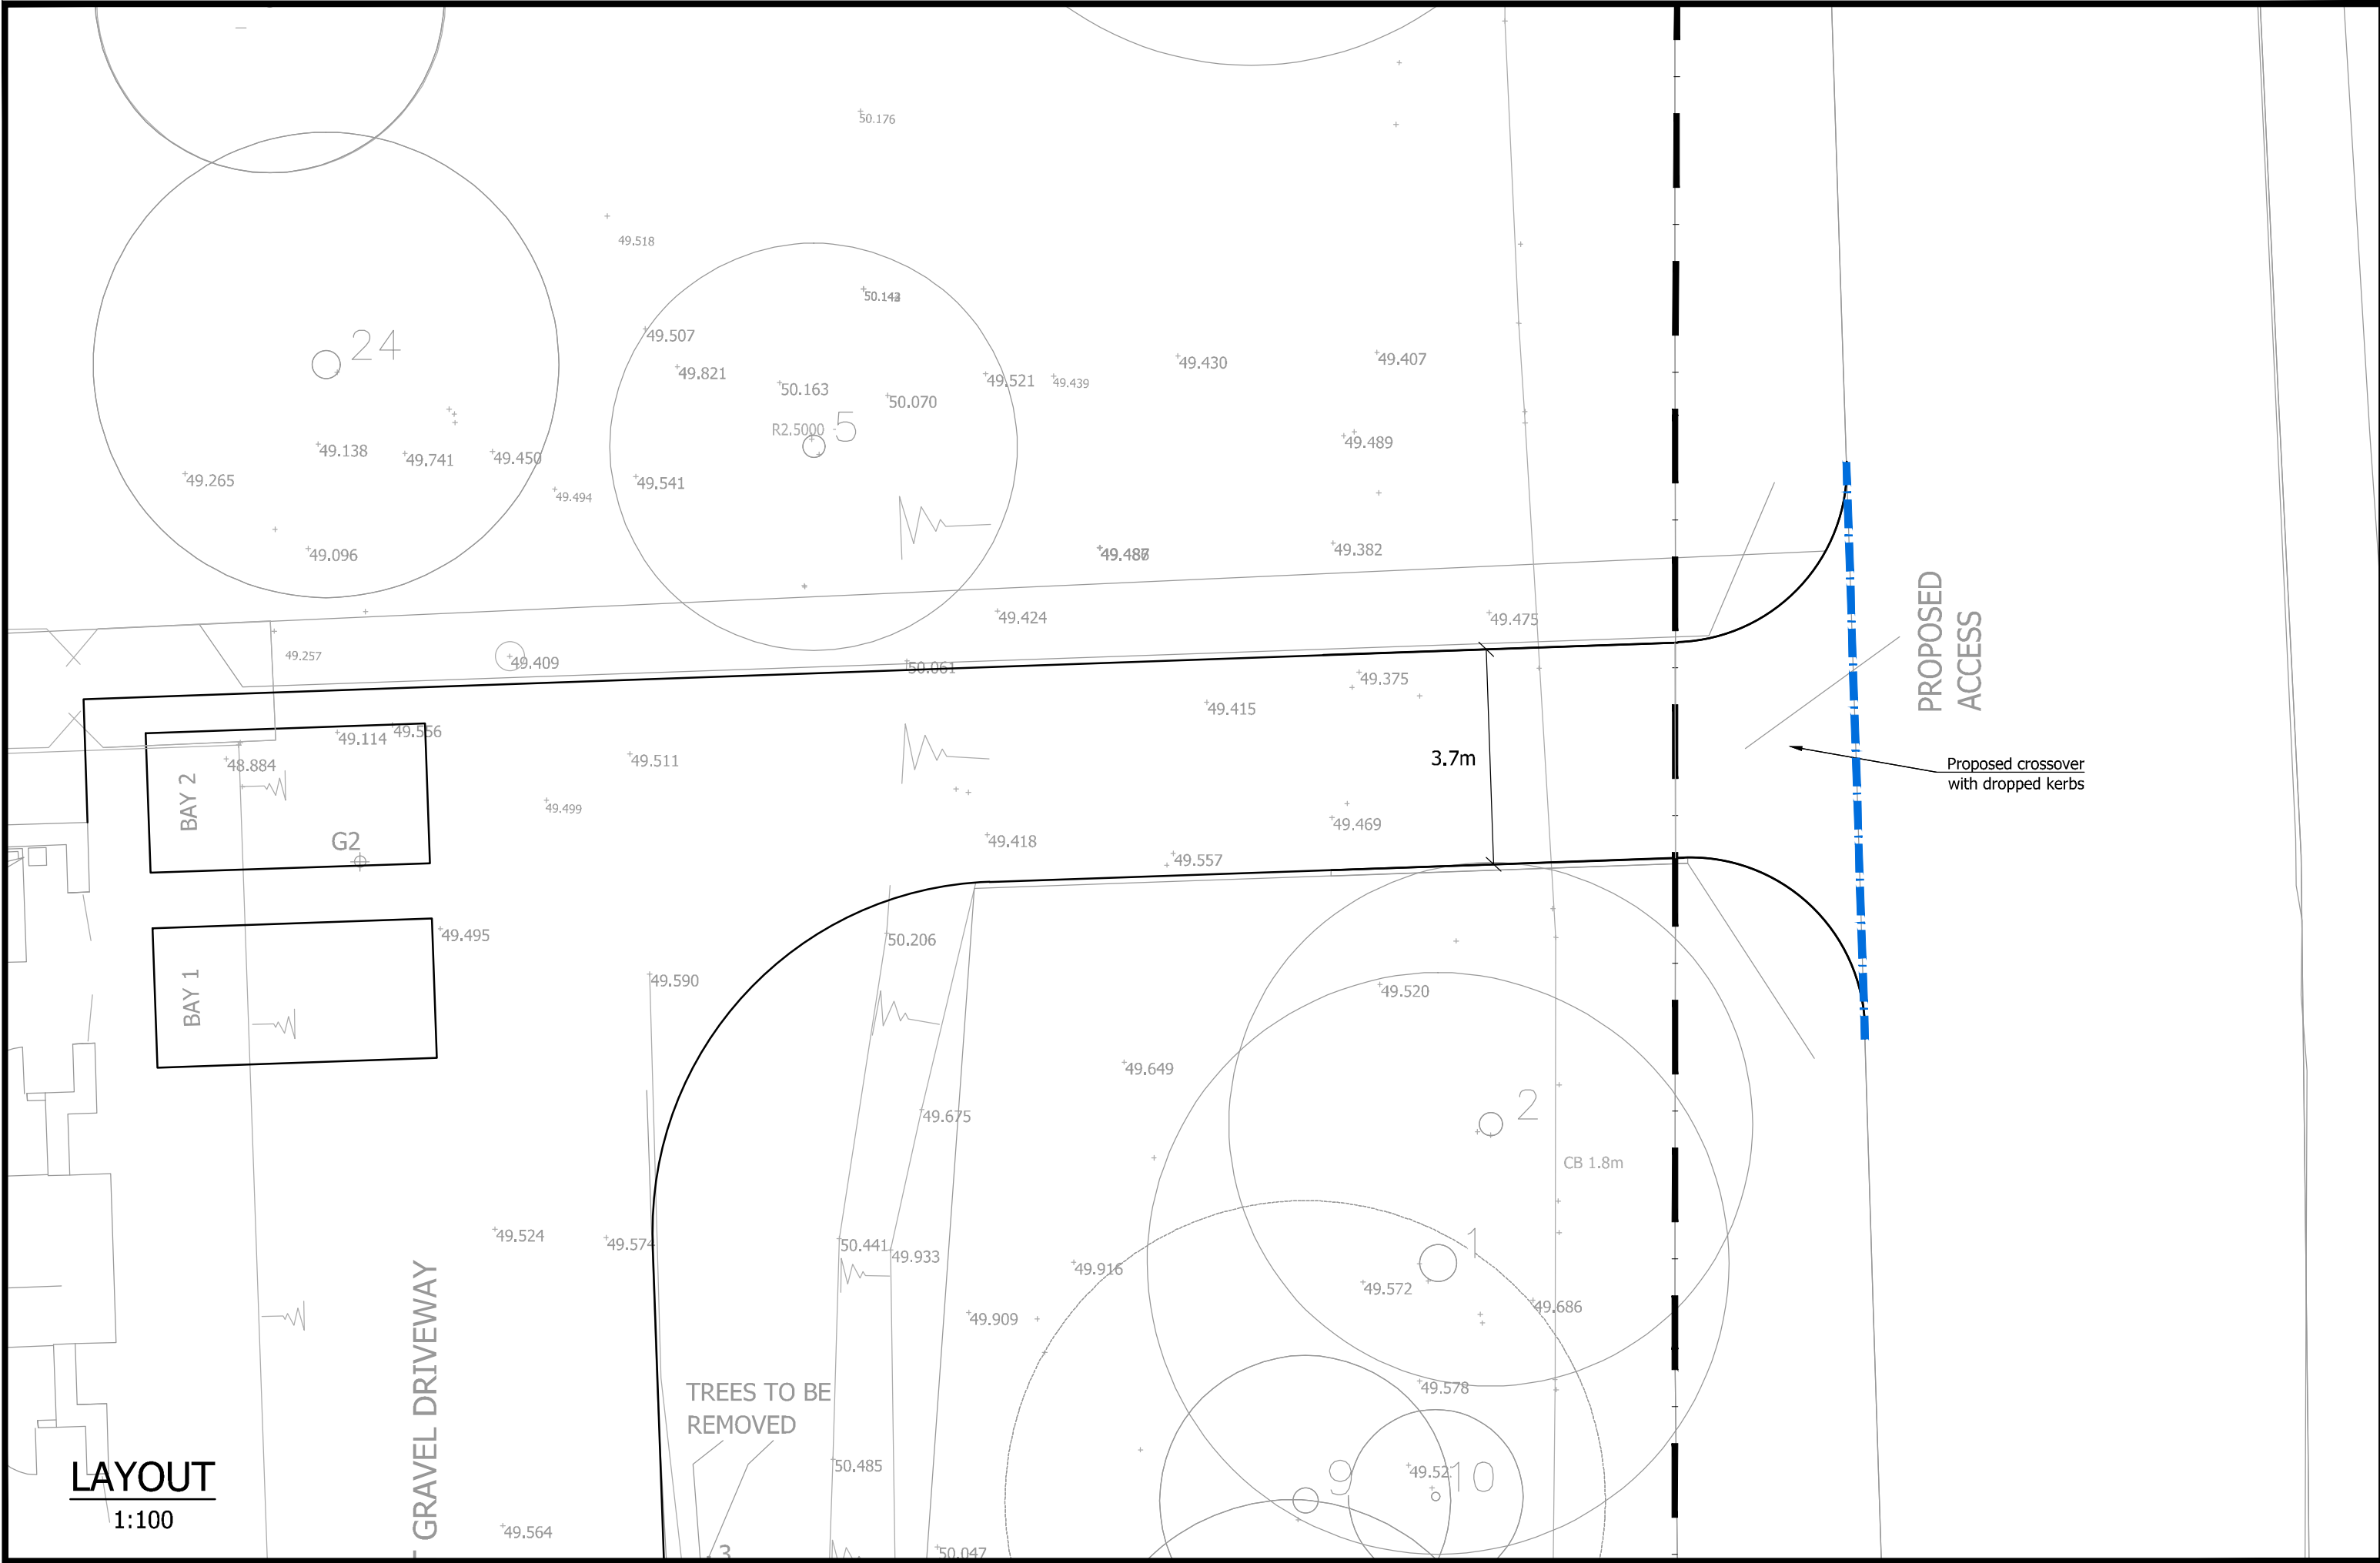


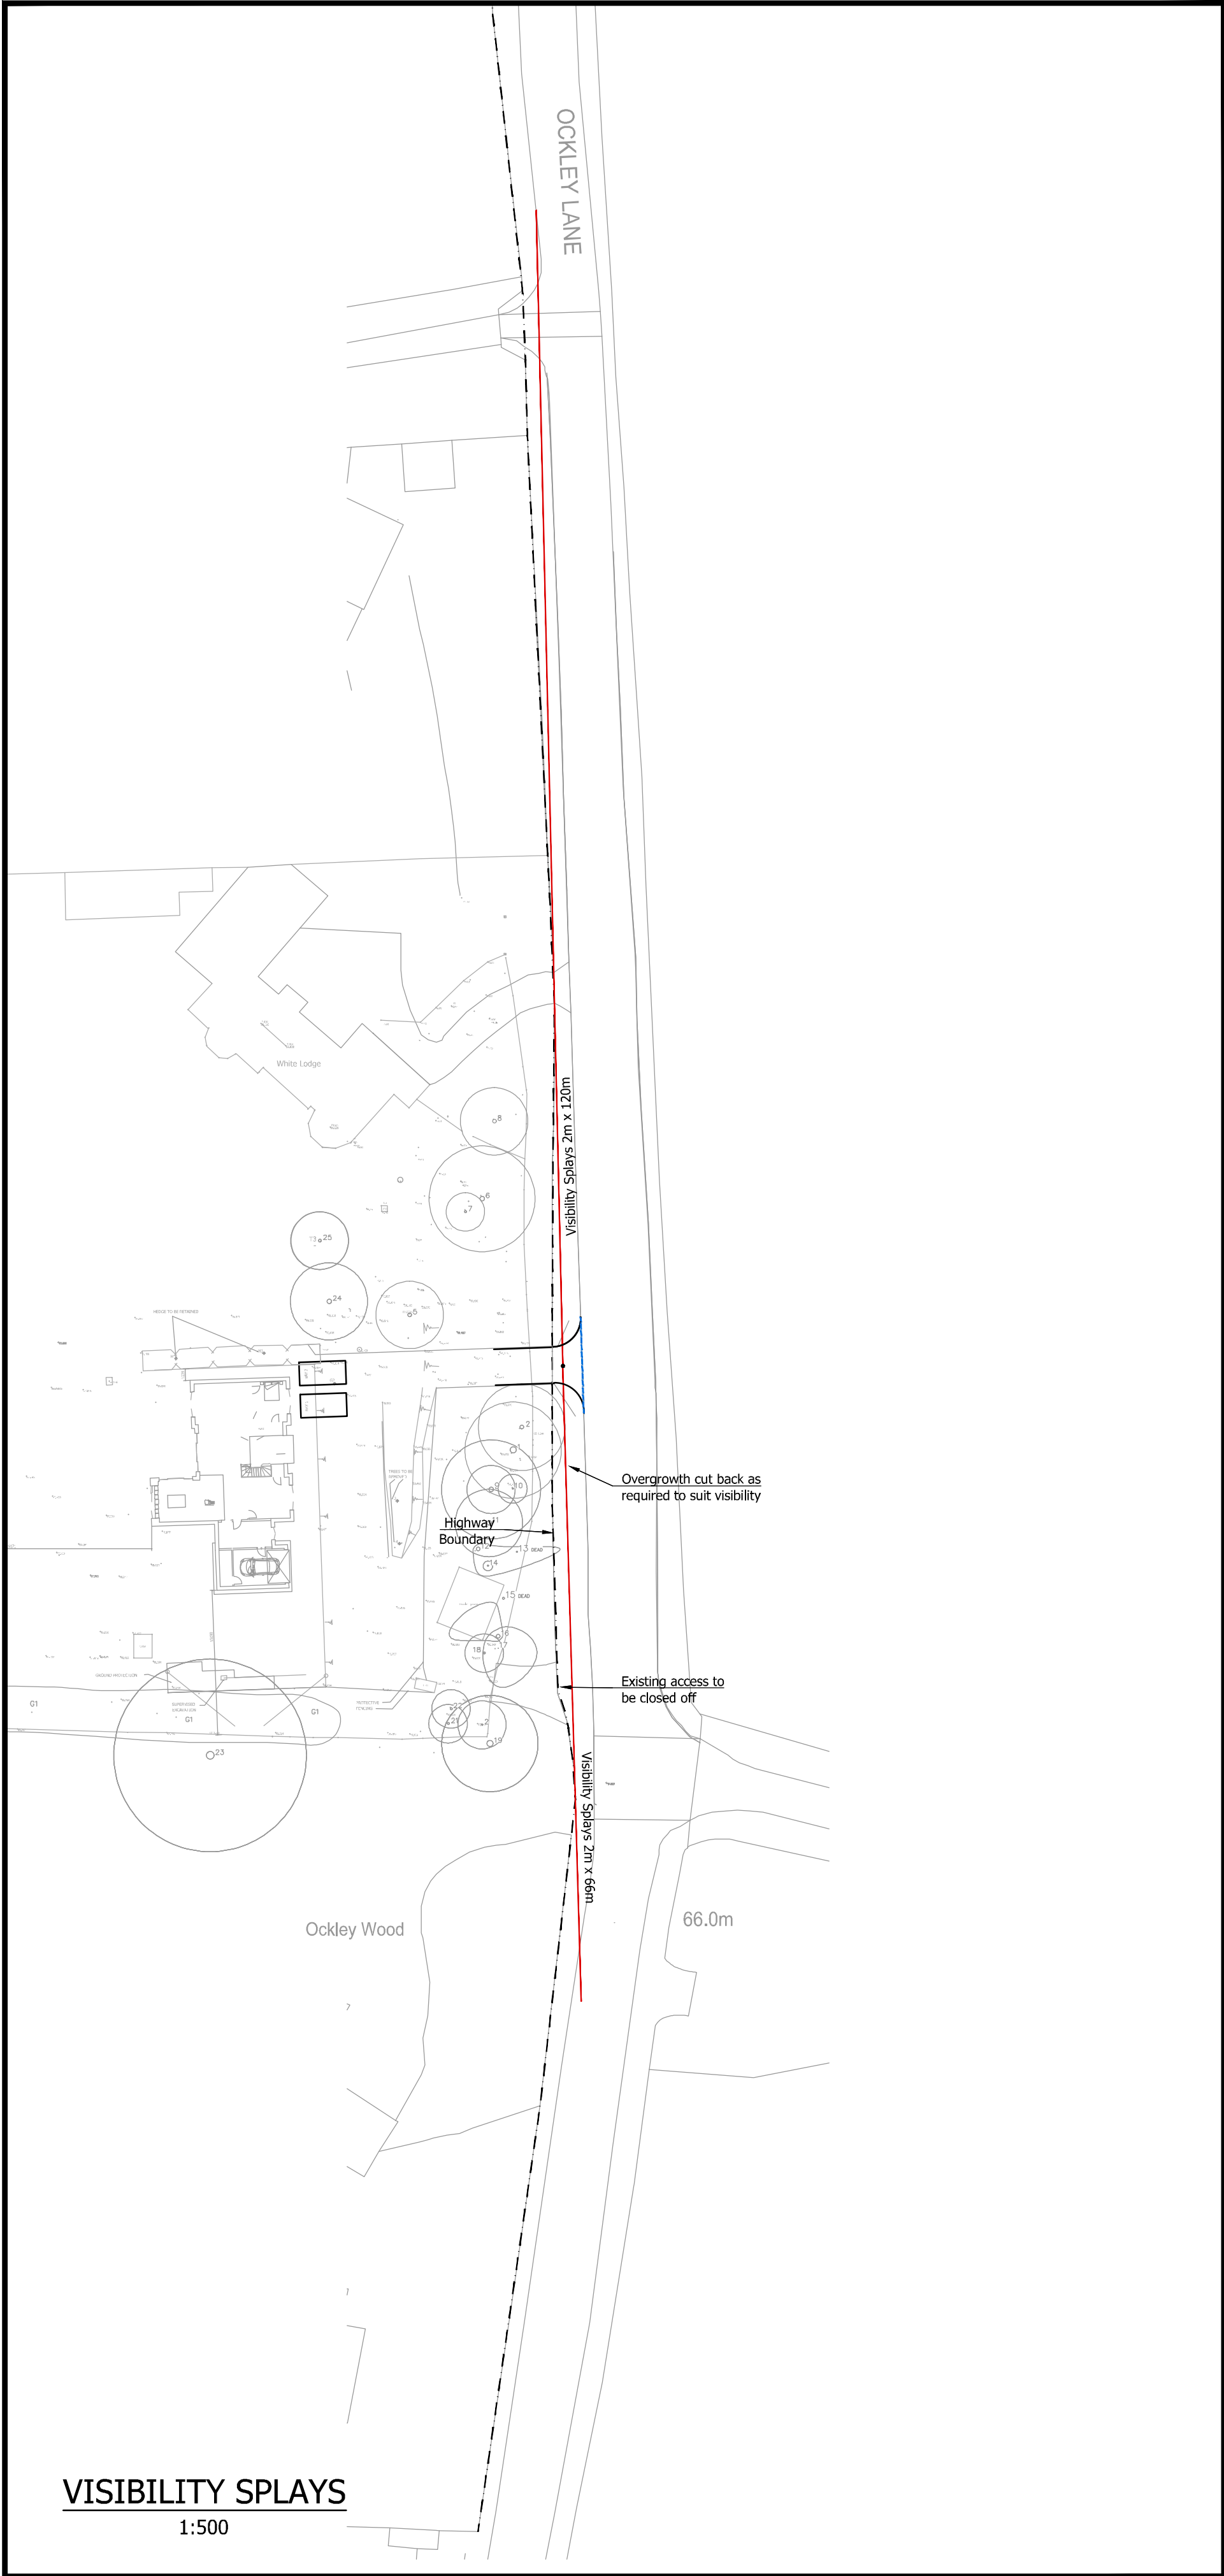

- GENERAL NOTES
1. The location, size, depth and identification of existing services that may be shown or referred to on this drawing have been assessed from non intrusive observations, record drawings or the like. The contractor shall safely carry out intrusive investigations, trial holes or soundings prior to commencing work to satisfy himself that it is safe to proceed and that the assessments are accurate. any discrepancies shall be notified to gta prior to works commencing.
 2. Tender or billing drawings shall not be used for construction or the ordering of materials.
 3. Do not scale. All dimensions and levels to be site confirmed.
 4. This drawing shall be read in conjunction with all relevant architects, consultants drawings and specifications, together with H&S plan requirements.
 5. Copyright : This drawing must not be copied, amended nor reproduced without the prior written agreement of gta.
 6. All drawings specifications and recommendations made by gta are subject to Local Authority and other relevant Statutory Authorities approval. Any works or services made abortive due to the client proceeding prior to these approvals is considered wholly at the Clients risk. gta hold no responsibility for resulting abortive works or costs.

P7	Updated to latest layout	23.10.2024	JMW	LS
P6	Updated to latest layout	27.11.2023	JMW	LS
P5	Updated to comments	15.11.2022	JMW	LS
P4	Updated to comments	11.11.2022	JMW	LS
P3	Updated to comments	03.10.2022	JMW	LS
P2	Updated to comments	15.08.2022	JMW	LS
P1	INITIAL ISSUE	12.08.2022	JMW	LS
Rev	Amendments	Date	Dis	Chk

Status	FOR PLANNING		
Client	BARRY HOLDING		
Architect			
Project	WHITE LODGE, OCKLEY LANE BURGESS HILL		
Title	PROPOSED ACCESS PLAN		
Date	OCT 2024	Scale @ A1	as shown
Clients Ref.		Project Ref.	12139
Civils & Transport Gloucester House, 66a Church Walk, Burgess Hill, West Sussex, RH15 9AS Tel.01444 871444 Web: www.gtacivils.co.uk			
Drawing Number	12139/2100		Rev. P7