




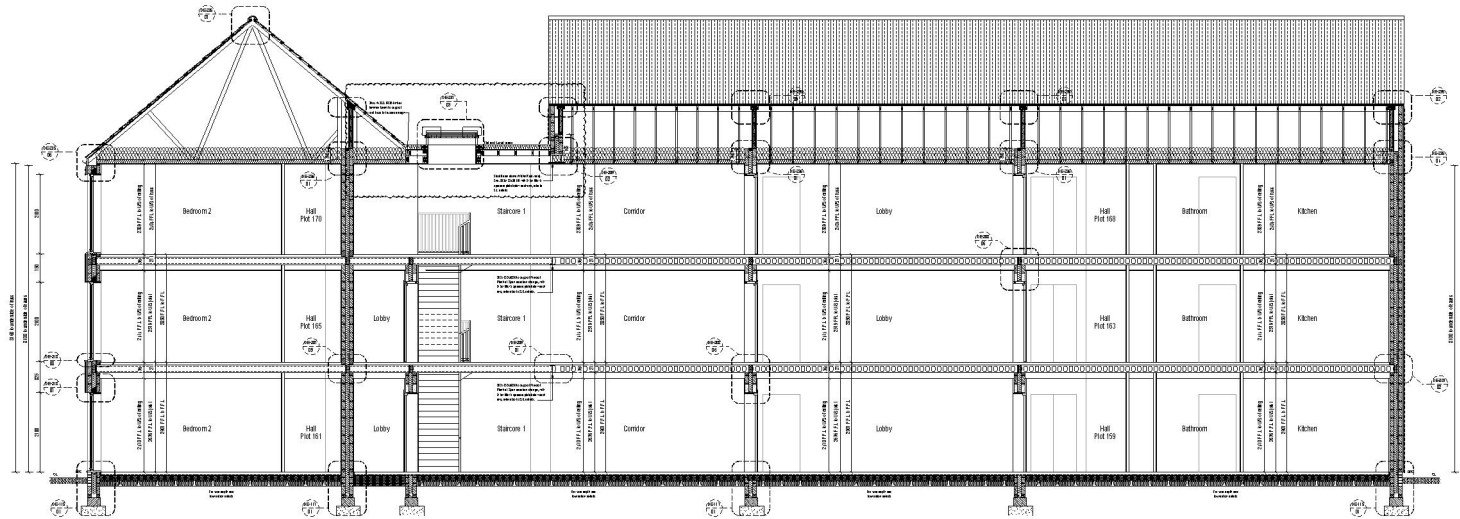

Apartment Block 08
Section A:A
Scale 1:50

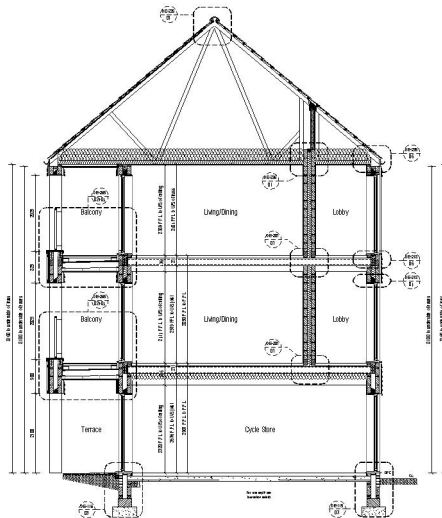

Apartment Block 08
Section B:B
Scale 1:50

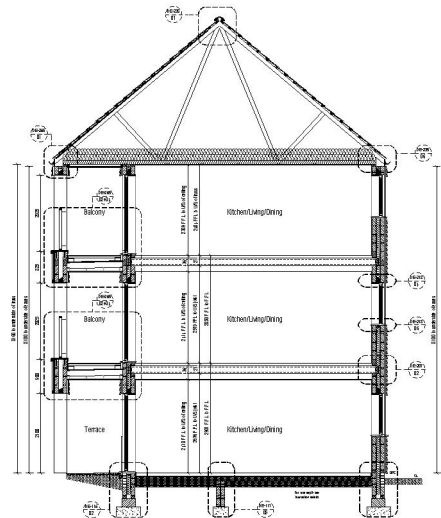

Apartment Block 08
Section C:C
Scale 1:50