
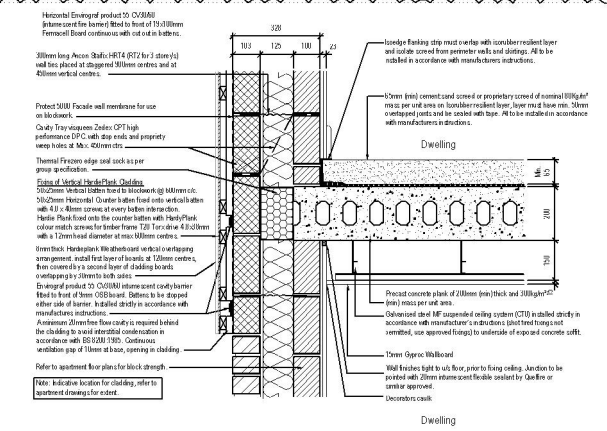
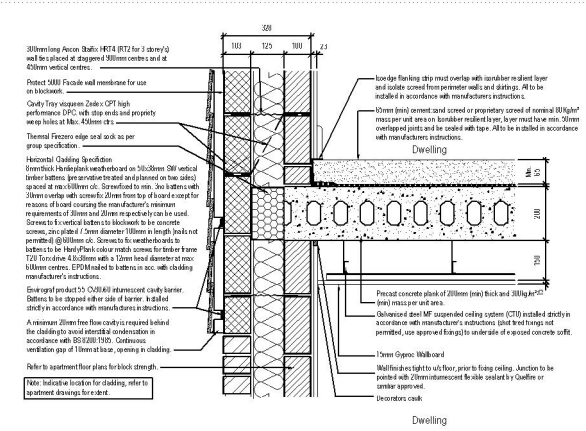




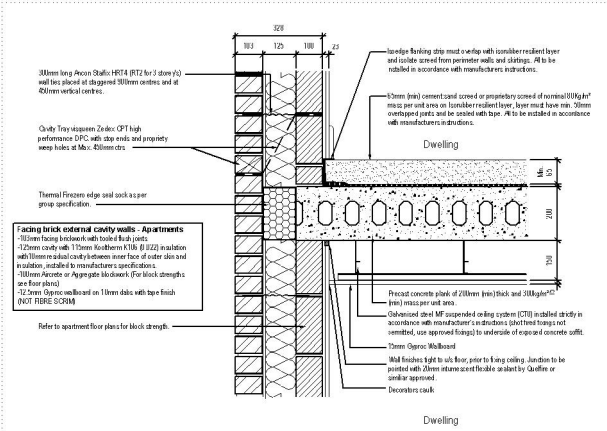


© COPYRIGHT. ALL RIGHTS RESERVED. THIS DRAWING MUST NOT BE REPRODUCED WITHOUT PERMISSION.
DO NOT SCALE. THE CONTRACTOR IS RESPONSIBLE FOR CHOOSING DIMENSIONS WHICH ARE IN MILLIMETRES UNLESS OTHERWISE STATED.

DETAIL 1 - Junction of external cavity wall/Separating Floor (Apartments)

DETAIL 2 - Weatherboarding Horizontal Fire Stopping at Separating Floor (Apartments)

DETAIL 3 - Weatherboarding Vertical Fire Stopping at Separating Floor (Apartments)

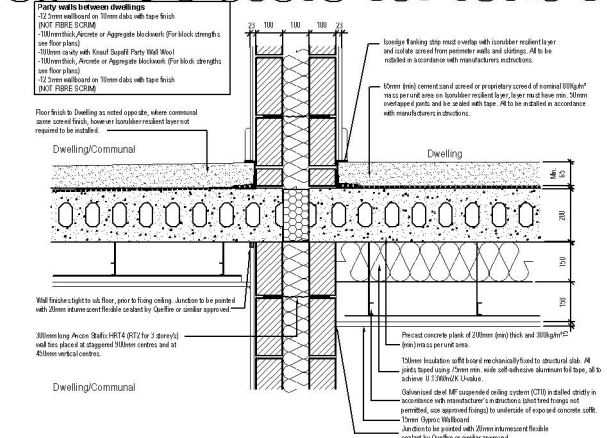
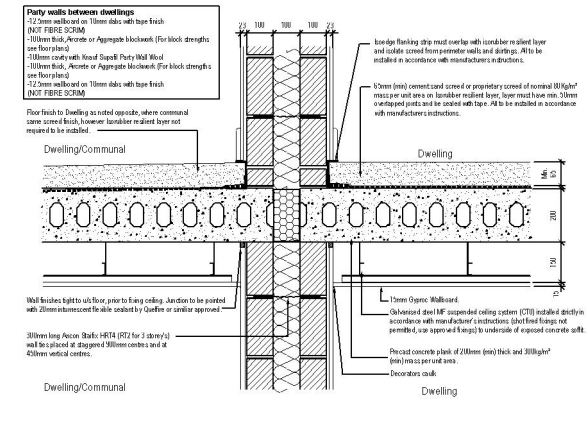
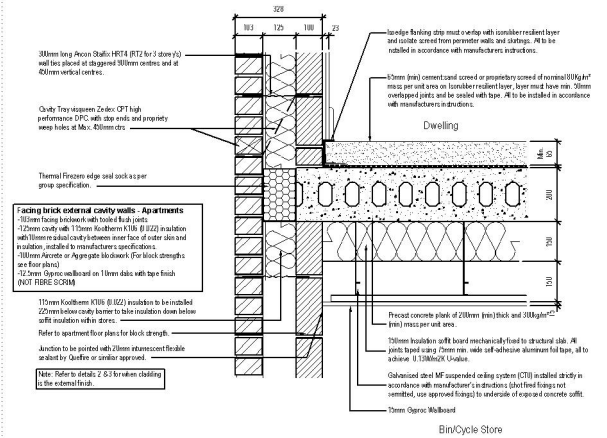


TS	1:10 B1	Drawn	ADD TO VERTICAL CLADDING DETAIL
TS	1:10 B2	Checked	FORNEY TRANE
Rev:	Date:	Revision History:	

DETAIL 4 - Junction of external cavity wall/Separating Floor with Unheated Room (Apartments)

DETAIL 5 - Separating Floor/ Separating wall junction (Apartments)

DETAIL 6 - Separating Floor/ Separating wall junction with Unheated Room (Apartments)

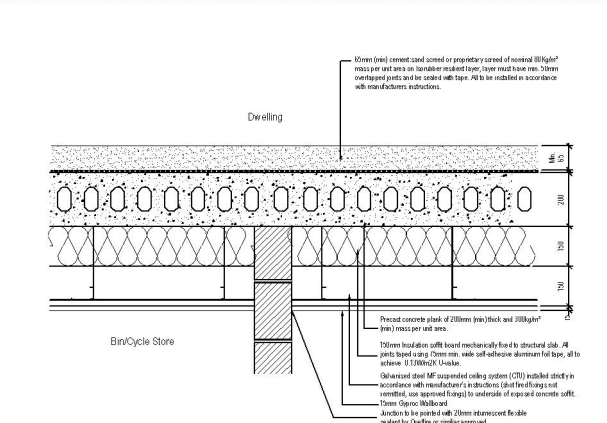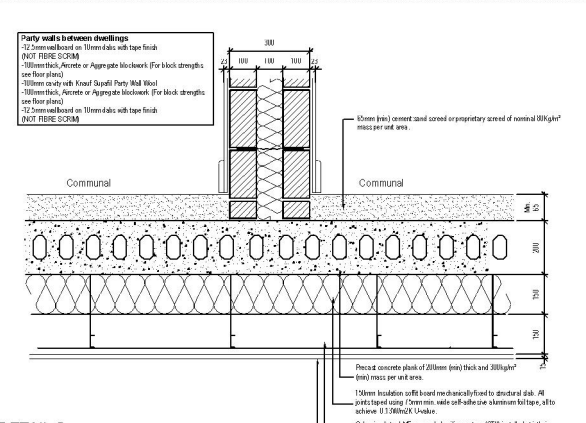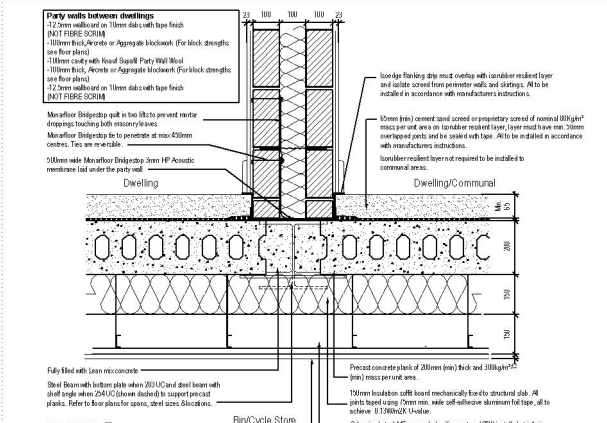

Project: FIEKES FARM, BURGESS HILL RESIDENTIAL PHASE 3

Designed by: [Signature] Date: 1 JULY 2024 Checked: [Signature] Date: 1 JULY 2024
Drawn by: [Signature] Date: 1 JULY 2024 Approved: [Signature] Date: 1 JULY 2024

Scale: 1:10 @ A1 Status: TENDER

Drawn Title: SUPERSTRUCTURE DETAILS - 2021 REGS External Wall & Floor Details Masonry Apartments

Drawing No: S0035_A_DE_HB3_207

TS

DETAIL 7 - Separating Wall/Floor & Steel Beam Junction (Apartments)

DETAIL 8 - Continuous Separating Floor/ Separating wall junction with Unheated Room (Apartments)

DETAIL 9 - Continuous Floor above 140mm wall Unheated Room (Apartments)