

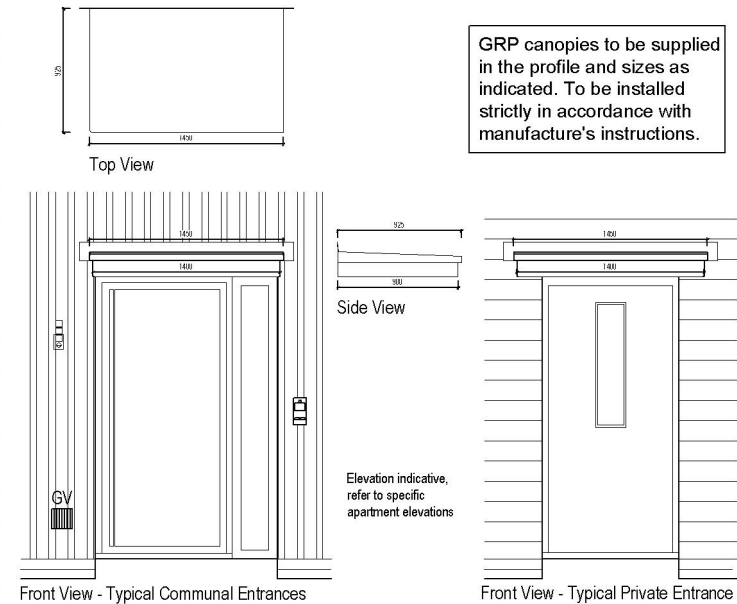
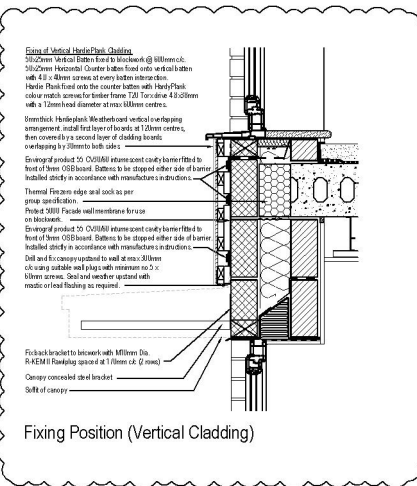


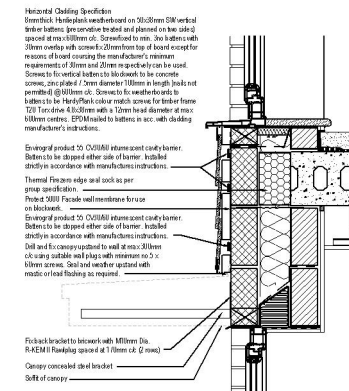

Canopy 4 - Apartment Block 11, 14 - 5no. (4 - Communal & 1 Private)
Scale 1:20

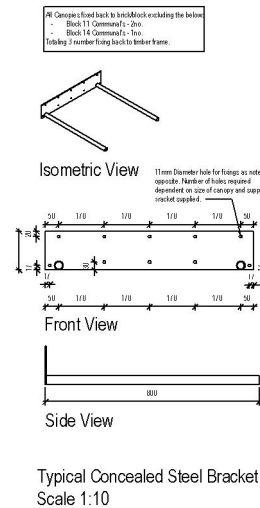

©COPYRIGHT: ALL RIGHTS RESERVED. THIS DRAWING MUST NOT BE REPRODUCED WITHOUT PERMISSION.
DO NOT SCALE. THE CONTRACTOR IS RESPONSIBLE FOR CHECKING DIMENSIONS WHICH ARE IN MILLIMETRES UNLESS OTHERWISE STATED.

TS	21.10.24	When ONE ADDS TO WORKING DRAWING DETAILS
TS	14.08.24	REVISION
Rev:	Date:	Revision History:

COUNTRYSIDE
Place People Love

TRE
DESIGN

Project: FEEKS FARM, BURGESS HILL
RESIDENTIAL PHASE 3

Designed by:	Name:	Date:	Checked:	Name:	Date:
Drawn by:	WJ	21.10.2024	Approved:	WJ	21.10.2024

Scale: 1:10 @ A1
Status: TENDER

Drawing Title: SUPERSTRUCTURE DETAILS - 2021 FEQS
Canopy Details
Masonry Apartments

Drawing No:	Rev:
S0035_A_DE_HB3_242	T2