




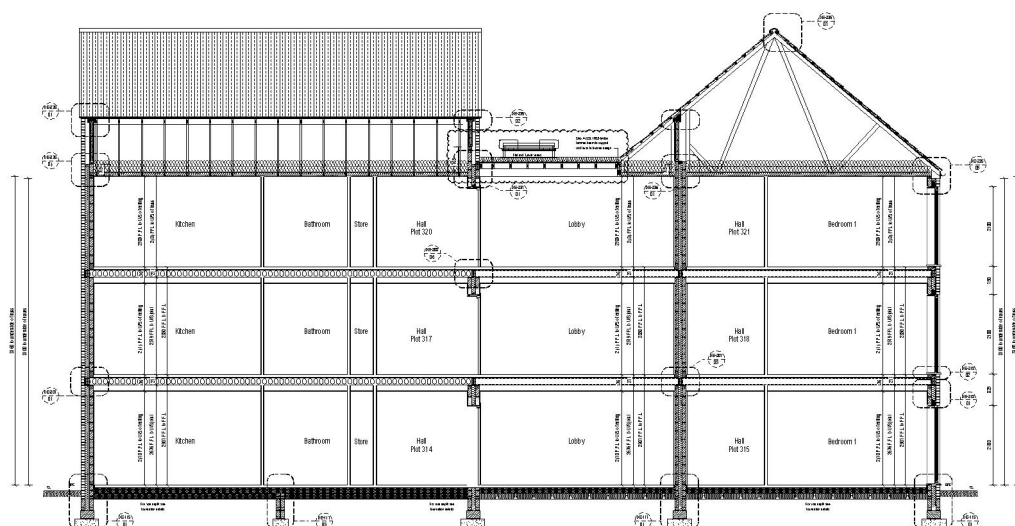


Apartment Block 12
Section A:A
Scale 1:50

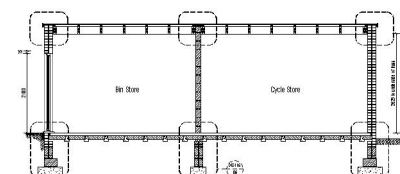


Apartment Block 12
Section B:B
Scale 1:50

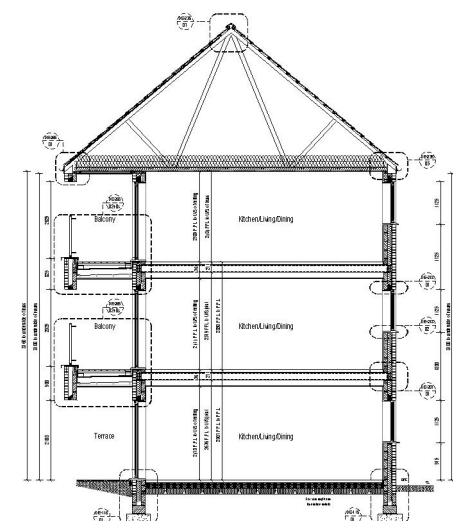

Apartment Block 12
Section C:C
Scale 1:50

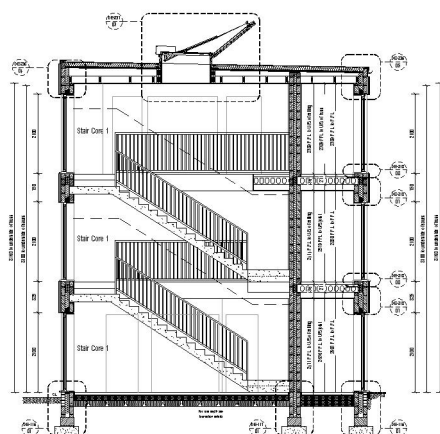

Apartment Block 12
Section D:D
Scale 1:50

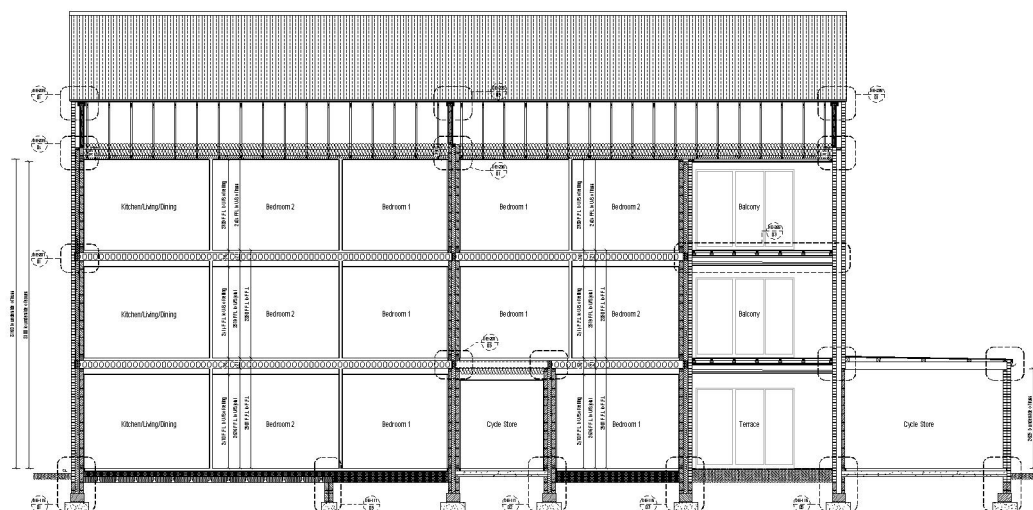

Apartment Block 12
Section E:E
Scale 1:50

12	07 DEC 20	INVESTIGATION LIMITED TO STAINWELL AS PER WARD
11	16 DEC 24	CONDUCT YOUNGER STATE
REF:	Date	Resolution/Notes



Project:
FREEKES FARM, BURGESS HILL
RESIDENTIAL PHASE 3

	Name:	Date:		Name:	
Designed by:	-	-	Checked:	JS	JAN
Drawn by:	KJ	JAN 2014	Approved:	JS	JAN

1:50 @ A0	TENDER
-----------	--------

Drawing Title:
APARTMENT BLOCK 12
SECTION A-A, B-B, C-C,
PLOTS 21 & 222

Drawing No: S0035_HEB_BLK 12_0301