


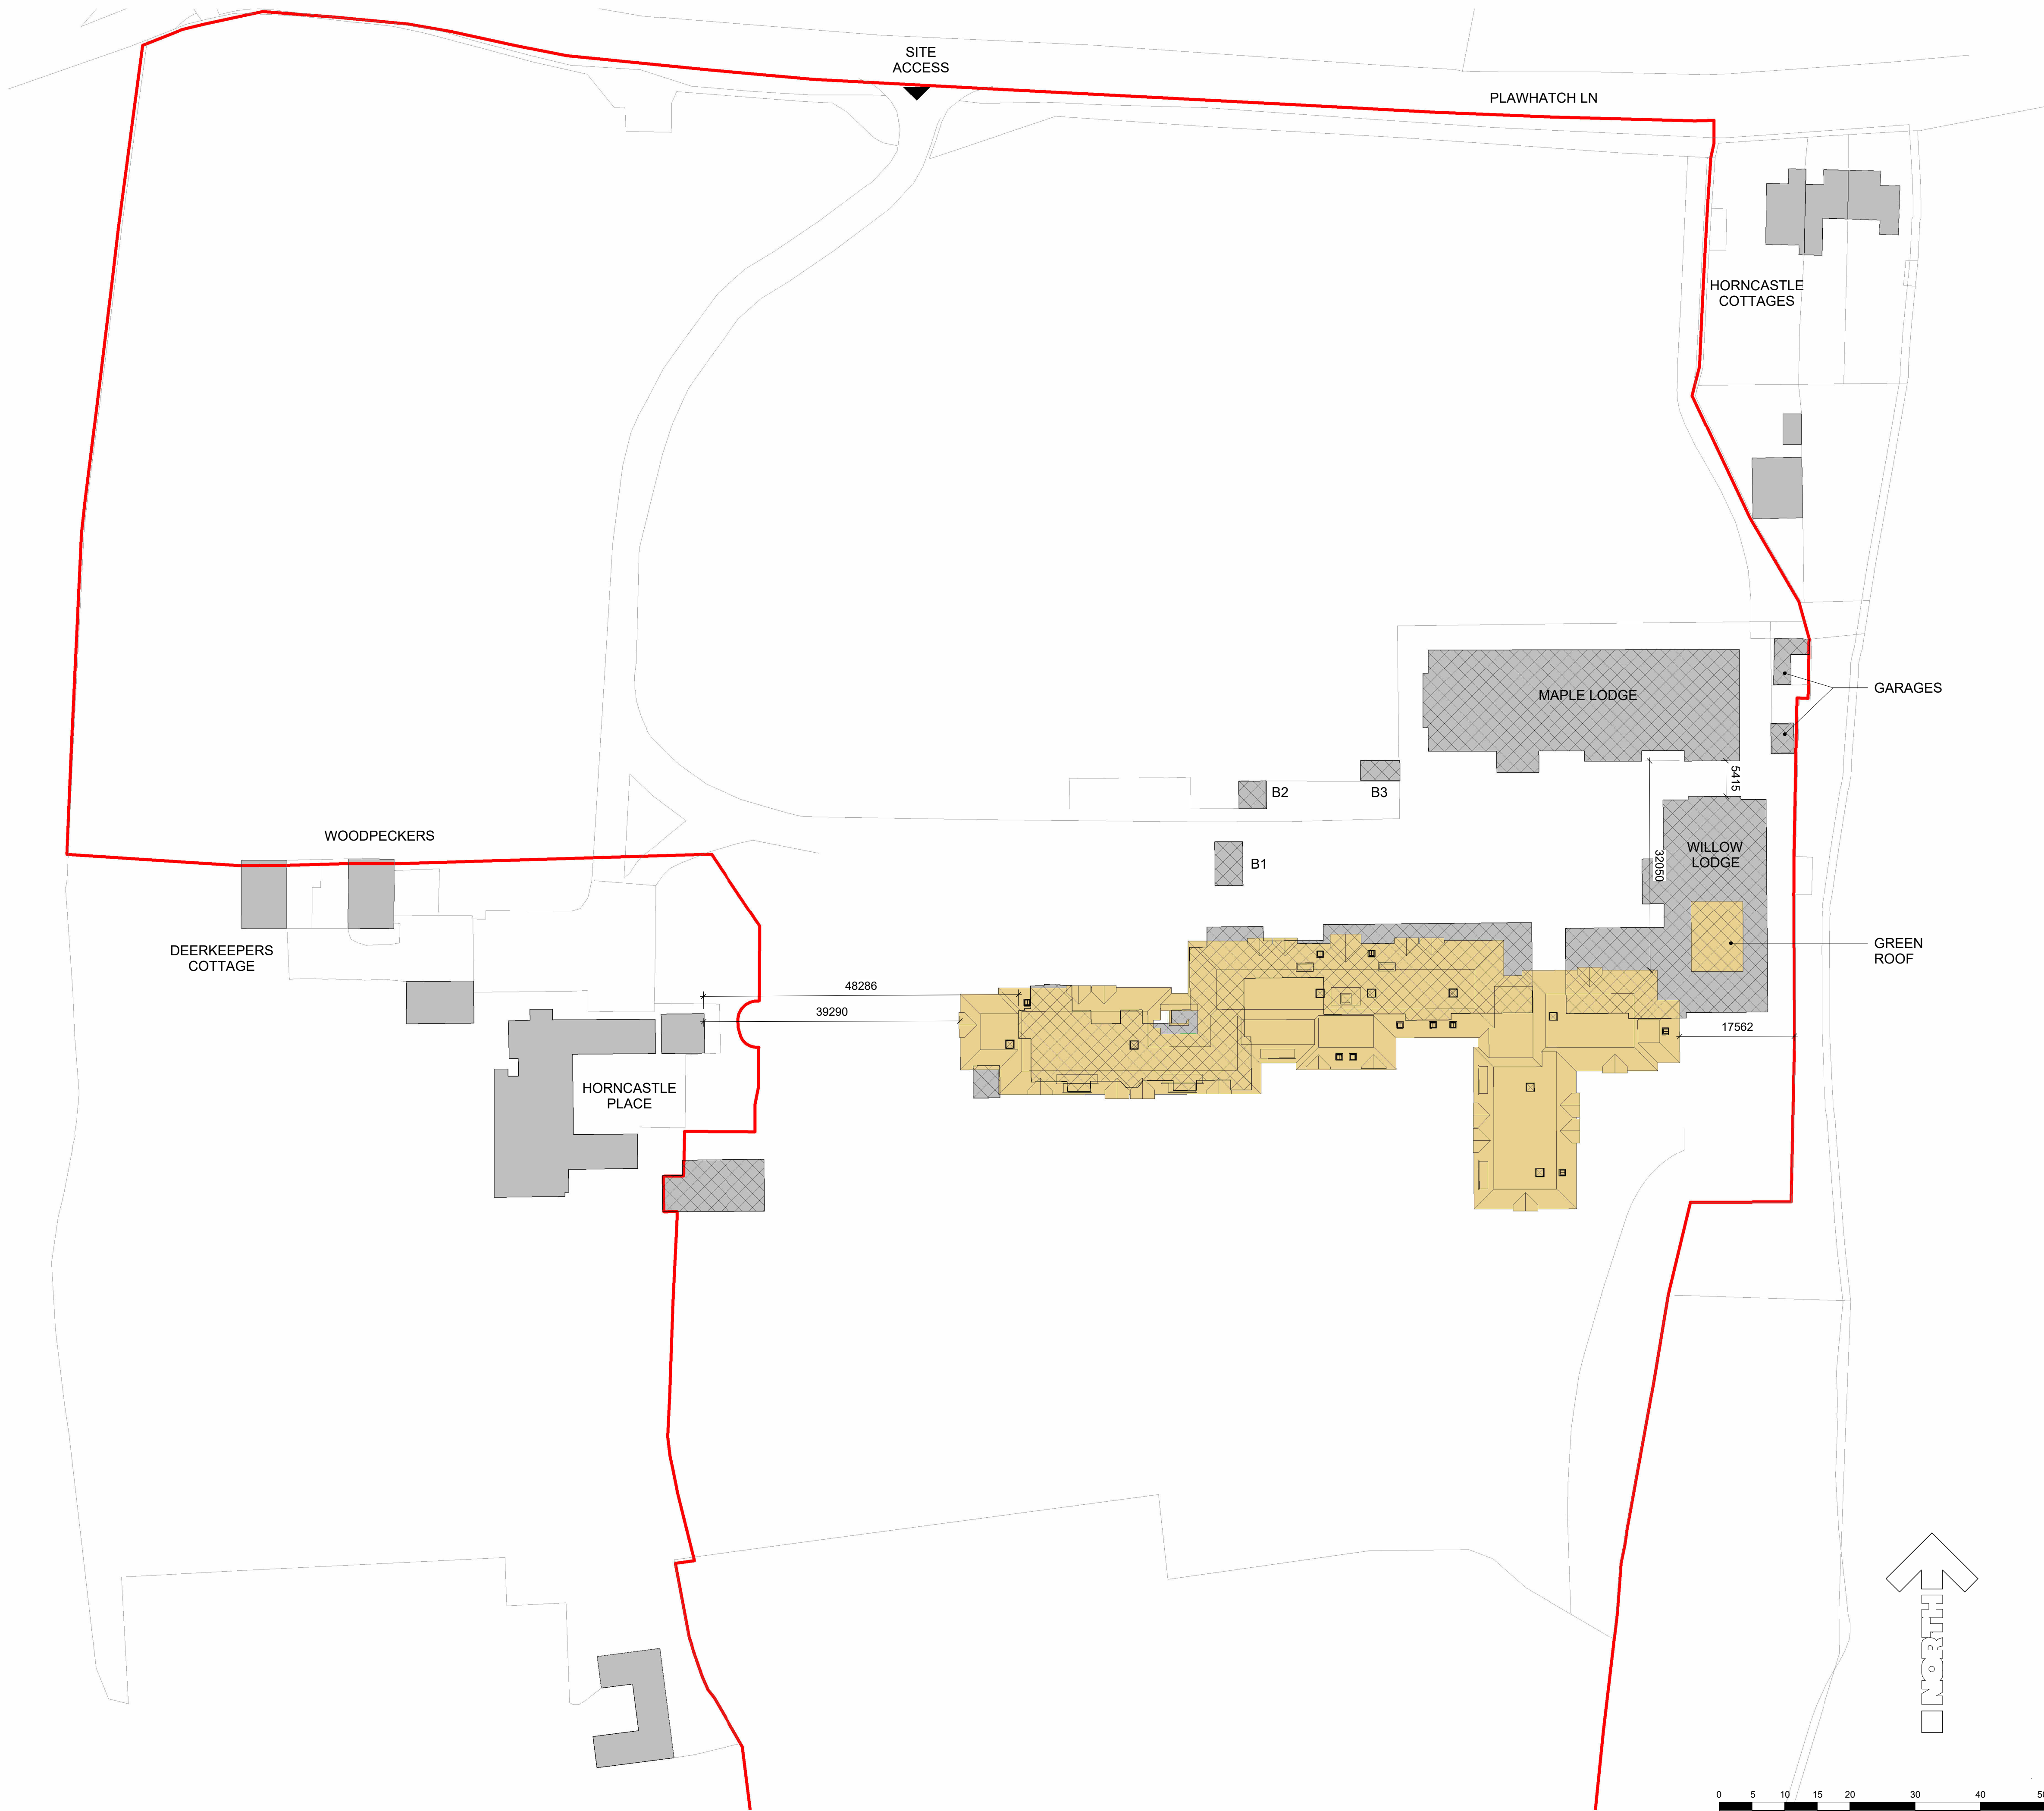

- KEY:
- NEIGHBOURING BUILDINGS
 - EXISTING BUILDINGS ON SITE
 - PROPOSED BUILDING
 - PROPERTY BOUNDARY

B	ISSUED FOR PLANNING	MD	VK	15/10/2025
A	ISSUED FOR PLANNING	MD	VK	09/05/2025
Rev.	Description	Author	Checked	Date

CARLESS + ADAMS

01628 665131 enquiries@carless-adams.co.uk
carless-adams.co.uk

Design the best, to live the best

Client

SPLENDID HEALTHCARE

Project

HORNCastle EAST GRINSTEAD

Title

EXISTING VS PROPOSED SITE PLAN

CAP no.

A

scale	1 : 500	author	SR	chk'd	MD	date	21/02/2024	sheet size	A1
-------	---------	--------	----	-------	----	------	------------	------------	----

project.	org.	zone.	level.	type.	role.	class.	num.	status.	rev.
1034	CA	01			A		02		B

For construction purposes dimensions shall not be scaled & figured dimensions must be verified on site before work commences.
This drawing is Copyright ©