


- This drawing is to be read in conjunction with all relevant consultant drawings and specifications.
- Do not scale from this drawing. Use figured dimensions only.
- © A-Zero Architects Ltd. This drawing is copyright and may not be reproduced without permission.
- All dimensions and levels must be verified on site before commencing any work or preparing shop drawings.
- This drawing is not to be used for construction unless marked 'For Construction' in the revision status.
- This drawing is to be coordinated with structural, mechanical, electrical, and other consultant drawings.
- The architect accepts no liability for work undertaken without proper approvals or in deviation from these documents.

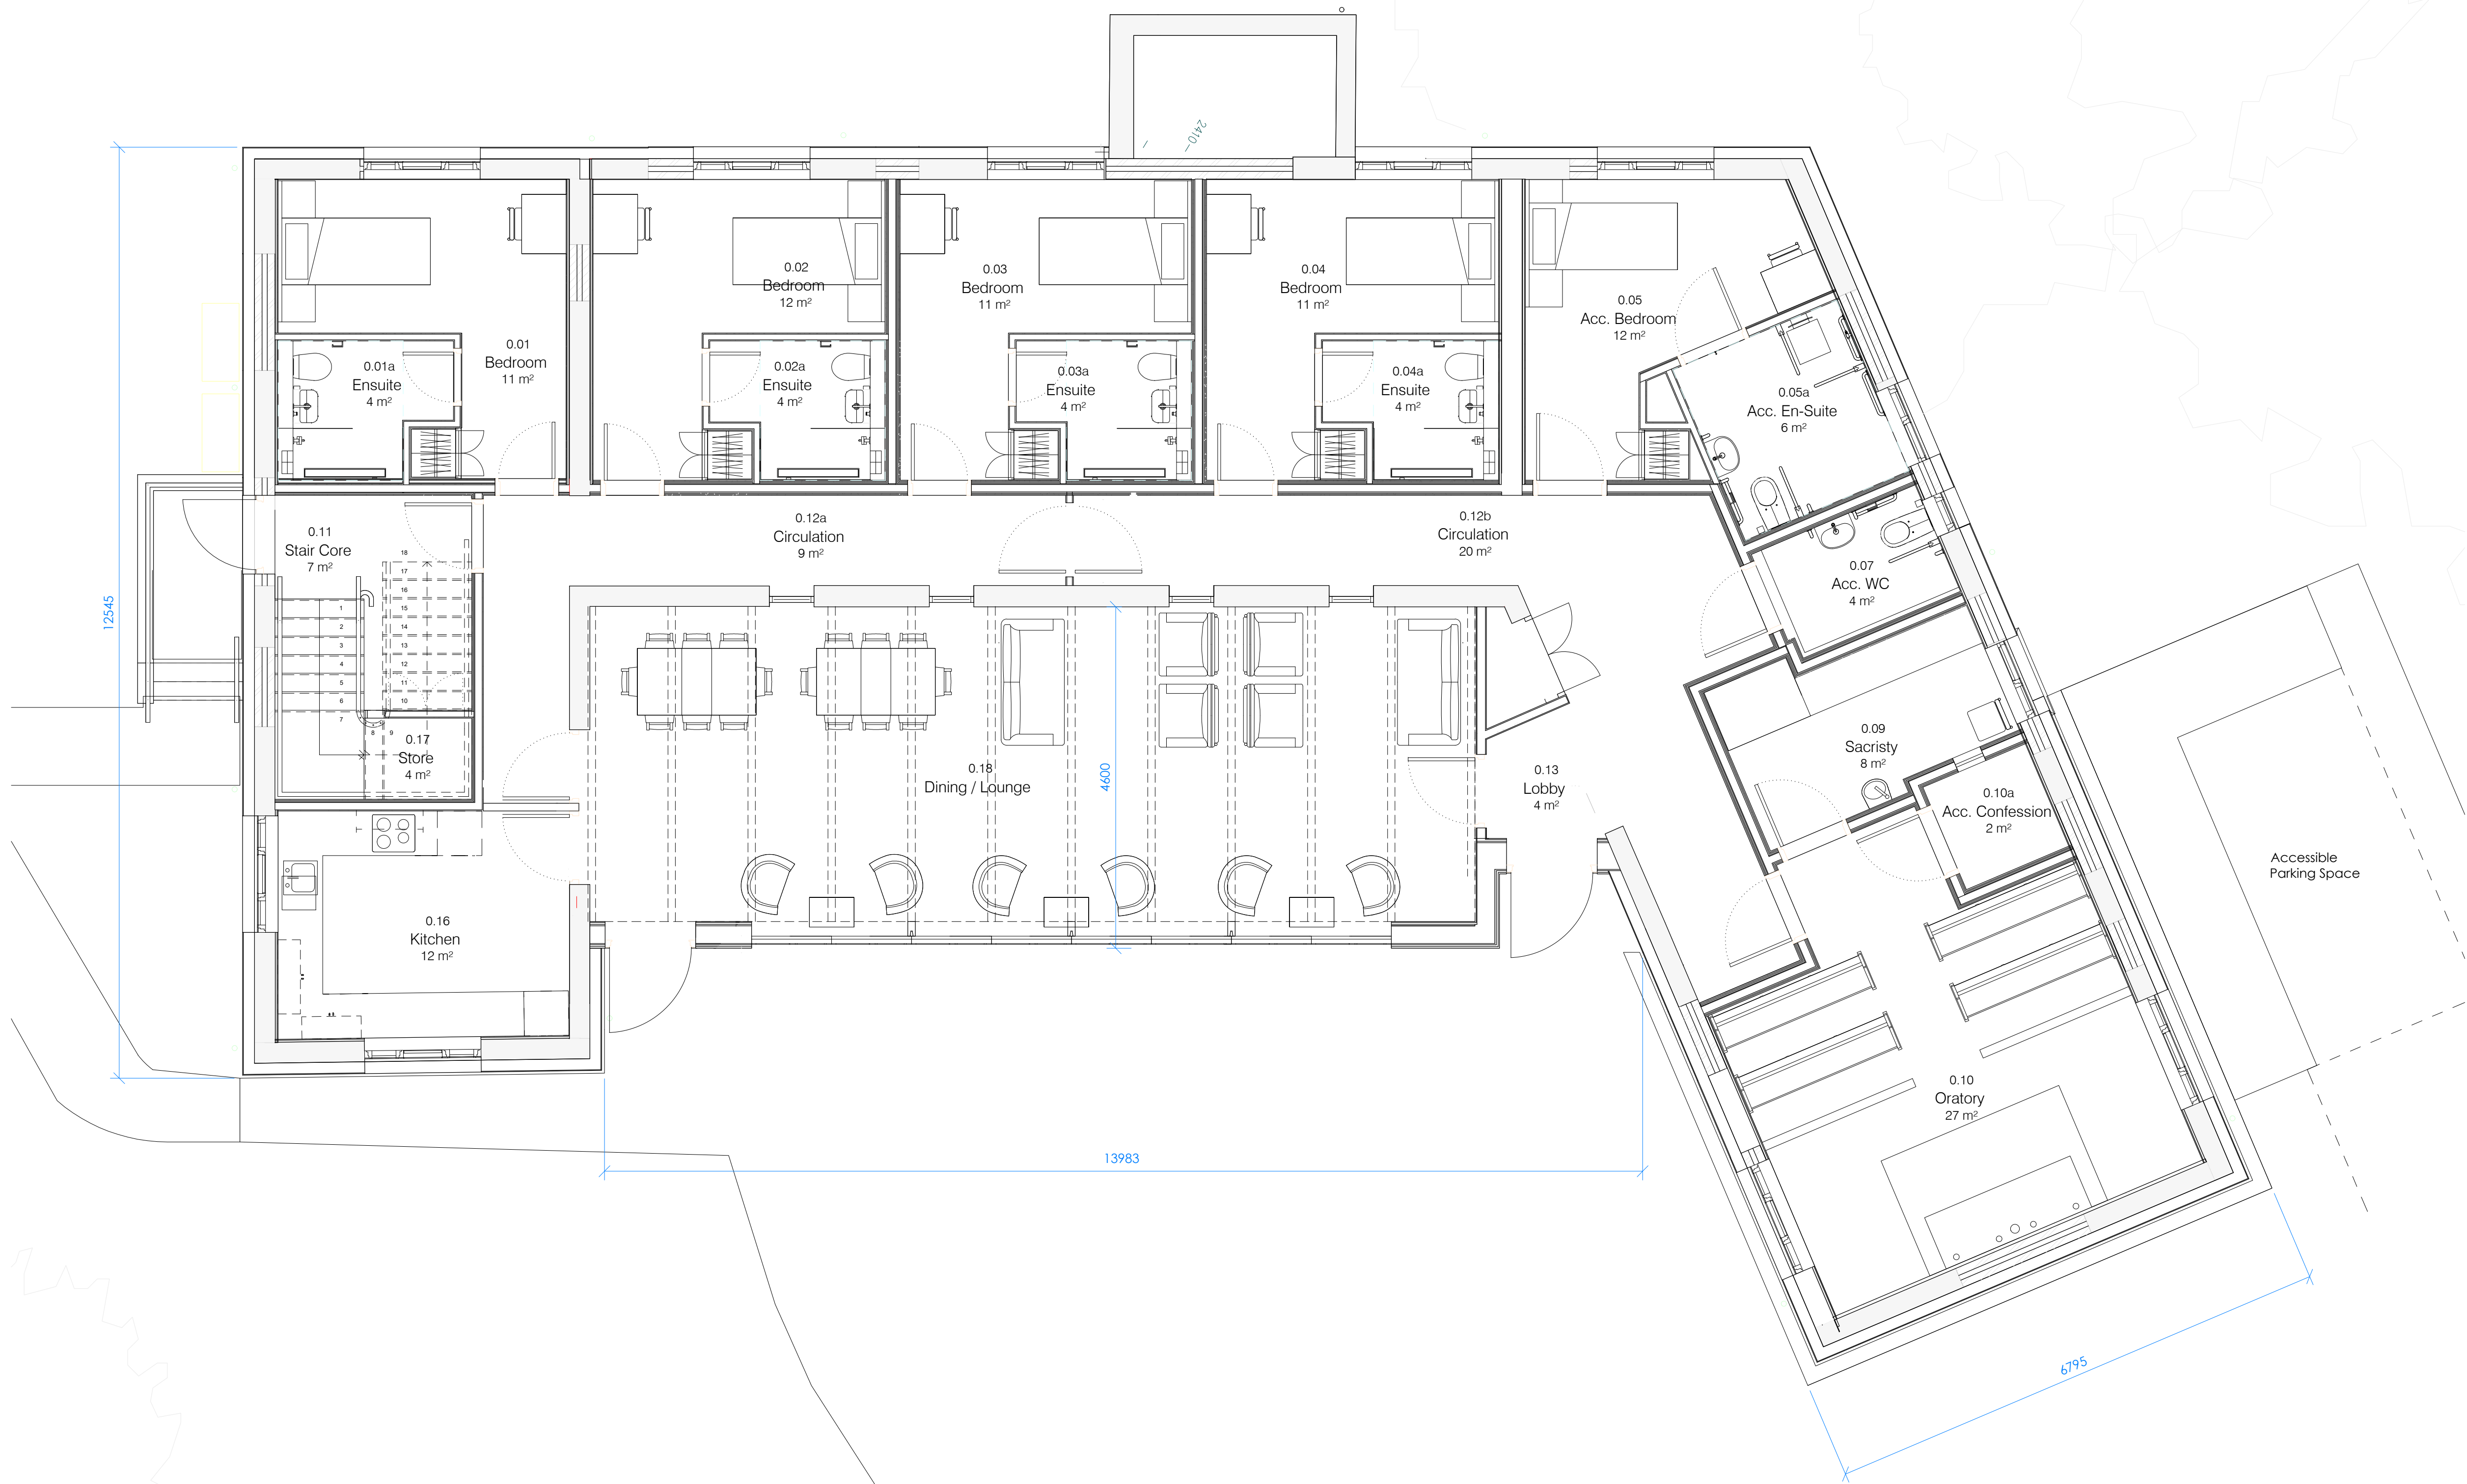

PROJECT	WICKENDEN MANOR	
DRAWING	PL-2000 LODGE Proposed Ground Floor Plan	
REVISION	REVISION	DATE
PLANNING	0	July 31st 2026

0m 1m 2m 3m 4m 5m

DRAWN	SG	CHECK	GB
STATUS	Planning	SCALE	1 : 50 @ A1

