


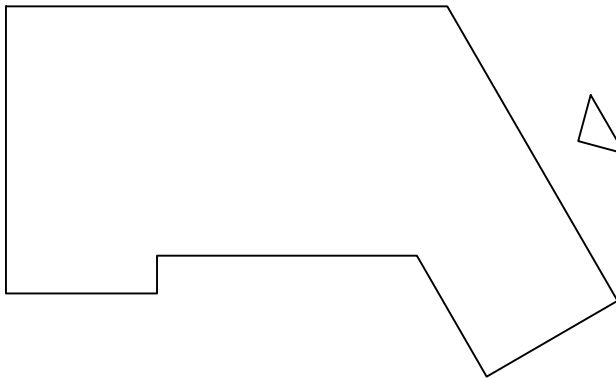

A-Zero Architects+0044 (0)207 7012664
8a Peacock Yard,
London SE173LH
United Kingdom

hello@a-zero.co.uk
www.a-zero.co.uk
instagram: azeroarchitects


- This drawing is to be read in conjunction with all relevant consultant drawings and specifications.
- Do not scale from this drawing. Use figured dimensions only.
- © A-Zero Architects Ltd. This drawing is copyright and may not be reproduced without permission.
- All dimensions and levels must be verified on site before commencing any work or preparing shop drawings.
- This drawing is not to be used for construction unless marked 'For Construction' in the revision status.
- This drawing is to be coordinated with structural, mechanical, electrical, and other consultant drawings.
- The architect accepts no liability for work undertaken without proper approvals or in deviation from these documents.



PROJECT	WICKENDEN MANOR		
DRAWING	PL-2200 LODGE Proposed North Elevation		
REVISION	REVISION	DATE	
PLANNING	0	July 31st 2026	



DRAWN	SG	CHECK	GB
STATUS	Planning	SCALE	1 : 50 @ A1

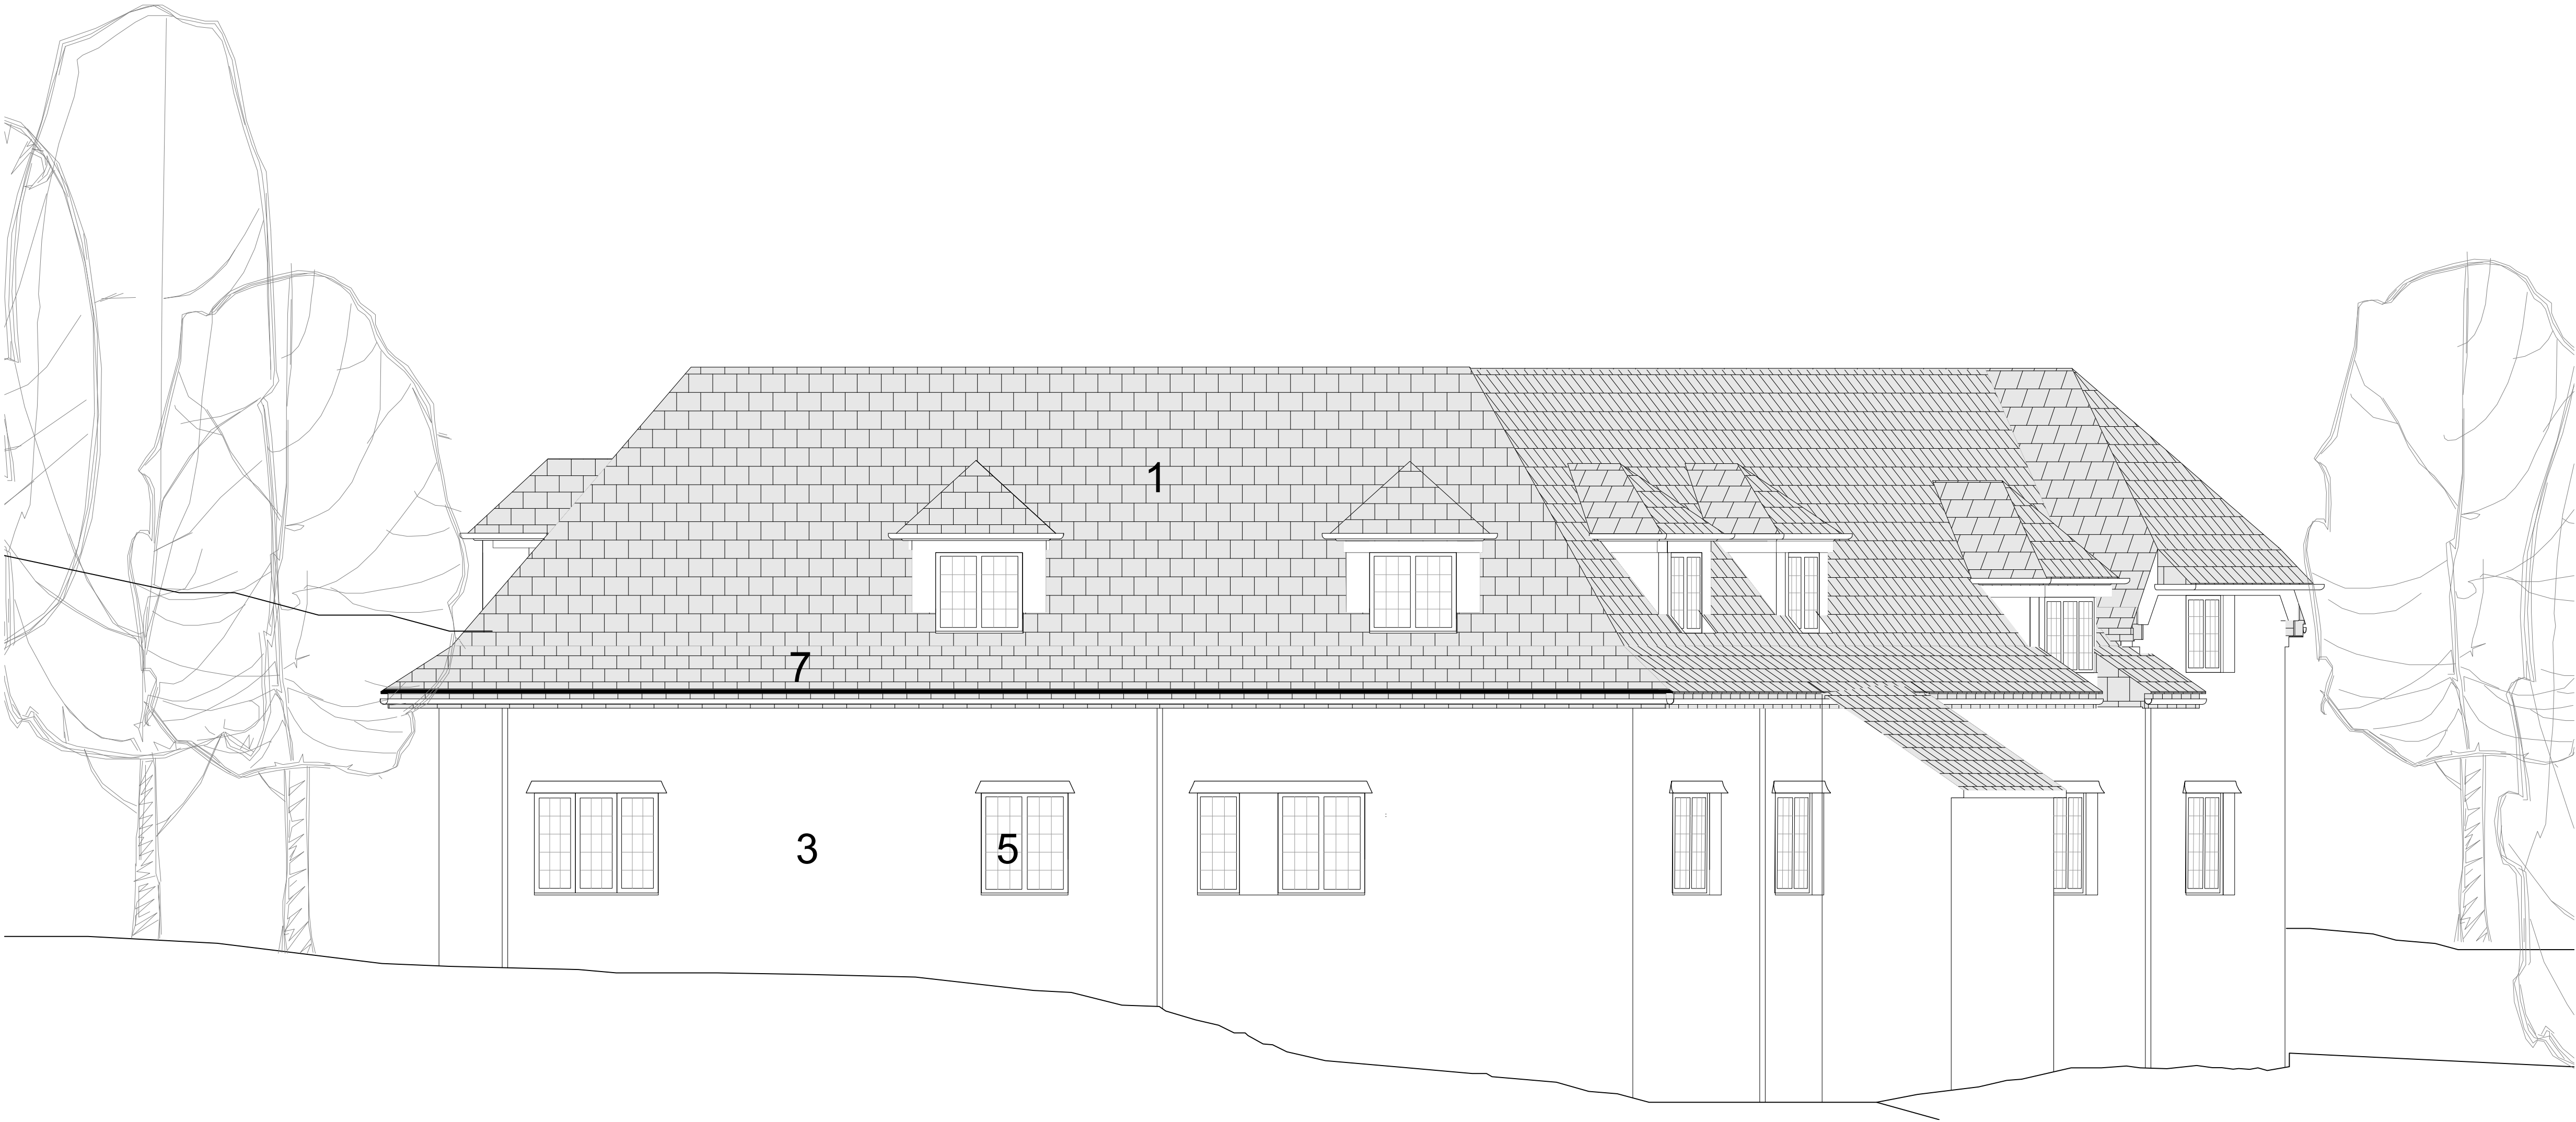

1 LO - PROPOSED - North Elevation
1 : 50

Proposed Materials
Roof
1.New clay tiles to match existing
Wall
3.Painted lime render on external wall insulation on existing walls
Windows
5.New timber framed windows
Other
7.New rainwater goods

Existing Materials
Roof
A. Existing clay tiles
Wall
B. Painted sand and cement render
Windows
C. Existing PVC windows D. Existing timber doors
Other
E. Existing Steel rainwater goods