


A-Zero Architects
8a Peacock Yard,
London SE173LH
United Kingdom

+0044 (0)207 7012664
hello@a-zero.co.uk
www.a-zero.co.uk
instagram: azeroarchitects

- This drawing is to be read in conjunction with all relevant consultant drawings and specifications.
- Do not scale from this drawing. Use figured dimensions only.
- © A-Zero Architects Ltd. This drawing is copyright and may not be reproduced without permission.
- All dimensions and levels must be verified on site before commencing any work or preparing shop drawings.
- This drawing is not to be used for construction unless marked 'For Construction' in the revision status.
- This drawing is to be coordinated with structural, mechanical, electrical, and other consultant drawings.
- The architect accepts no liability for work undertaken without proper approvals or in deviation from these documents.

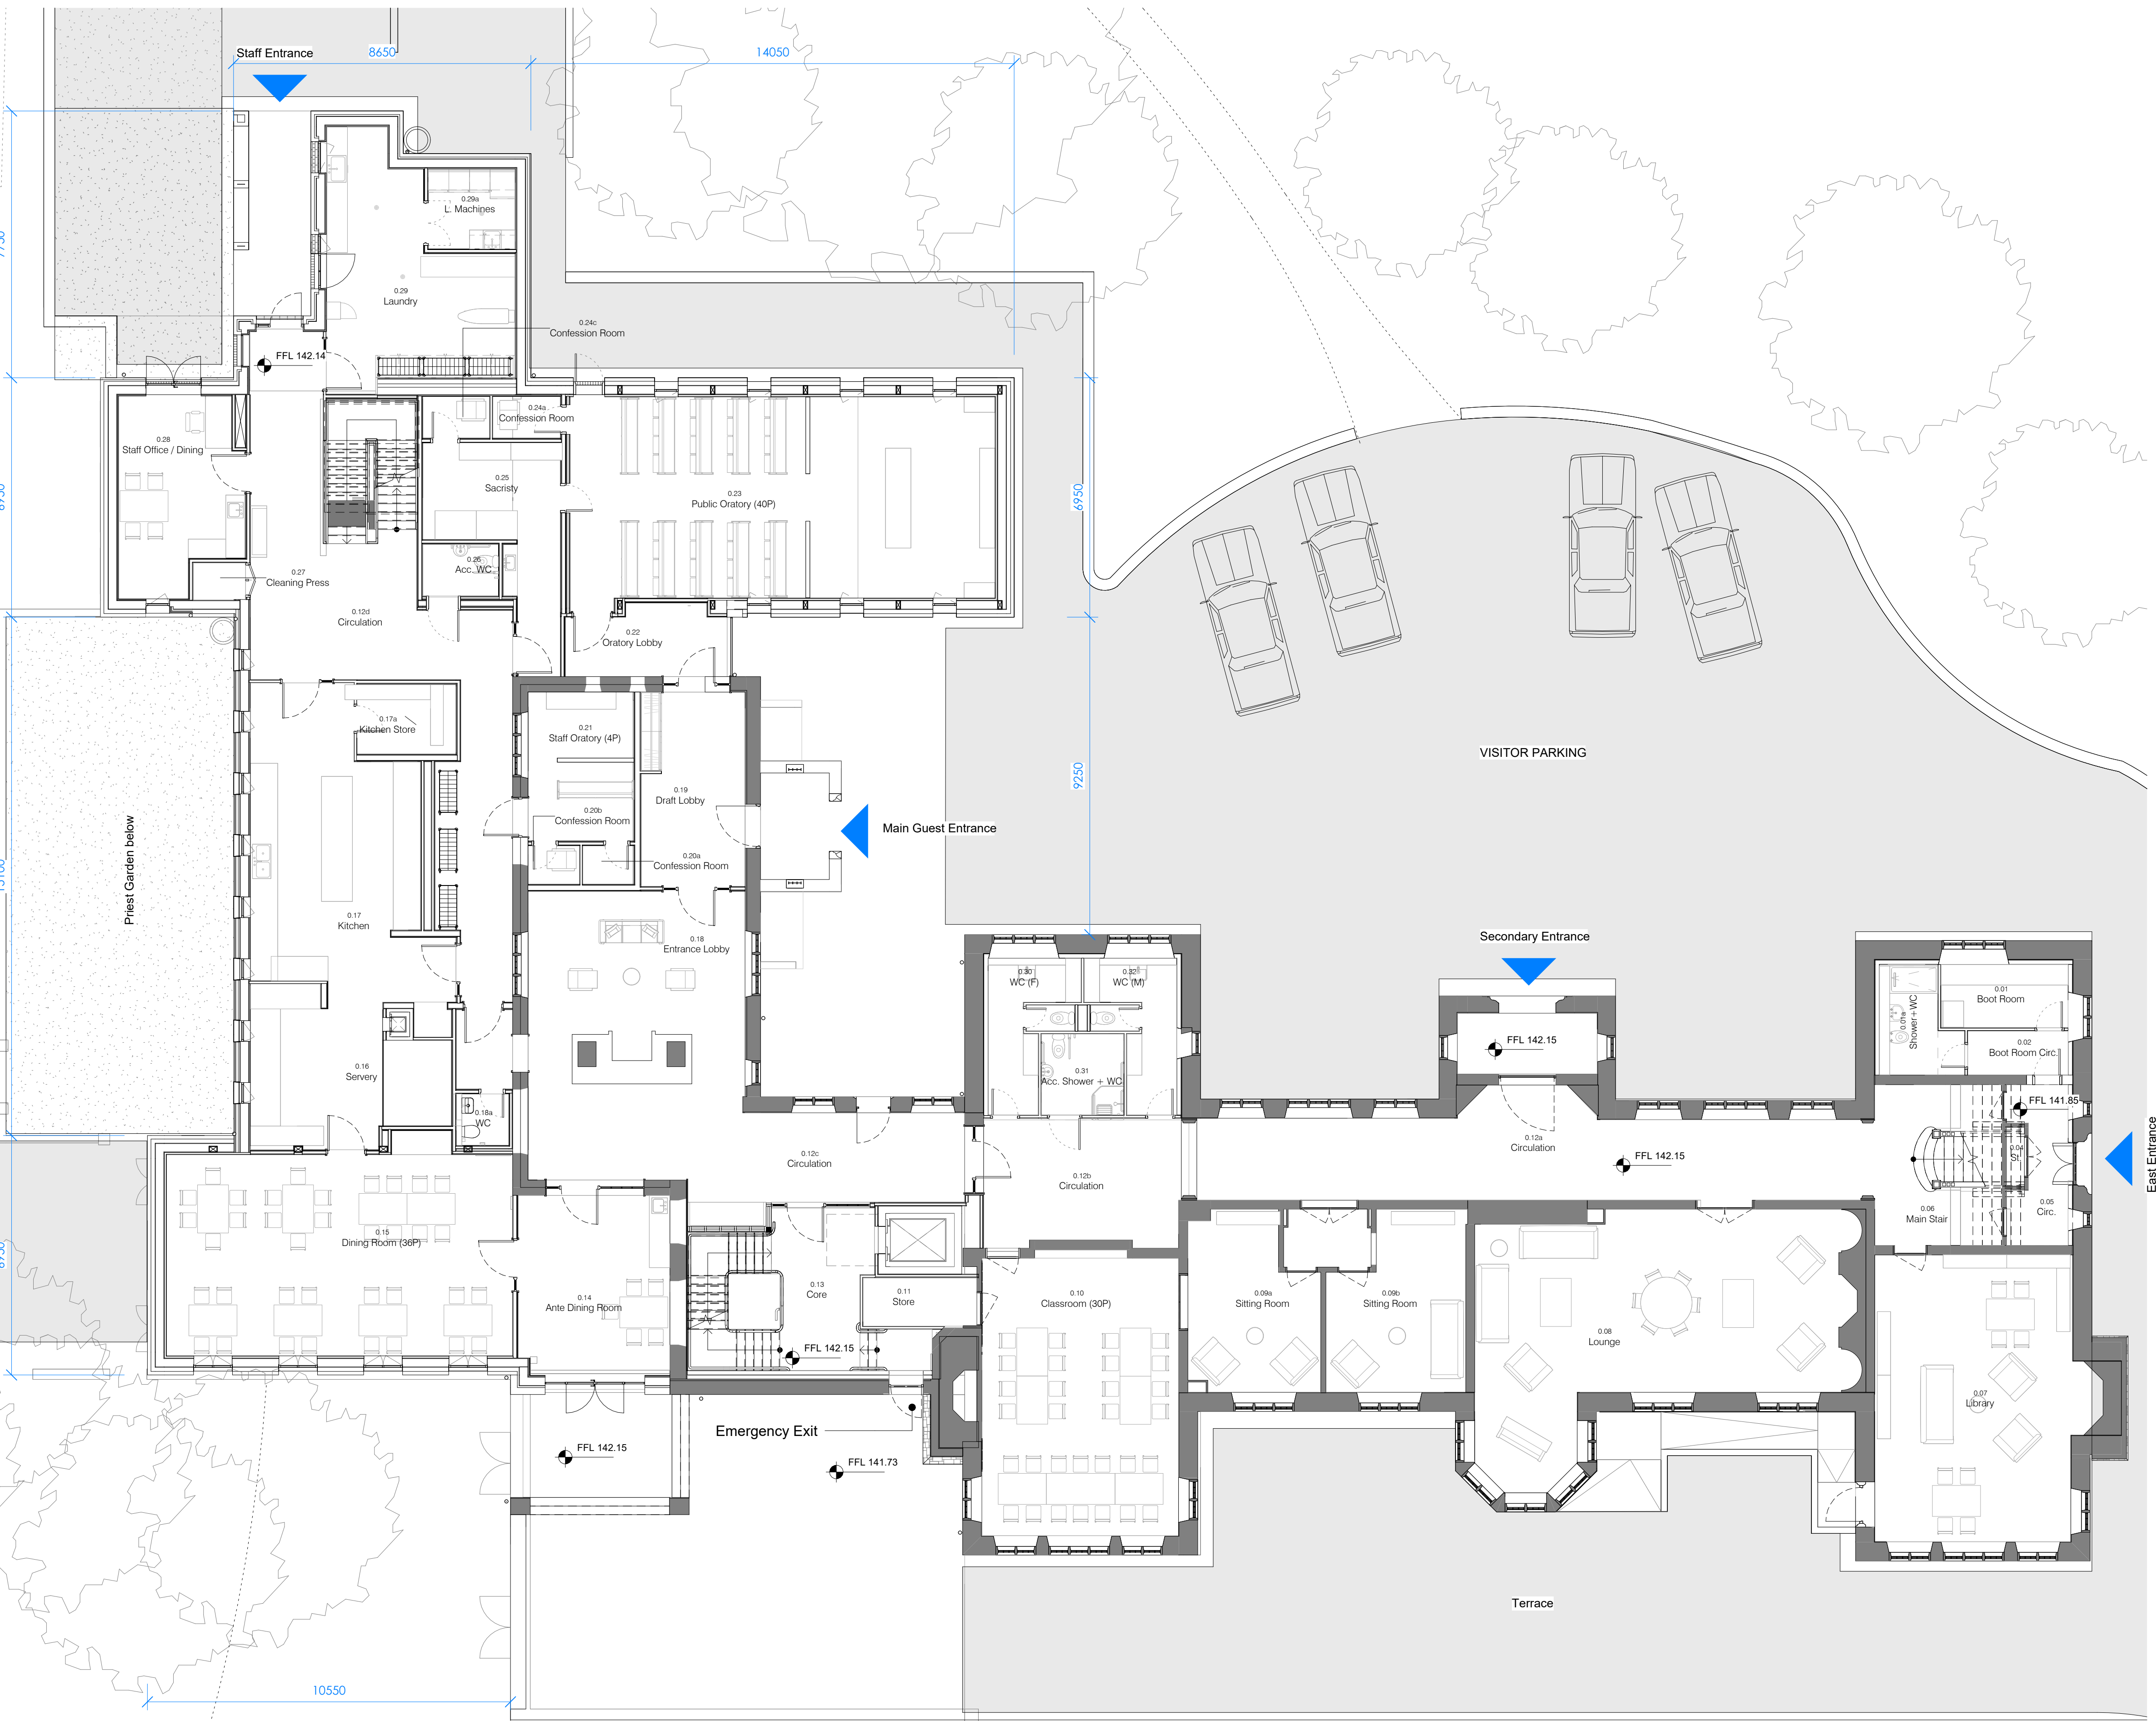

PROJECT WICKENDEN MANOR

DRAWING PM-2001 MANOR Ground Floor Plan PROPOSED

REVISION	REVISION	DATE
PLANNING	0	July 31st 2026

0m 2m 4m 6m 8m 10m

DRAWN LCH **CHECK** GB

STATUS Work Stage 4 **SCALE** 1 : 100 @ A1