


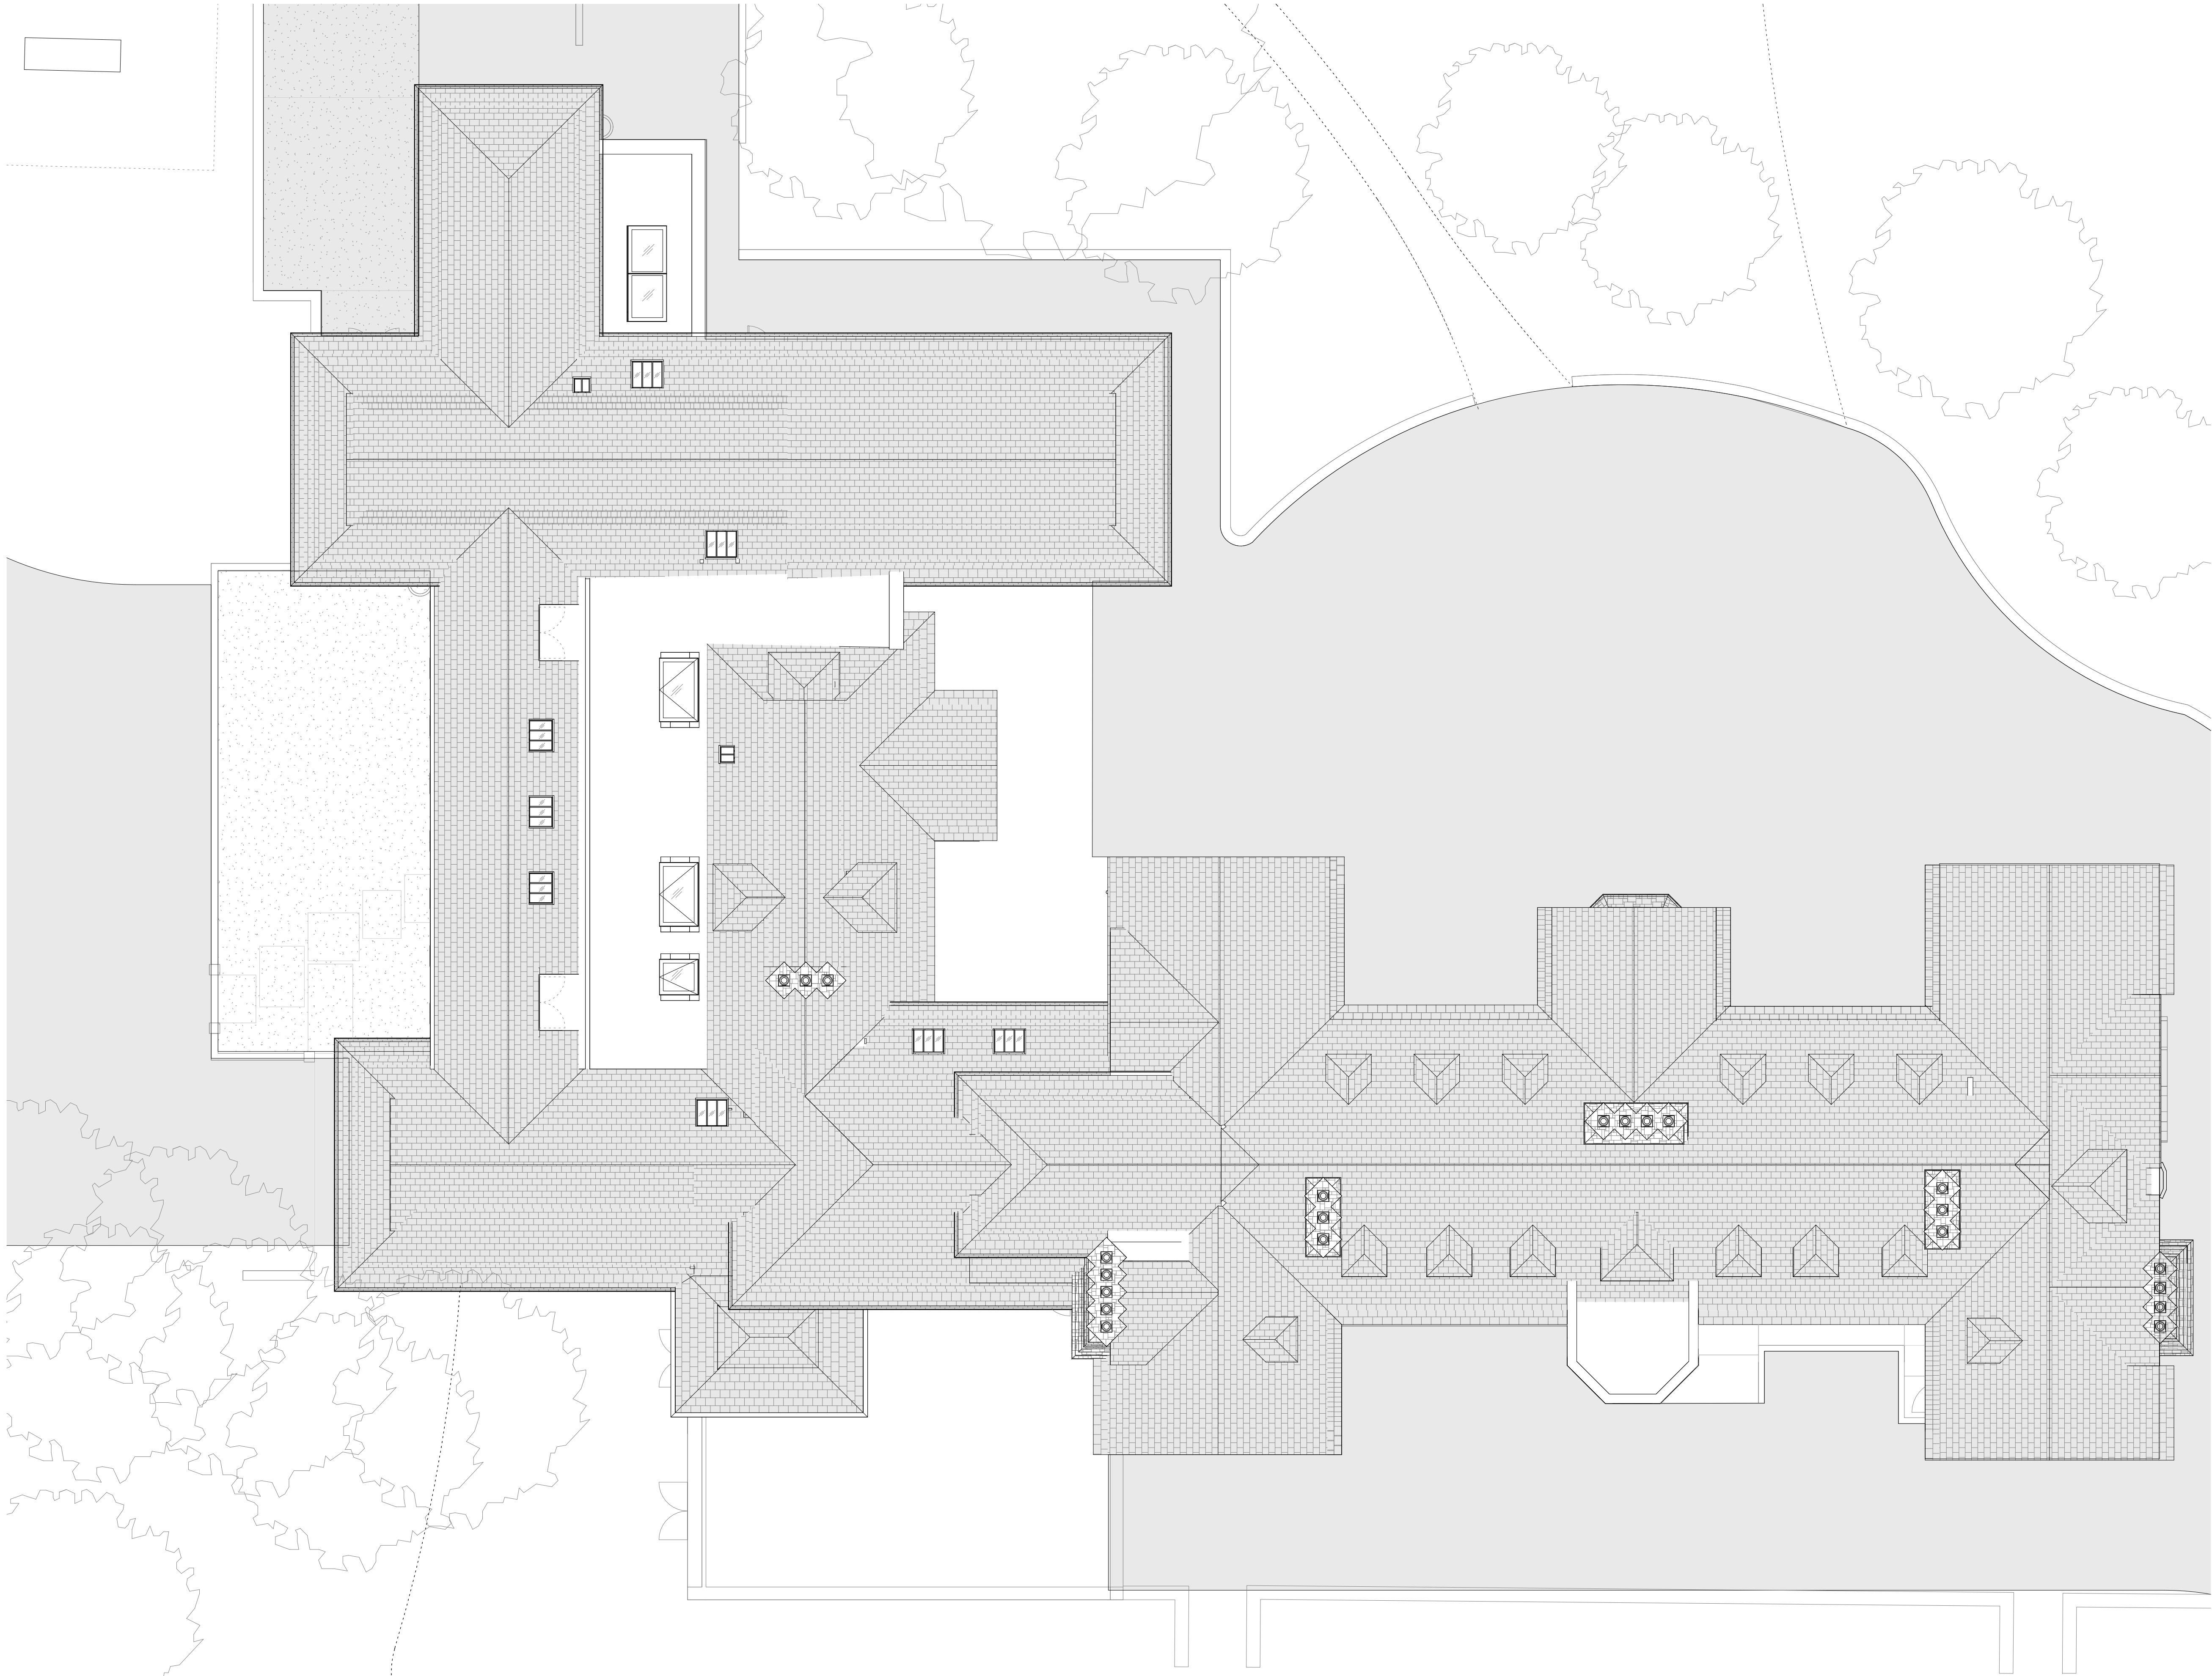

A-Zero Architects

8a Peacock Yard,

London SE173LH

United Kingdom

+0044 (0)207 7012664

hello@a-zero.co.uk

www.a-zero.co.uk

instagram: azeroarchitects

- This drawing is to be read in conjunction with all relevant consultant drawings and specifications.
- Do not scale from this drawing. Use figured dimensions only.
- © A-Zero Architects Ltd. This drawing is copyright and may not be reproduced without permission.
- All dimensions and levels must be verified on site before commencing any work or preparing shop drawings.
- This drawing is not to be used for construction unless marked 'For Construction' in the revision status.
- This drawing is to be coordinated with structural, mechanical, electrical, and other consultant drawings.
- The architect accepts no liability for work undertaken without proper approvals or in deviation from these documents.

PROJECT	WICKENDEN MANOR		
DRAWING	PM-2004 MANOR Roof Plan PROPOSED		
REVISION	REVISION	DATE	
PLANNING	0	July 31st 2026	

0m

2m

4m

6m

8m

10m

DRAWN	LCH	CHECK	GB
STATUS	Work Stage 4	SCALE	1 : 100 @ A1