


Fire Safety and Escape Plan:

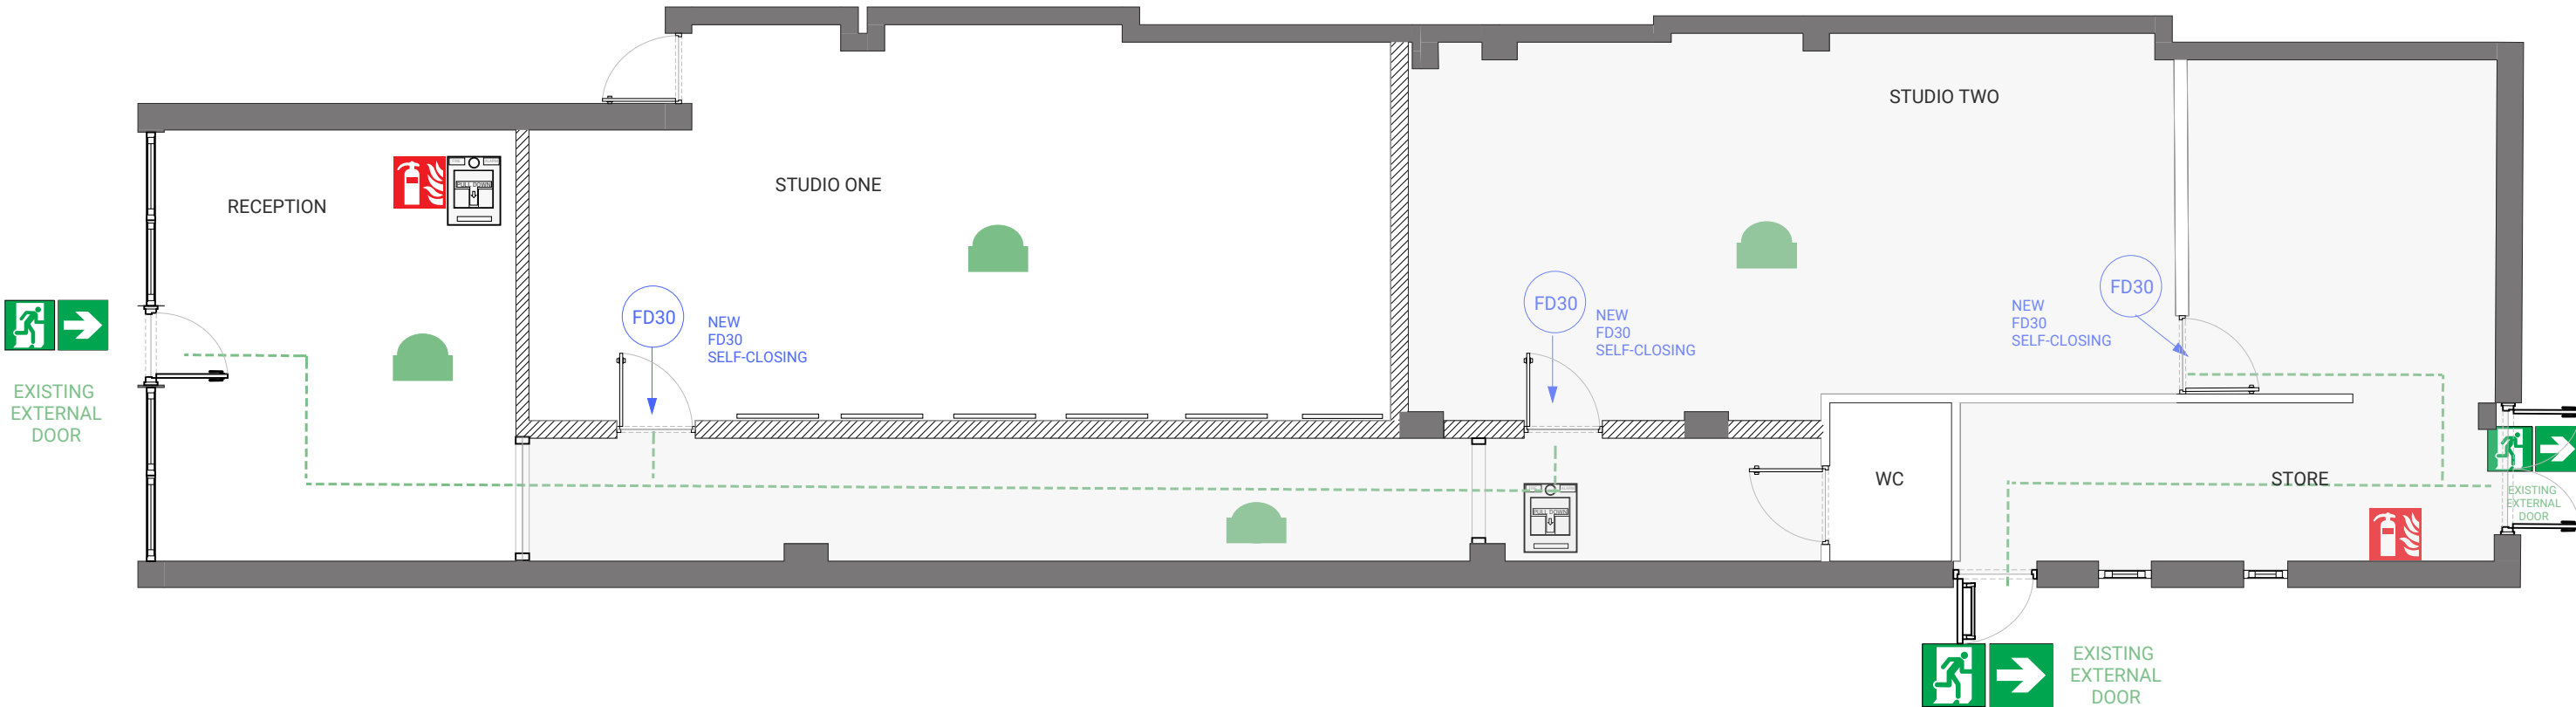

KEY: FIRE EXIT SIGN NEW 30 MINUTE FIRE DOOR FIRE EXTINGUISHER (WATER) FIRE ALARM CALL POINT PRINCIPAL ESCAPE ROUTE EMERGENCY LIGHTING	FIRE SAFETY NOTES • All internal doors shown in blue (FD30) are 30 minute fire resisting, self closing fire doors • Keep all escape routes clear of obstruction at all times • Do not wedge open fire doors • In the event of fire, operate the nearest fire call point and exit the building via the nearest fire exit • Assemble at the designated assembly point	OCCUPANCY • Studio Use (Pilates Studio) • Maximum Occupancy: 14 persons - Studio One: 7 persons (including 1 instructor) - Studio Two: 7 persons (including 1 instructor) • Final exits located as shown
--	---	---