





Section A-A
Through Pitch Side (pitch abuts fence)

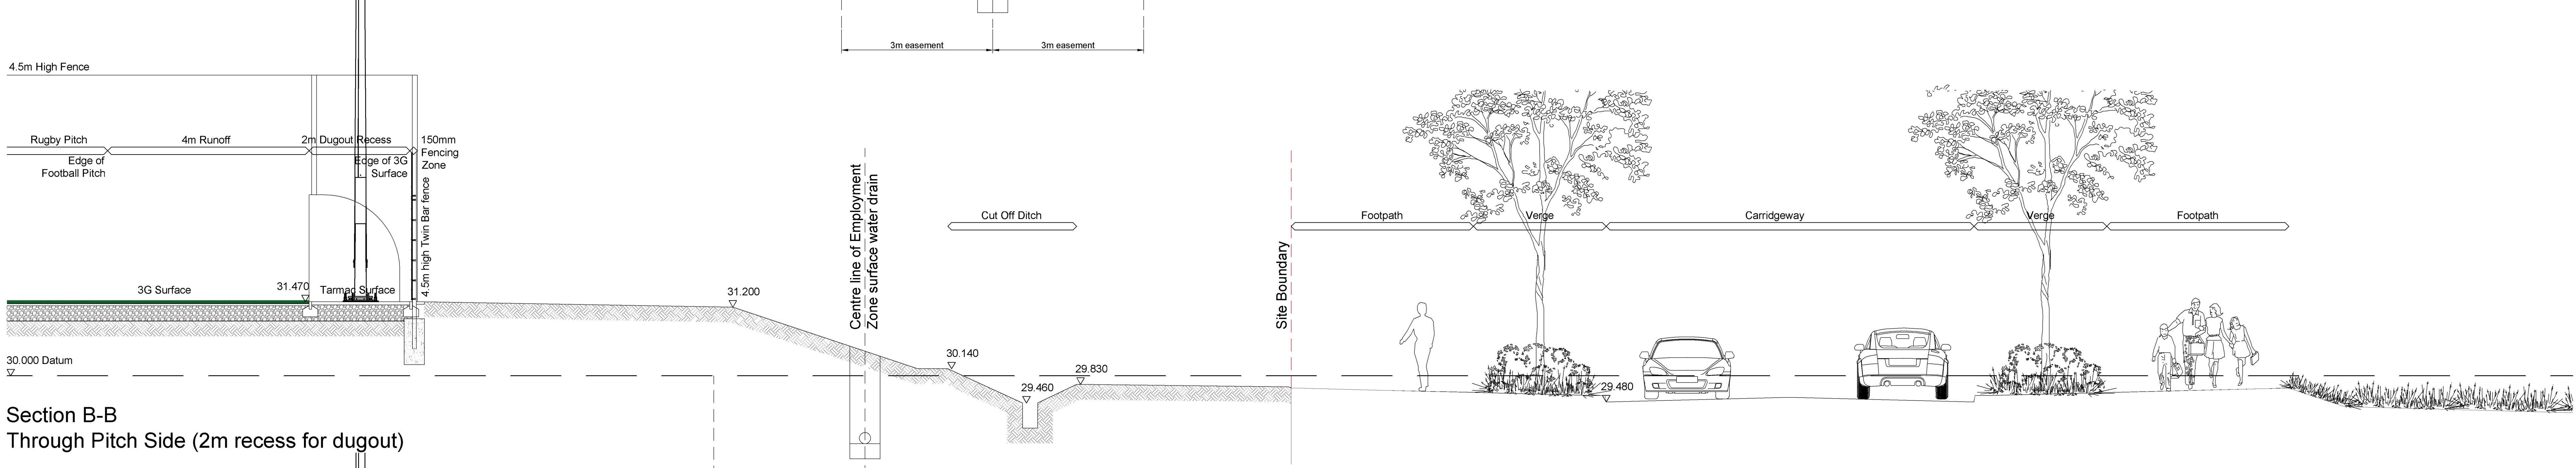

Section B-B
Through Pitch Side (2m recess for dugout)

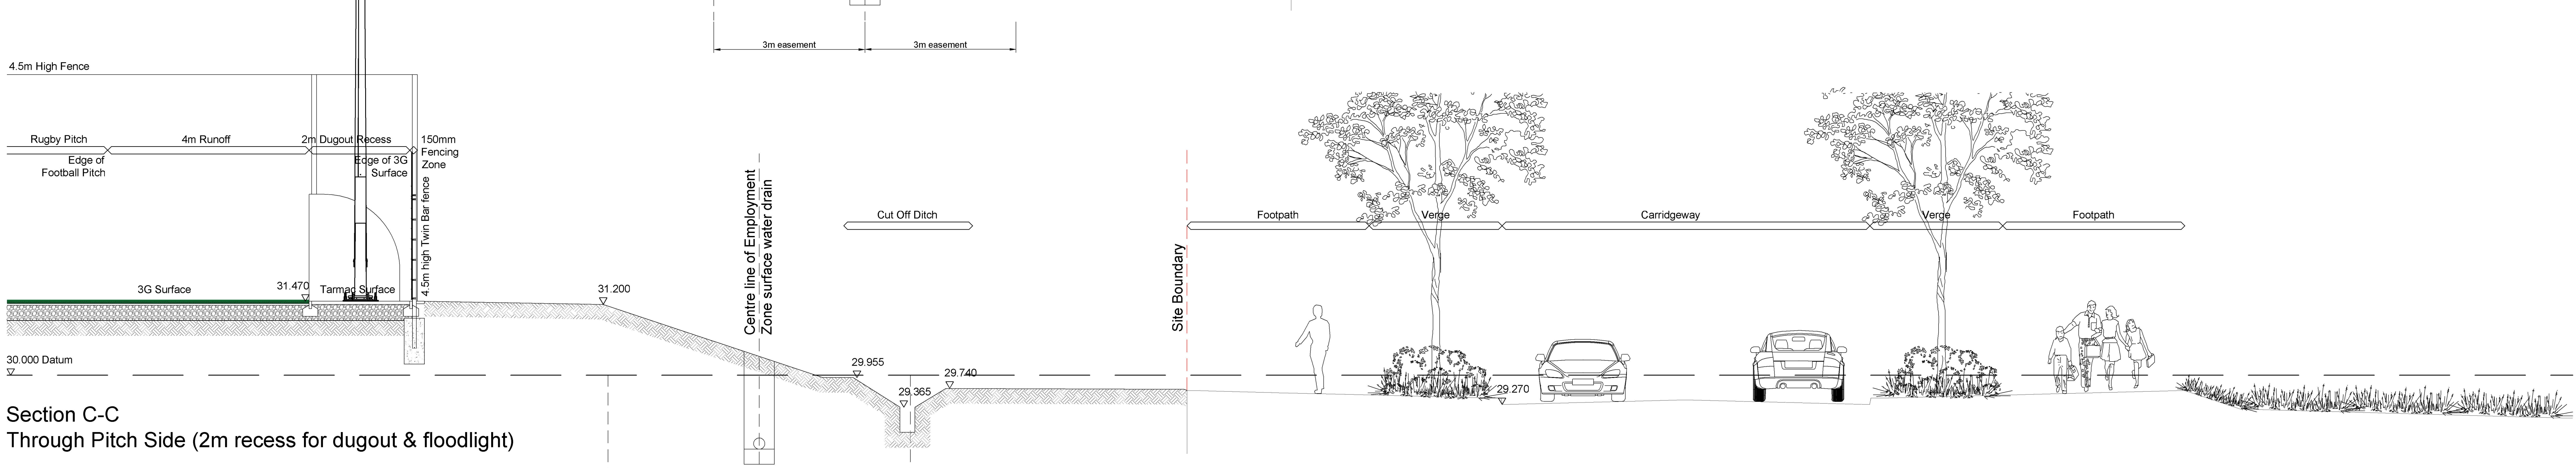

Section C-C
Through Pitch Side (2m recess for dugout & floodlight)

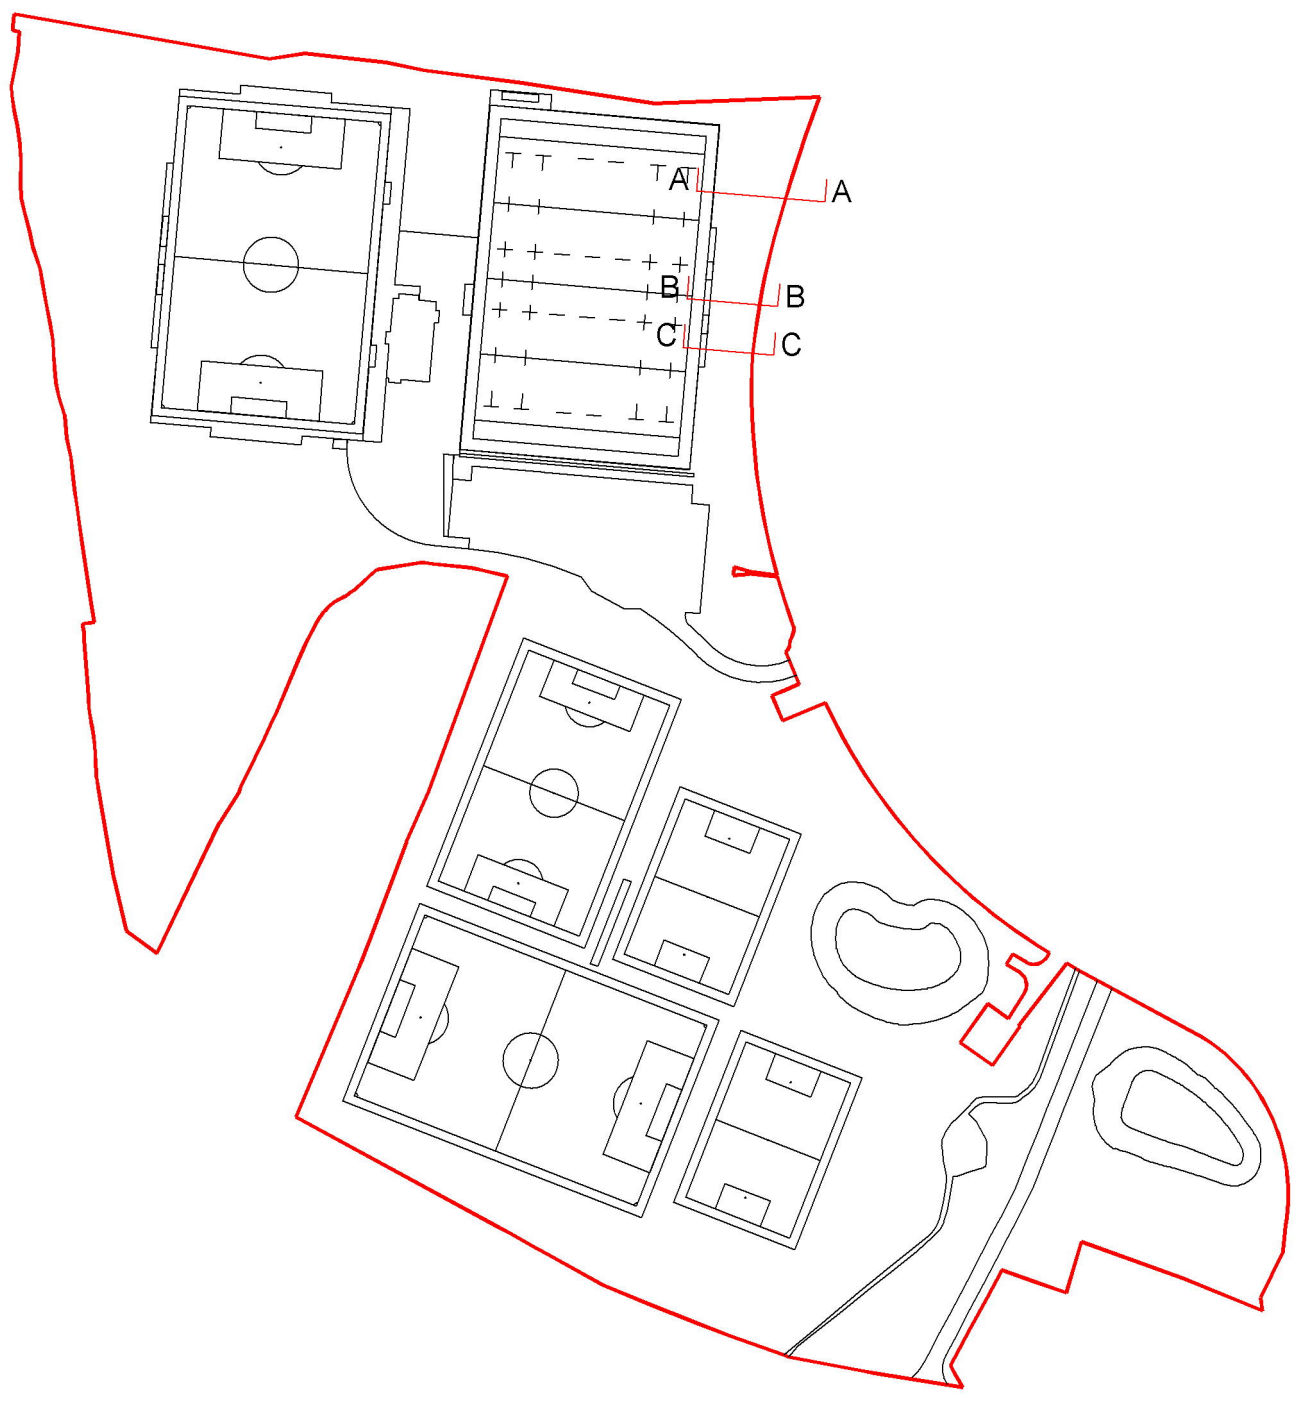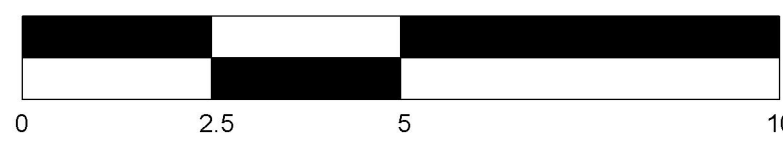

REV	DATE	DESCRIPTION	BY
A	23.11.23	Redrawn	MT
B	26.11.23	Redrawn	MT
C	14.04.25	Emendation to WGLR revised	MT

THE SPORTS CONSULTANCY
One de Walsden Court, 85 New Cavendish Street, London W1W 6XD
Tel: +44 (0) 20 7323 0007 info@thesportsconsultancy.com

STATUS	Concept - Stage 2
PROJECT	Mid Sussex District Council Burgess Hill Centre for Outdoor Sport
SHEET	Rugby 3G Pitch Fence Sections Sheet 2
SCALE	1:50
SHEET NO.	1003
DATE	04/07/23
DRAWN	MT
REVISION	C