



Condition 6:

Condition 6:

Prior to the commencement of the instalment and replacement of any windows throughout, typical examples at an appropriate scale of new and replacement windows to the proposed outbuilding shall be provided detailing the glazing bars and depth of reveals. This shall be submitted and approved in writing by the Local Planning Authority. The works thereafter shall be carried out in accordance with the approved details.

Condition 7:

Prior to the commencement of the installment of any external doors to the proposed outbuilding, typical examples at an appropriate scale, including sections shall be provided and shall be submitted and approved in writing by the Local Planning authority. The works thereafter shall be carried out in accordance with the approved details.

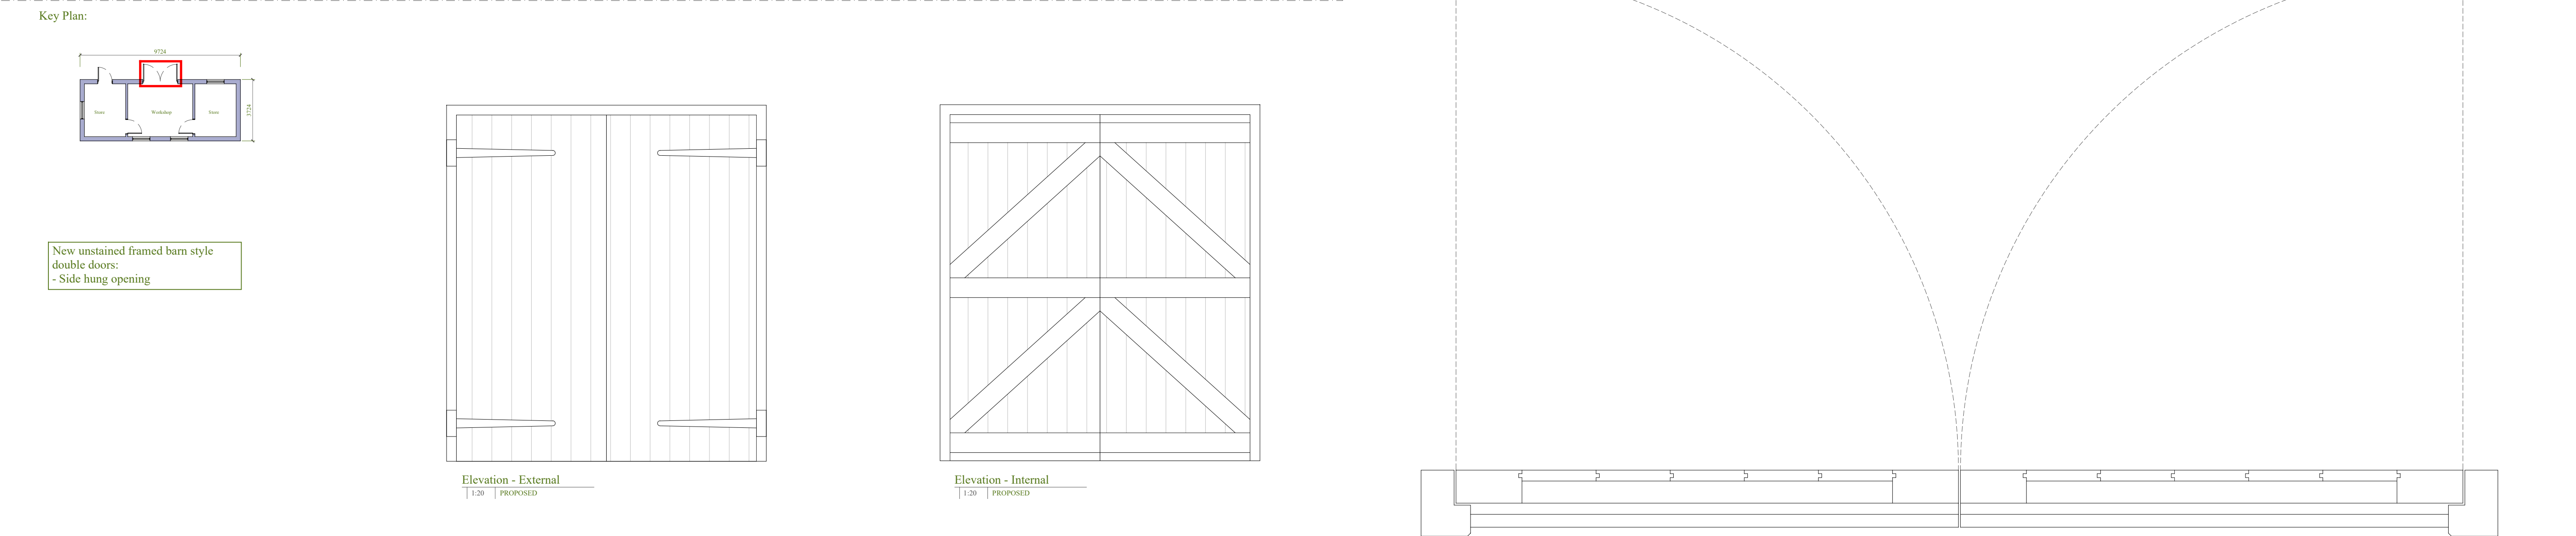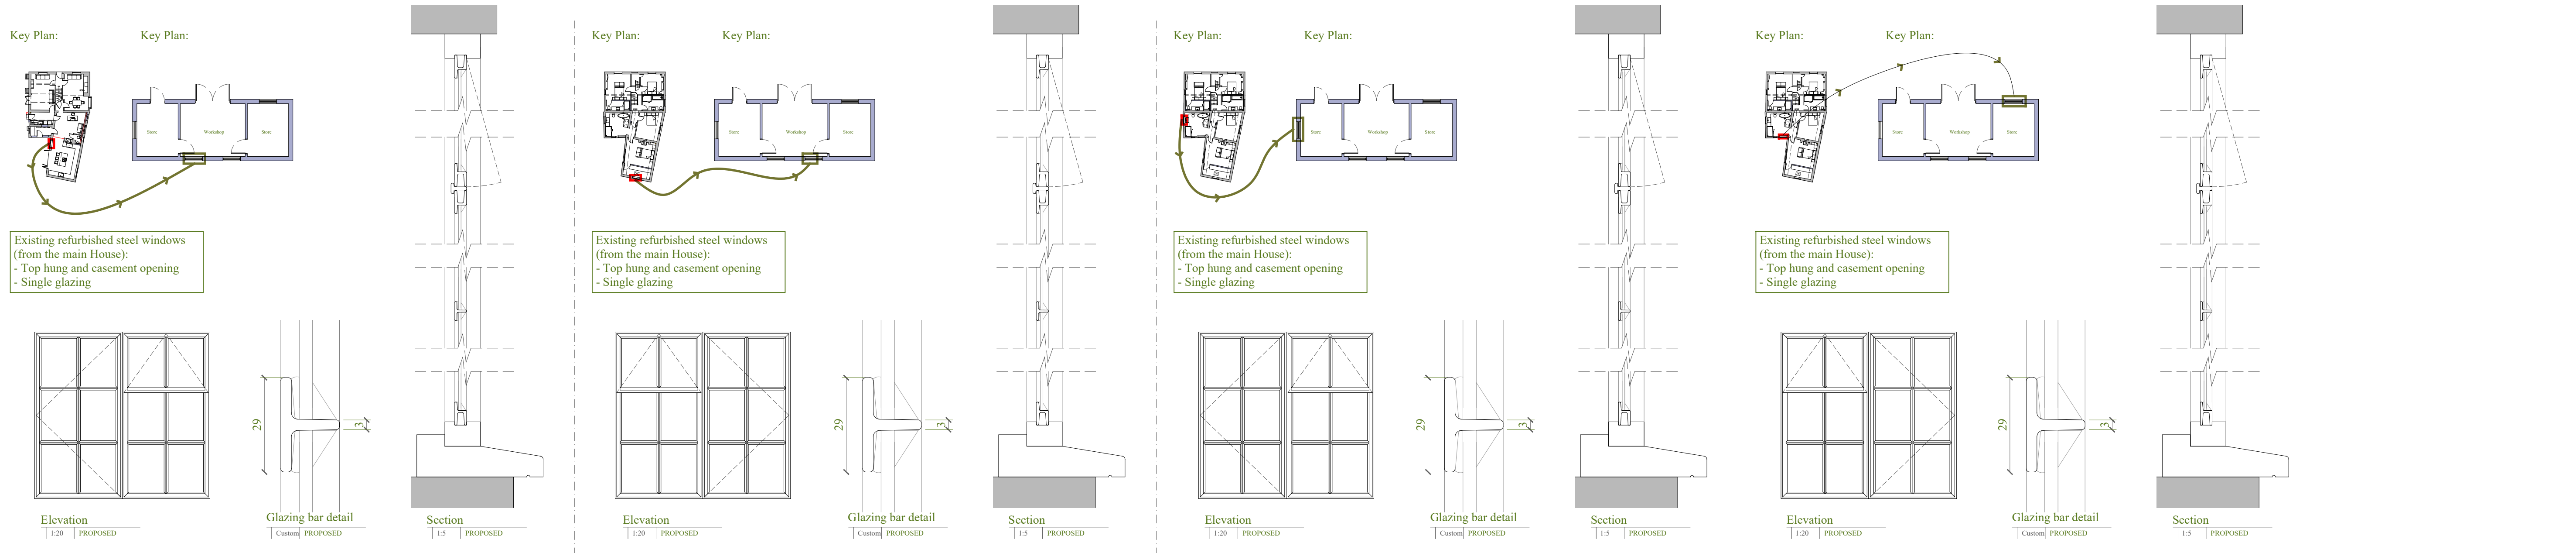

This drawing is the copyright of Manorwood Construction Ltd but may be used for planning purposes by the Local Authority without breach of copyright.

Do not scale from this drawing unless
for Local Authority planning purposes

All dimensions must be checked on site prior to commencement of works.

Construction (Design and Management) Regulations 2015

This drawing is intended for Planning purposes only and as such does not highlight residual design related health and safety risks.

This information can be provided on request; however, it is anticipated that the full extent of residual risks will be identified during the detailed Building Regulations or construction design Status and prior to construction works commencing on site.

All responsibilities and duties of Principle Designer as stated within the above regulations now revert to the client unless Manorwood are appointed to undertake Building Regulations or construction drawings.



Suite 114
26 The Hornet
Chichester
West Sussex
PO19 7BB

tel: 01243 201 102
email: enquiries@manorwood.co.uk
web: www.manorwood.co.uk

Address

Rose Cottage - High St,
Cuckfield, Haywards Heath
RH12 5EN

Drawing No. 2409RO_605

Scale @ A1 As Indicated

Job No. 2409RO

Checked By: BK

Drawn On 08.05.2025

Issued On 08.05.2025

Status	Proposed
--------	----------

Submission Planning

Revision 000

