


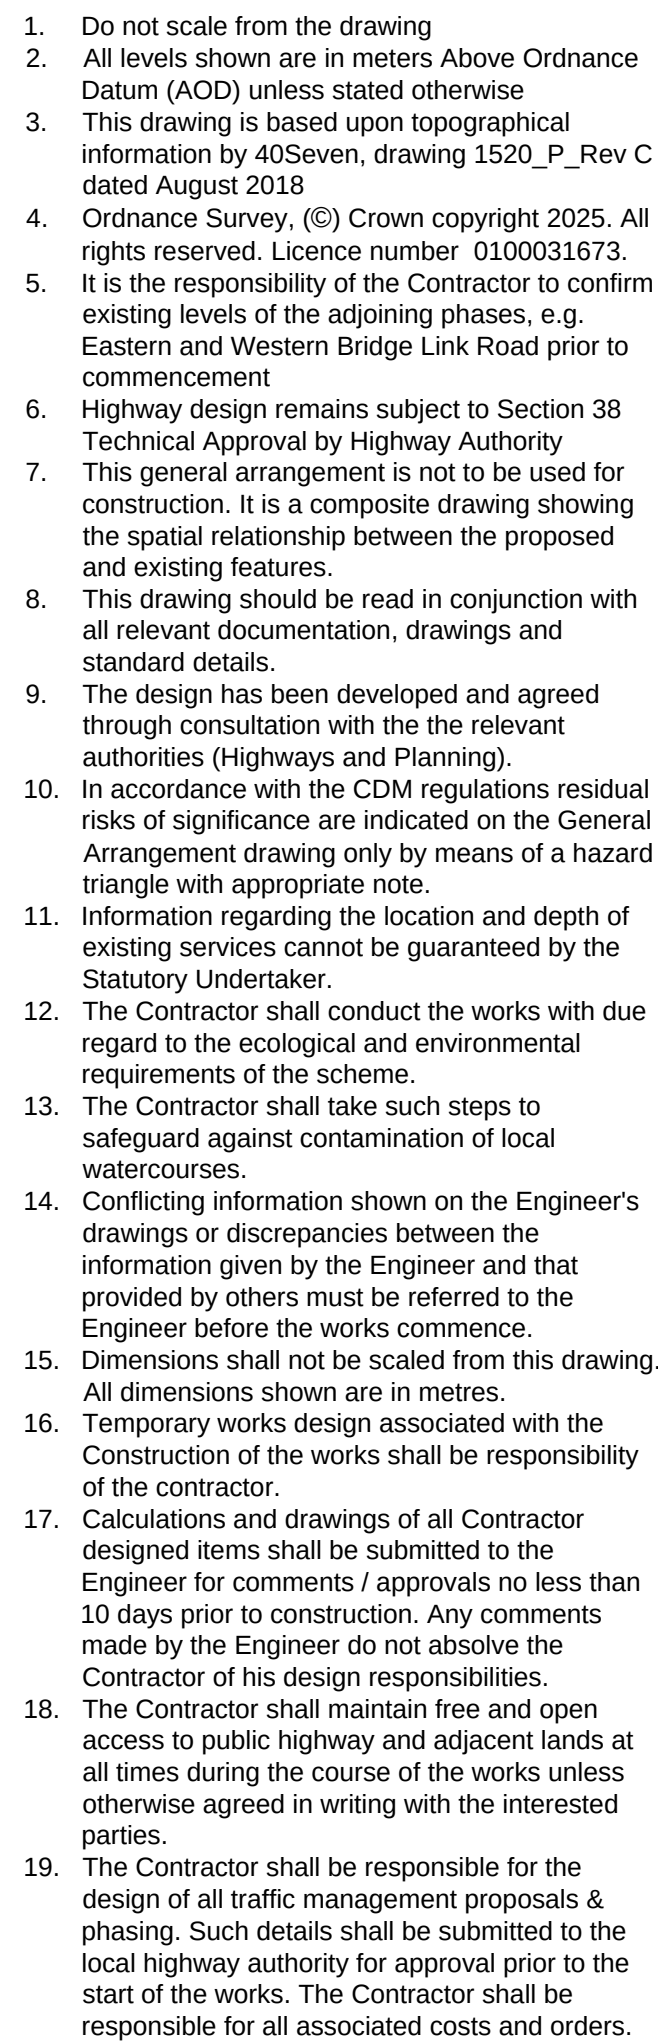

S4 FOR STAGE APPROVAL

P07	31/10/2025	UPDATED FOLLOWING PUBLIC CONSULTATION
P06	12/02/2025	FOR PLANNING SUBMISSION
P05	20/12/2024	FOR PLANNING SUBMISSION
P04	16/10/2024	ROAD DESIGN AMENDMENTS
P03	11/01/2023	FOR APPROVAL
P02	19/12/2023	UPDATE FOLLOWING INTERNAL COORDINATION
P01	10/11/2023	FIRST ISSUE
I/R	DATE	DESCRIPTION

60610807-ACM-CS-ZZ-DR-HW-00-0109