


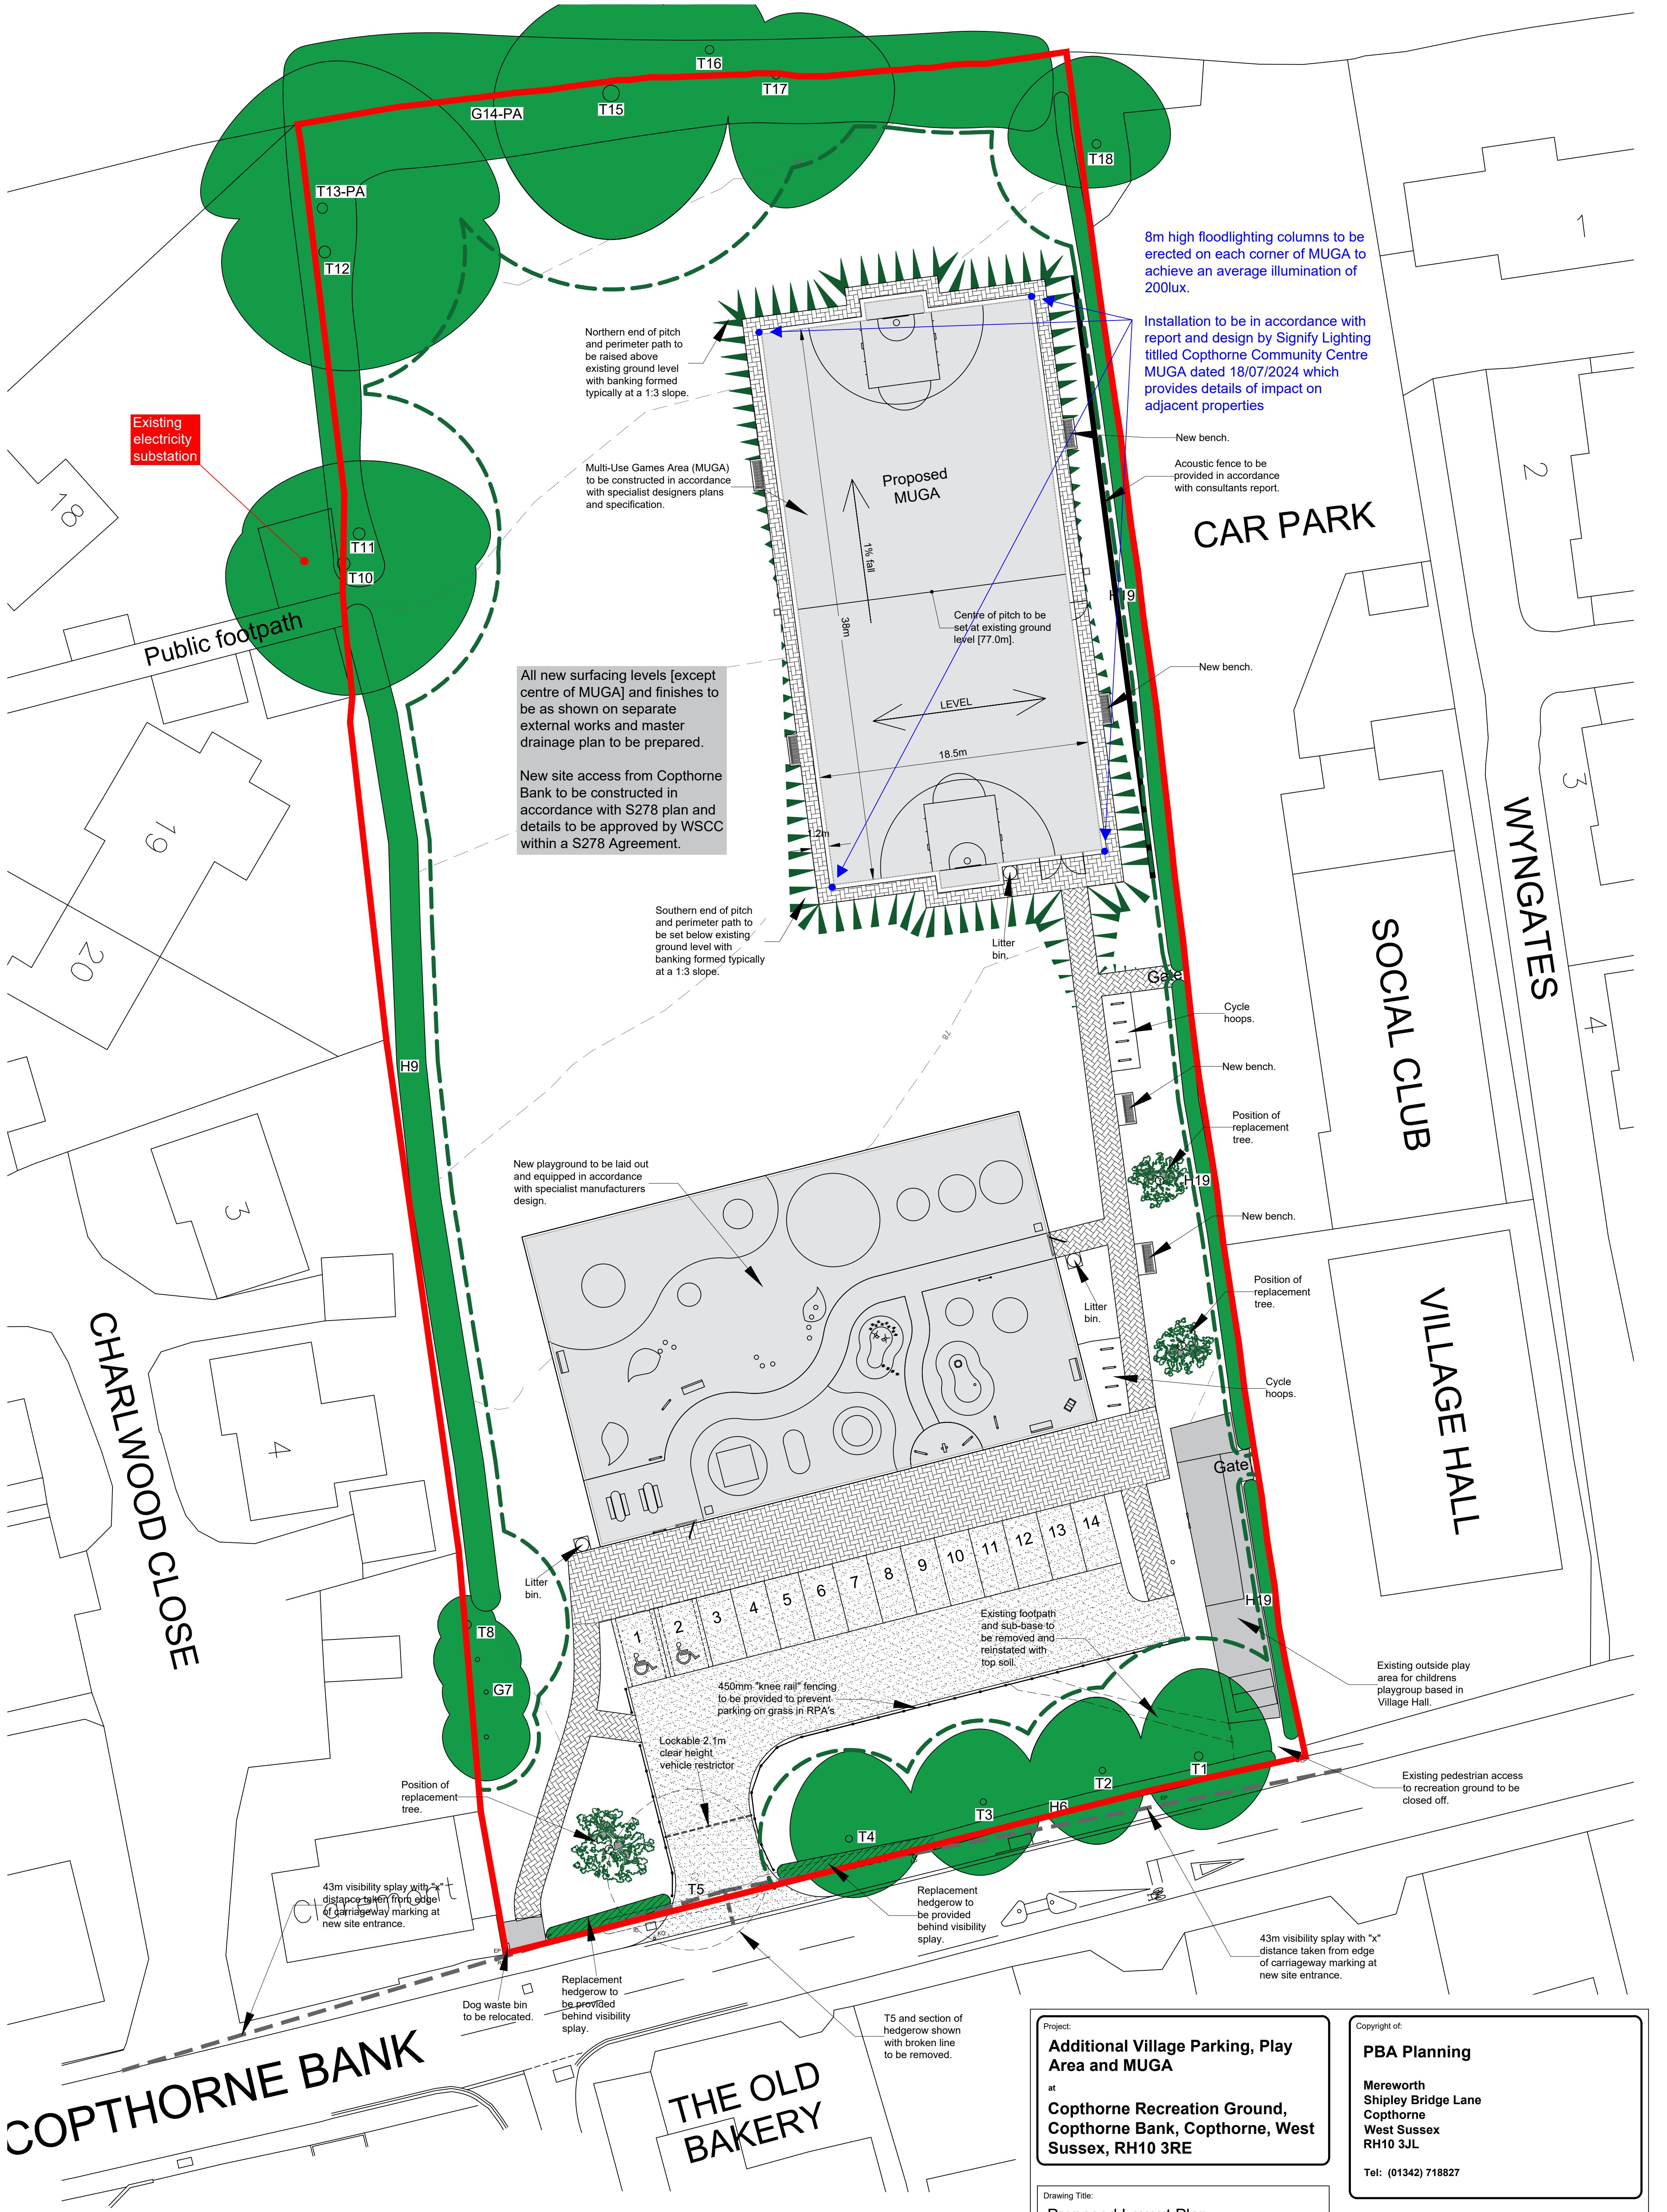

Key: — Application site boundary
--- Root protection zone boundary

Tree survey schedule contained within the arboricultural report ref. PJC/6393/23-01 contains further information for each numbered tree and hedgerow.
This drawing should be viewed in colour.

Project: Additional Village Parking, Play Area and MUGA at Copthorne Recreation Ground, Copthorne Bank, Copthorne, West Sussex, RH10 3RE		Copyright of: PBA Planning Mereworth Shipley Bridge Lane Copthorne West Sussex RH10 3JL Tel: (01342) 718827	
Drawing Title: Proposed Layout Plan		Date: 09/03/2024	Drawn: PB
Client: Worth Parish Council		Drg No: WPC-CP-02	Rev: B
		Scale: 1:200 on A1	