


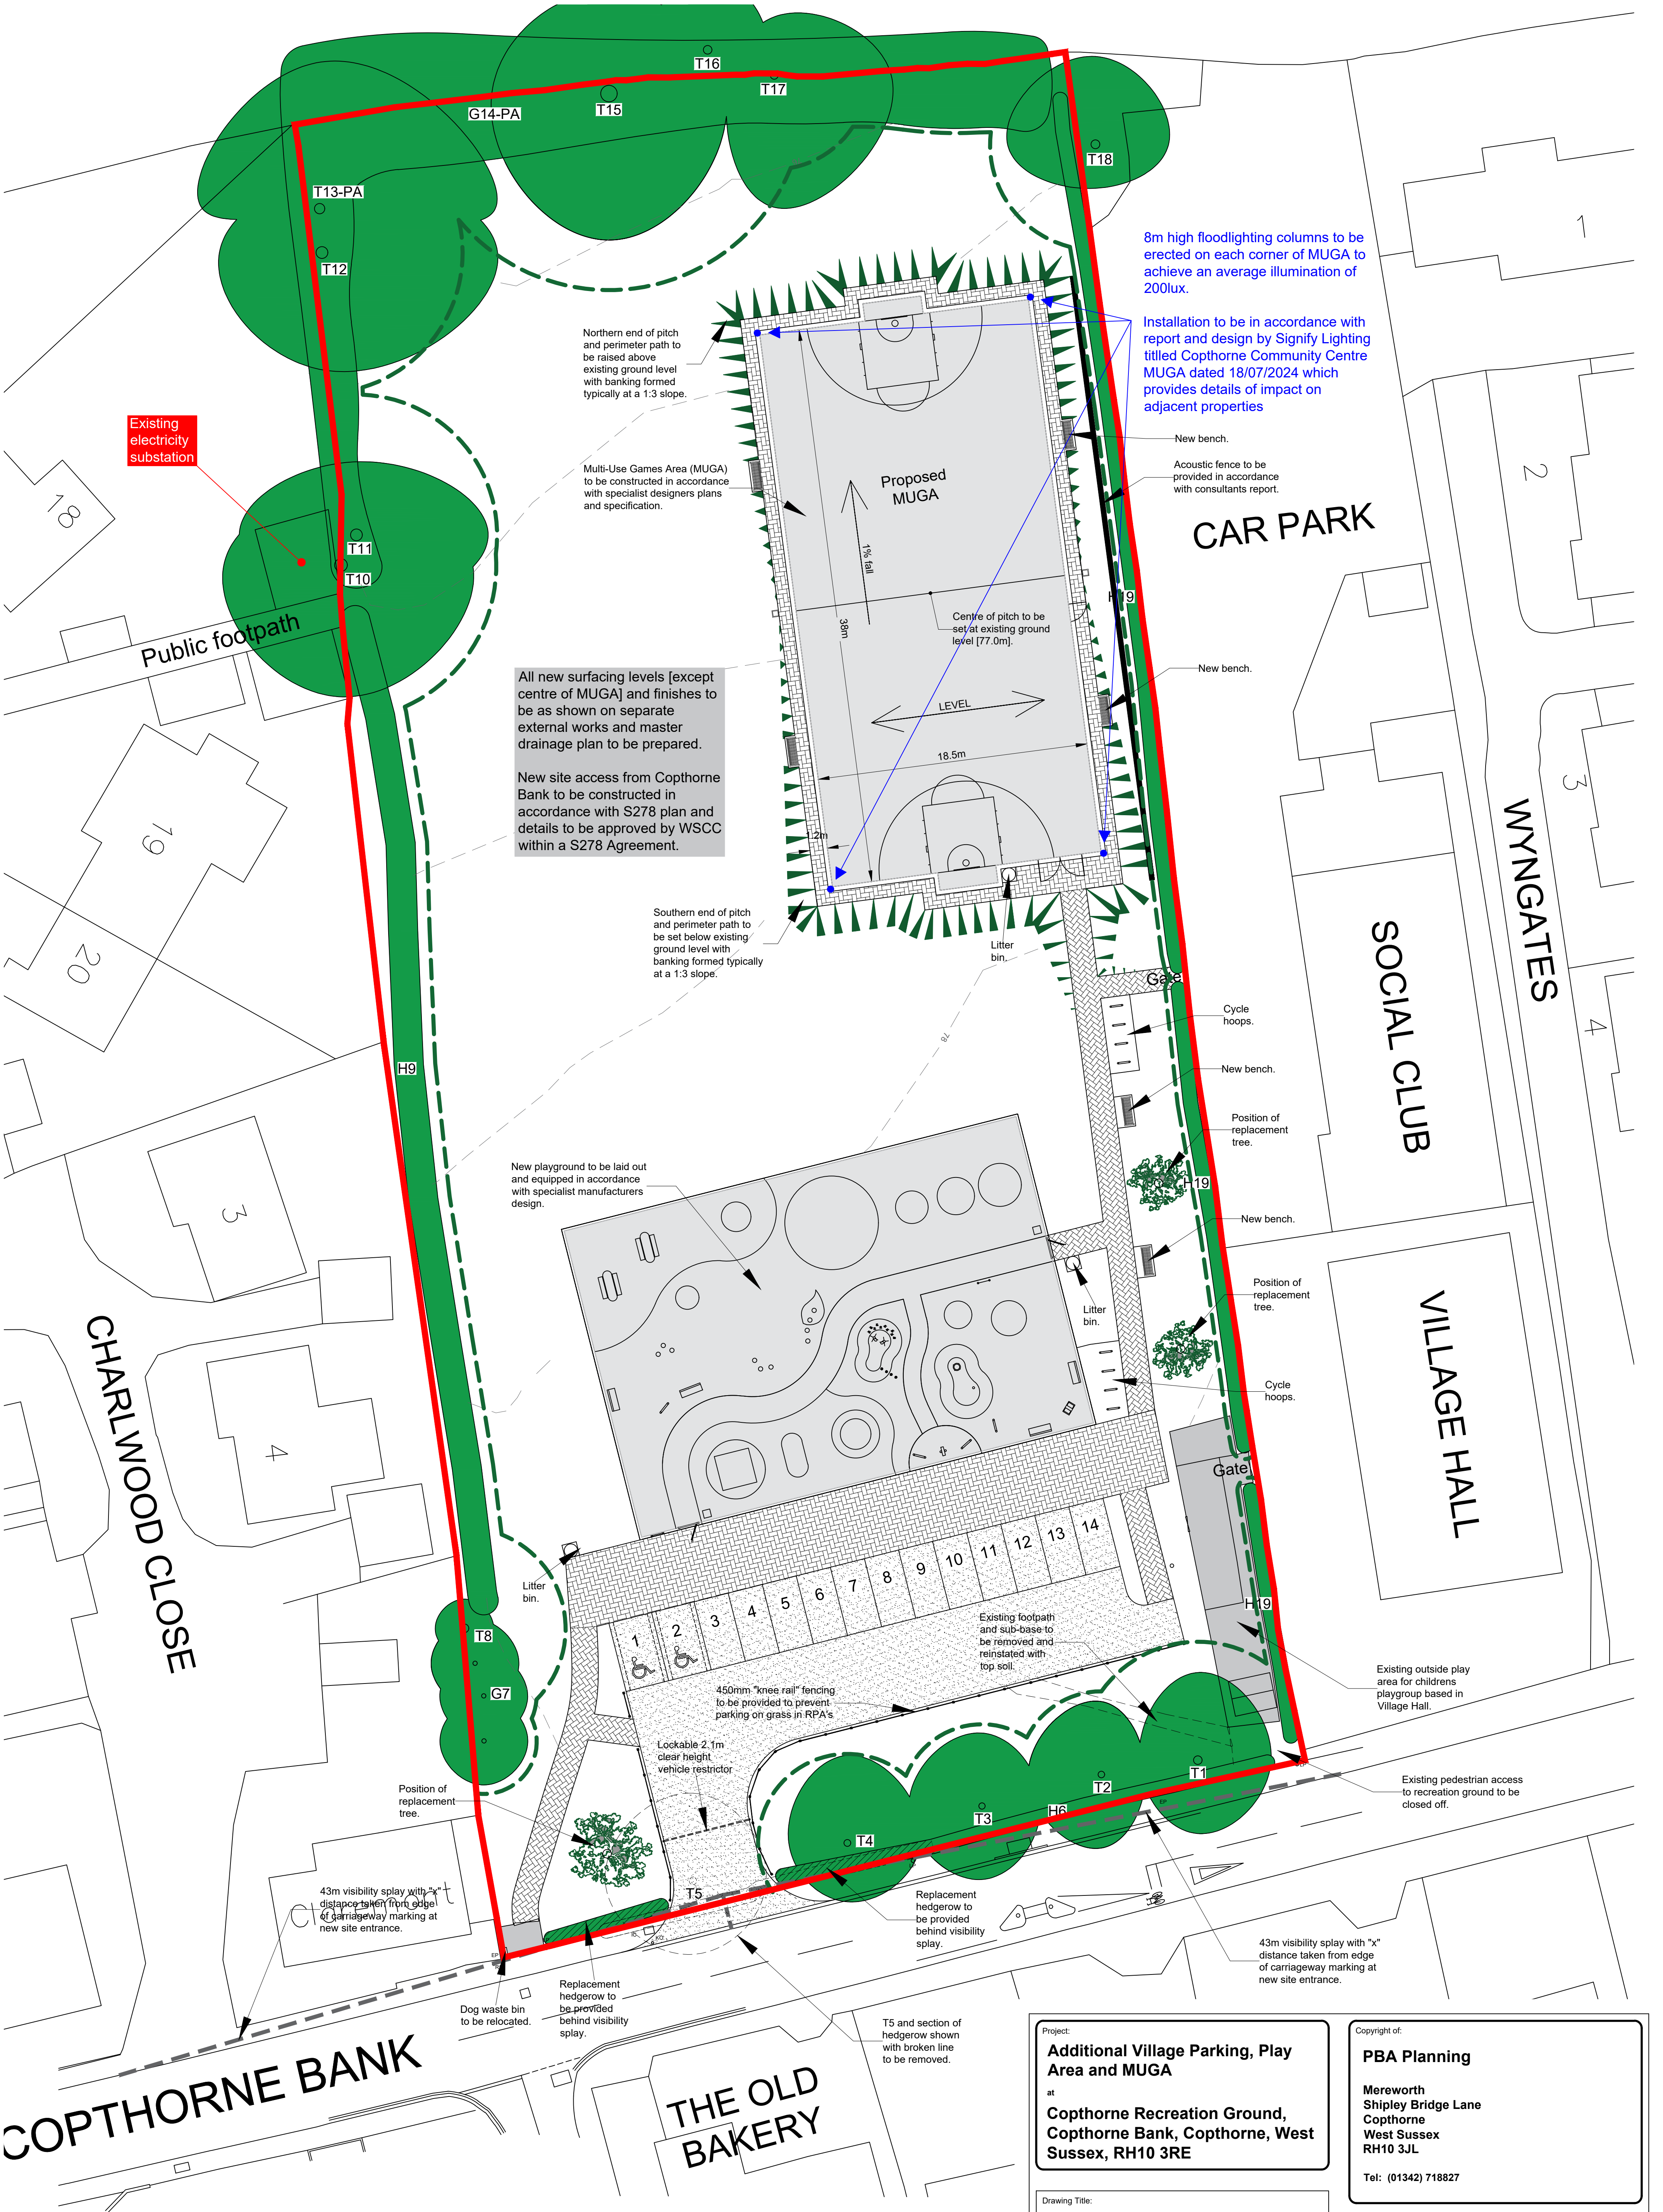

8m high floodlighting columns to be erected on each corner of MUGA to achieve an average illumination of 200lux.

Installation to be in accordance with report and design by Signify Lighting titled Copthorne Community Centre MUGA dated 18/07/2024 which provides details of impact on adjacent properties

New bench.
Acoustic fence to be provided in accordance with consultants report.

CAR PARK

New bench.

SOCIAL CLUB

VILLAGE HALL

Existing outside play area for childrens playgroup based in Village Hall.

Existing pedestrian access to recreation ground to be closed off.

Project:

Additional Village Parking, Play Area and MUGA

at

Copthorne Recreation Ground, Copthorne Bank, Copthorne, West Sussex, RH10 3RE

Drawing Title:

Proposed Layout Plan

Client:

Worth Parish Council

Copyright of:

PBA Planning

Mereworth
Shipley Bridge Lane
Copthorne
West Sussex
RH10 3JL

Tel: (01342) 718827

Date:

09/03/2024

Drawn:

PB

Rev:

B

Drg No:

WPC-CP-04

Scale:

1:200 on A1