


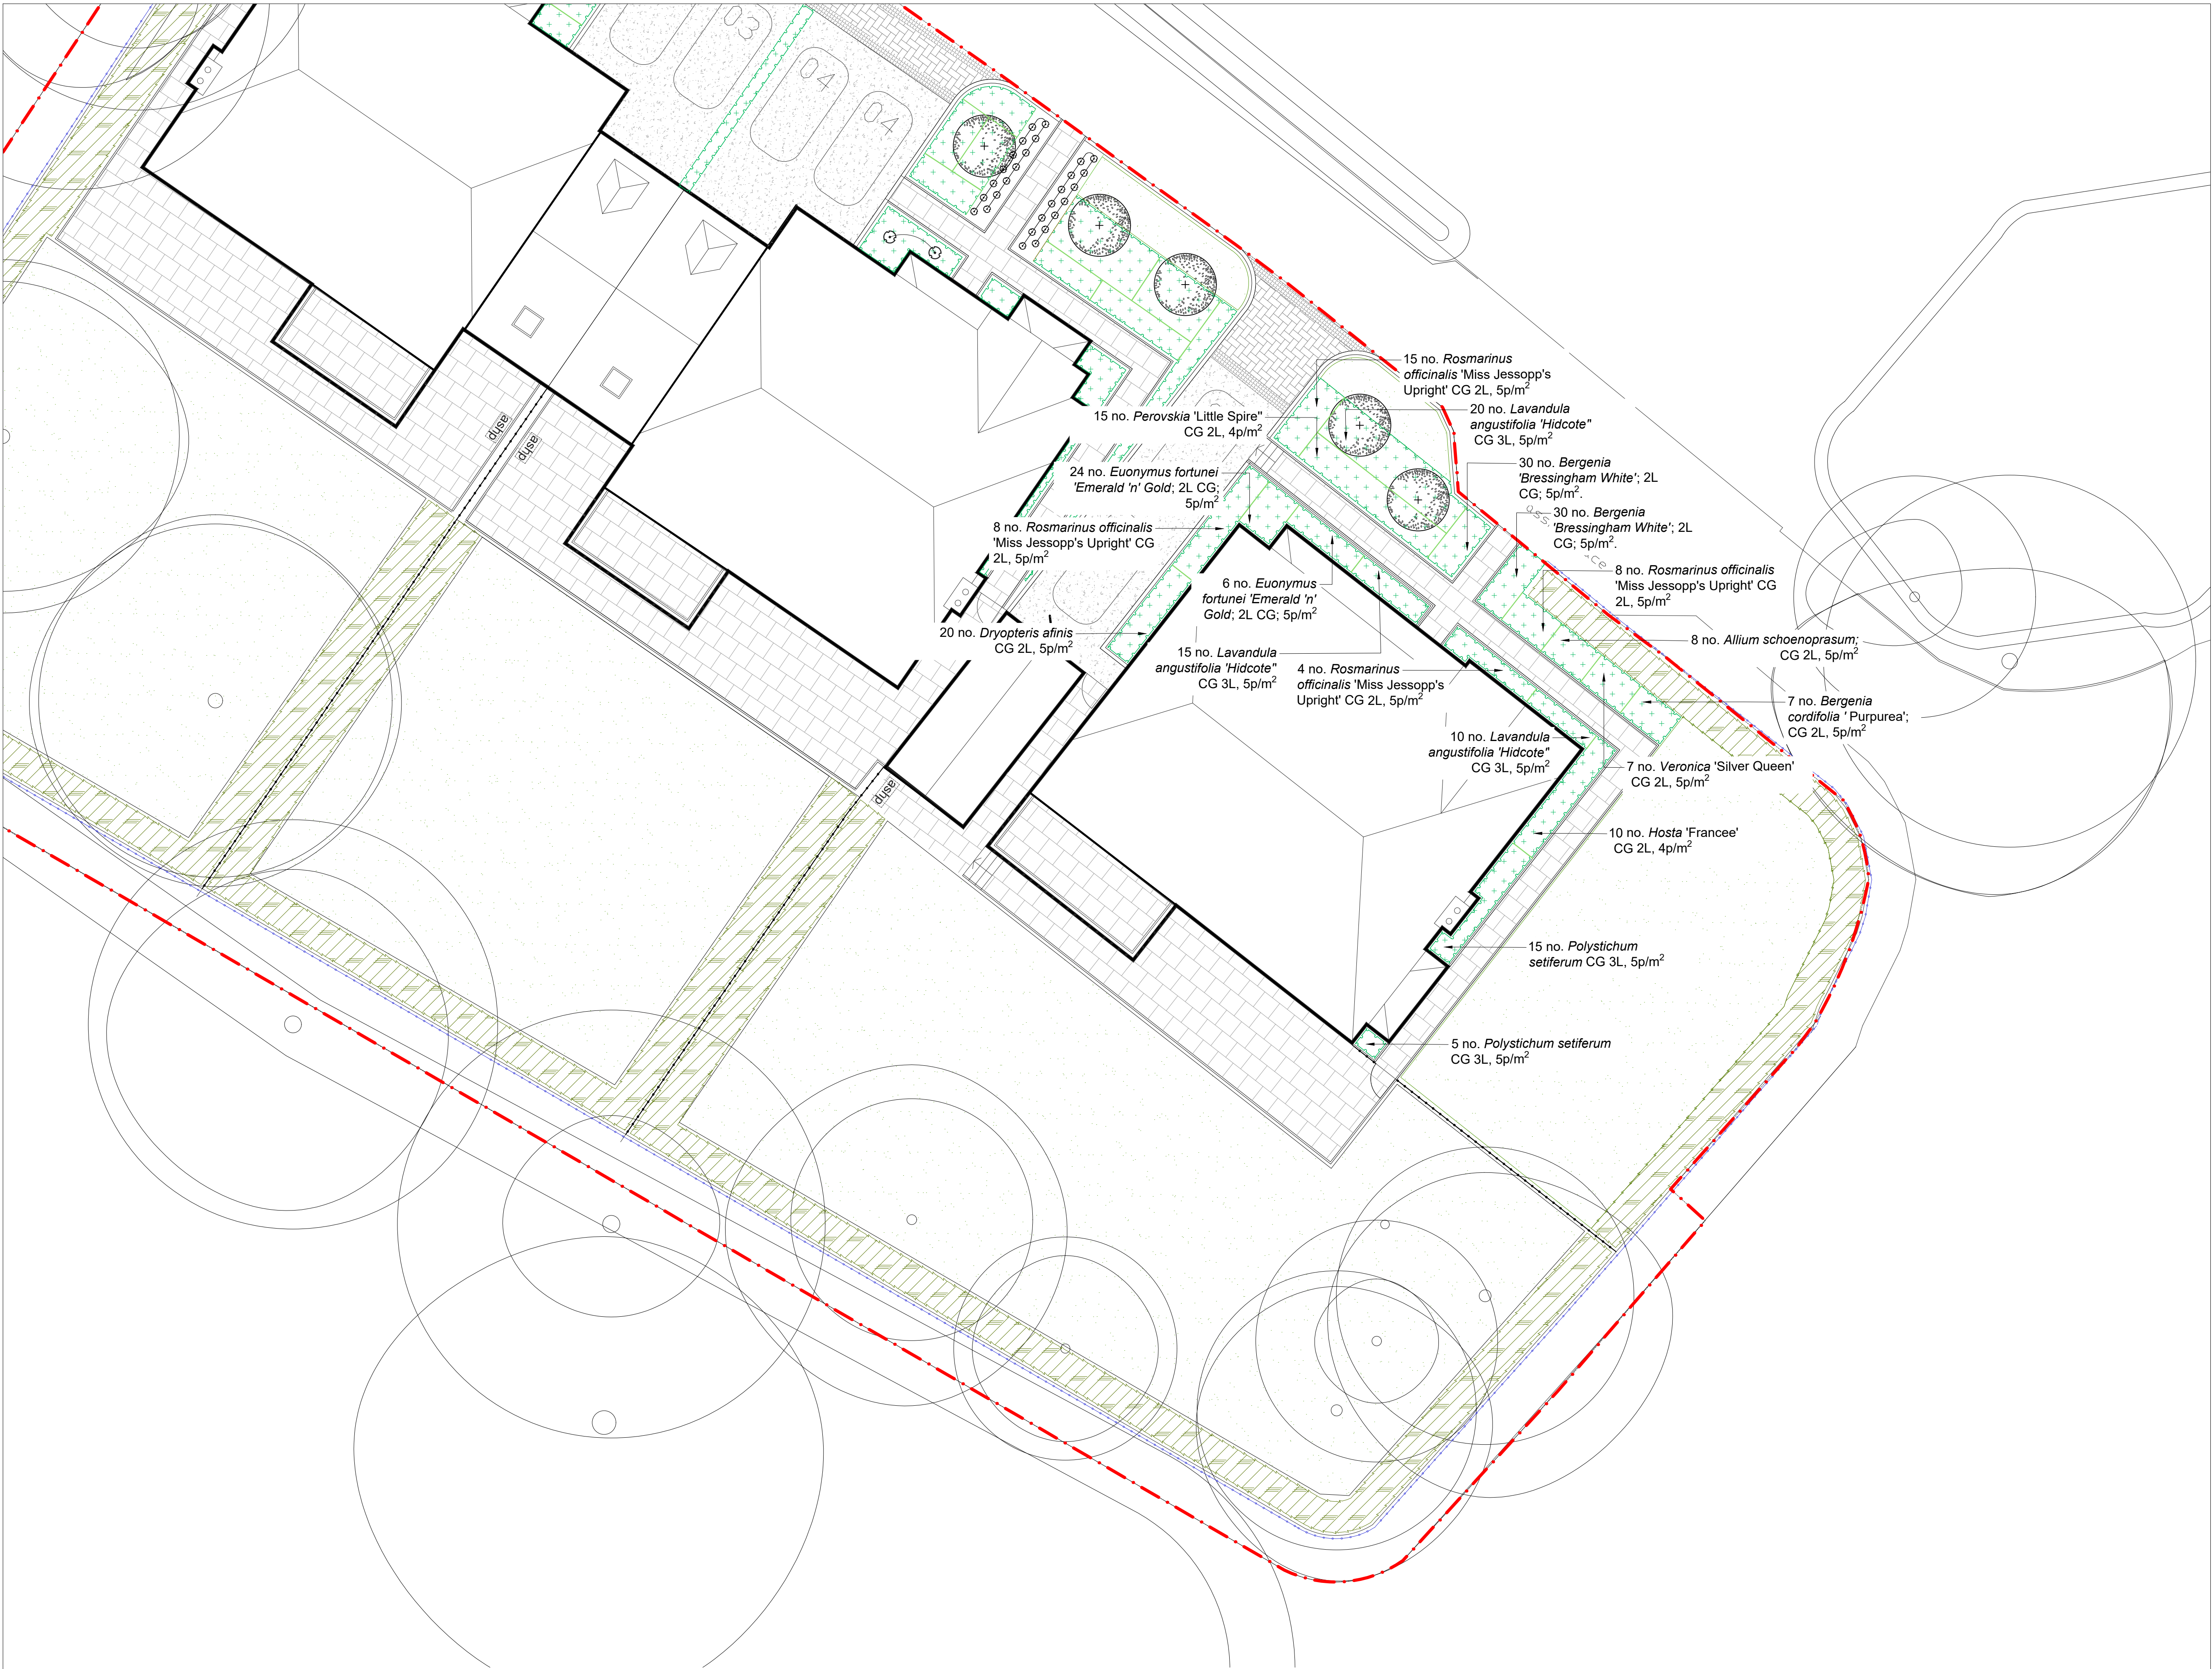


- Legend**
- Site Boundary
 - Existing Trees to be Retained and Protected
Existing mature trees with Root Protection Areas to be retained and protected on site in accordance with BS 5837:2012 - 'Trees in Relation to Design, Demolition and Construction - Recommendations'.
 - Proposed Native Trees
 - Proposed Hedgerows
 - Proposed Planting Area
 - Proposed Lawns
 - Proposed Specimen Planting

Notes:

- To be read in conjunction with all accompanying documents prepared by the Landscape Architect.

PLANNING ISSUE

Rev	Description	Date	Drawn	Appr
00	Planning Issue	27.10.25	AS	KM

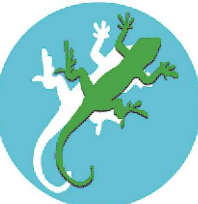 **LIZARD**
Landscape Design and Ecology

The Old Bank, 34 South Street, Tarring, Worthing, West Sussex, BN14 7LH
T. 01903 216033 E. office@lizardlandscape.co.uk W. lizardlandscape.co.uk

Client
Remmus Designer Homes LTD

Project Title and Location
Ardingly Phase 2
Earthingleigh, College Road, Ardingly, Haywards Heath

Drawing Title
Detailed Planting Plan

Scale	Drawn	Approved	Date
1:100@A1	AS	KM	27.10.25
Drawing No		Revision	
LLD3592-LAN-DWG-202		00	

Detailed Planting Plan

Ardingly Phase 2 - Earthingleigh, College Road, Ardingly, Haywards Heath