


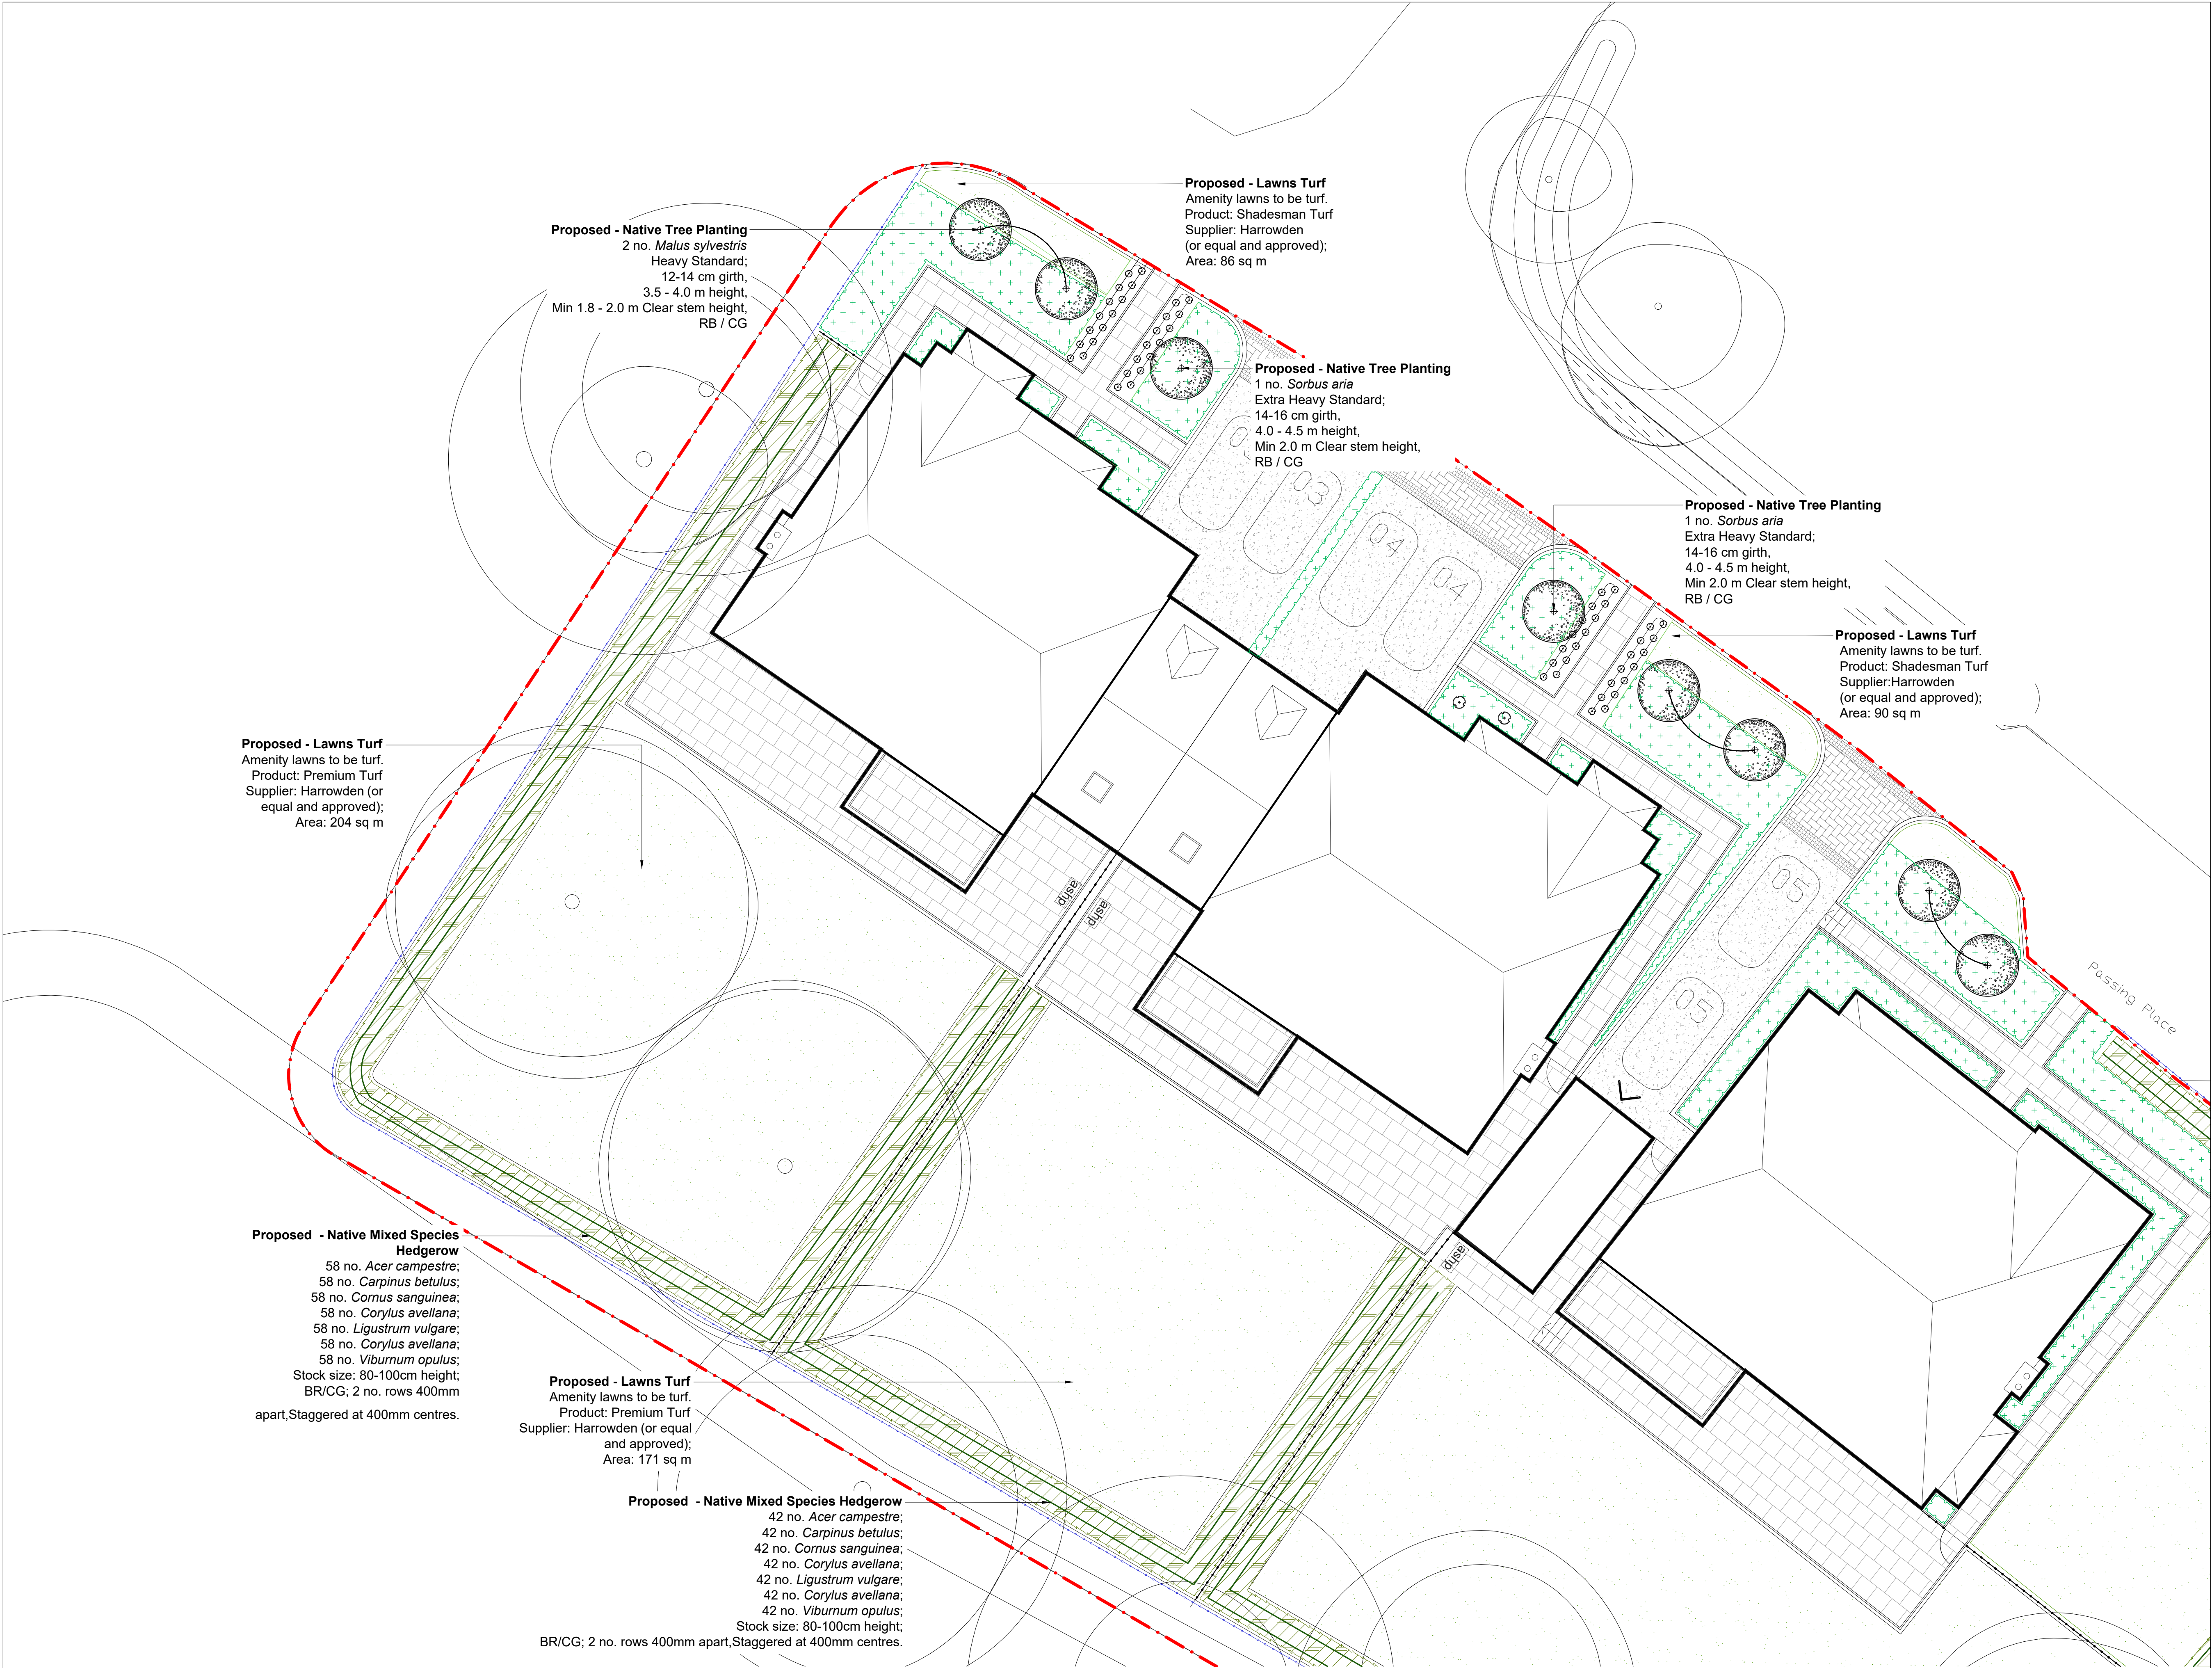


- Legend**
- Site Boundary
 - Existing Trees to be Retained and Protected
Existing mature trees with Root Protection Areas to be retained and protected on site in accordance with BS 5837:2012 - 'Trees in Relation to Design, Demolition and Construction - Recommendations'.
 - Proposed Native Trees
 - Proposed Hedgerows
 - Proposed Planting Area
 - Proposed Lawns
 - Proposed Specimen Planting

Notes:
1. To be read in conjunction with all accompanying documents prepared by the Landscape Architect.

PLANNING ISSUE

Rev	Description	Date	Drawn	Appr
00	Planning Issue	27.10.25	AS	KM

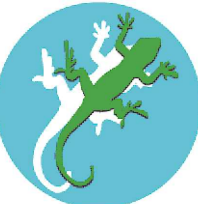

LIZARD
Landscape Design and Ecology
The Old Bank, 34 South Street, Tarring, Worthing, West Sussex, BN14 7LH
T. 01903 216033 E. office@lizardlandscape.co.uk W. lizardlandscapeecology.com


Client
Remmus Designer Homes LTD

Project Title and Location
Ardingly Phase 2
Earthingleigh, College Road, Ardingly, Haywards Heath

Drawing Title
Infrastructure Planting Plan

Scale	Drawn	Approved	Date
1:100@A1	AS	KM	27.10.25

Drawing No	Revision
LLD3592-LAN-DWG-204	00

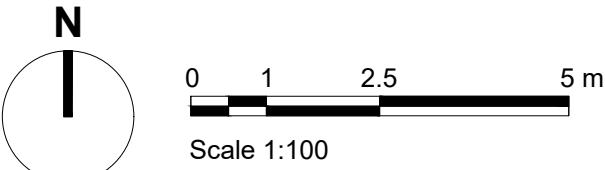

Infrastructure Planting Plan
Ardingly Phase 2 - Earthingleigh, College Road, Ardingly, Haywards Heath