


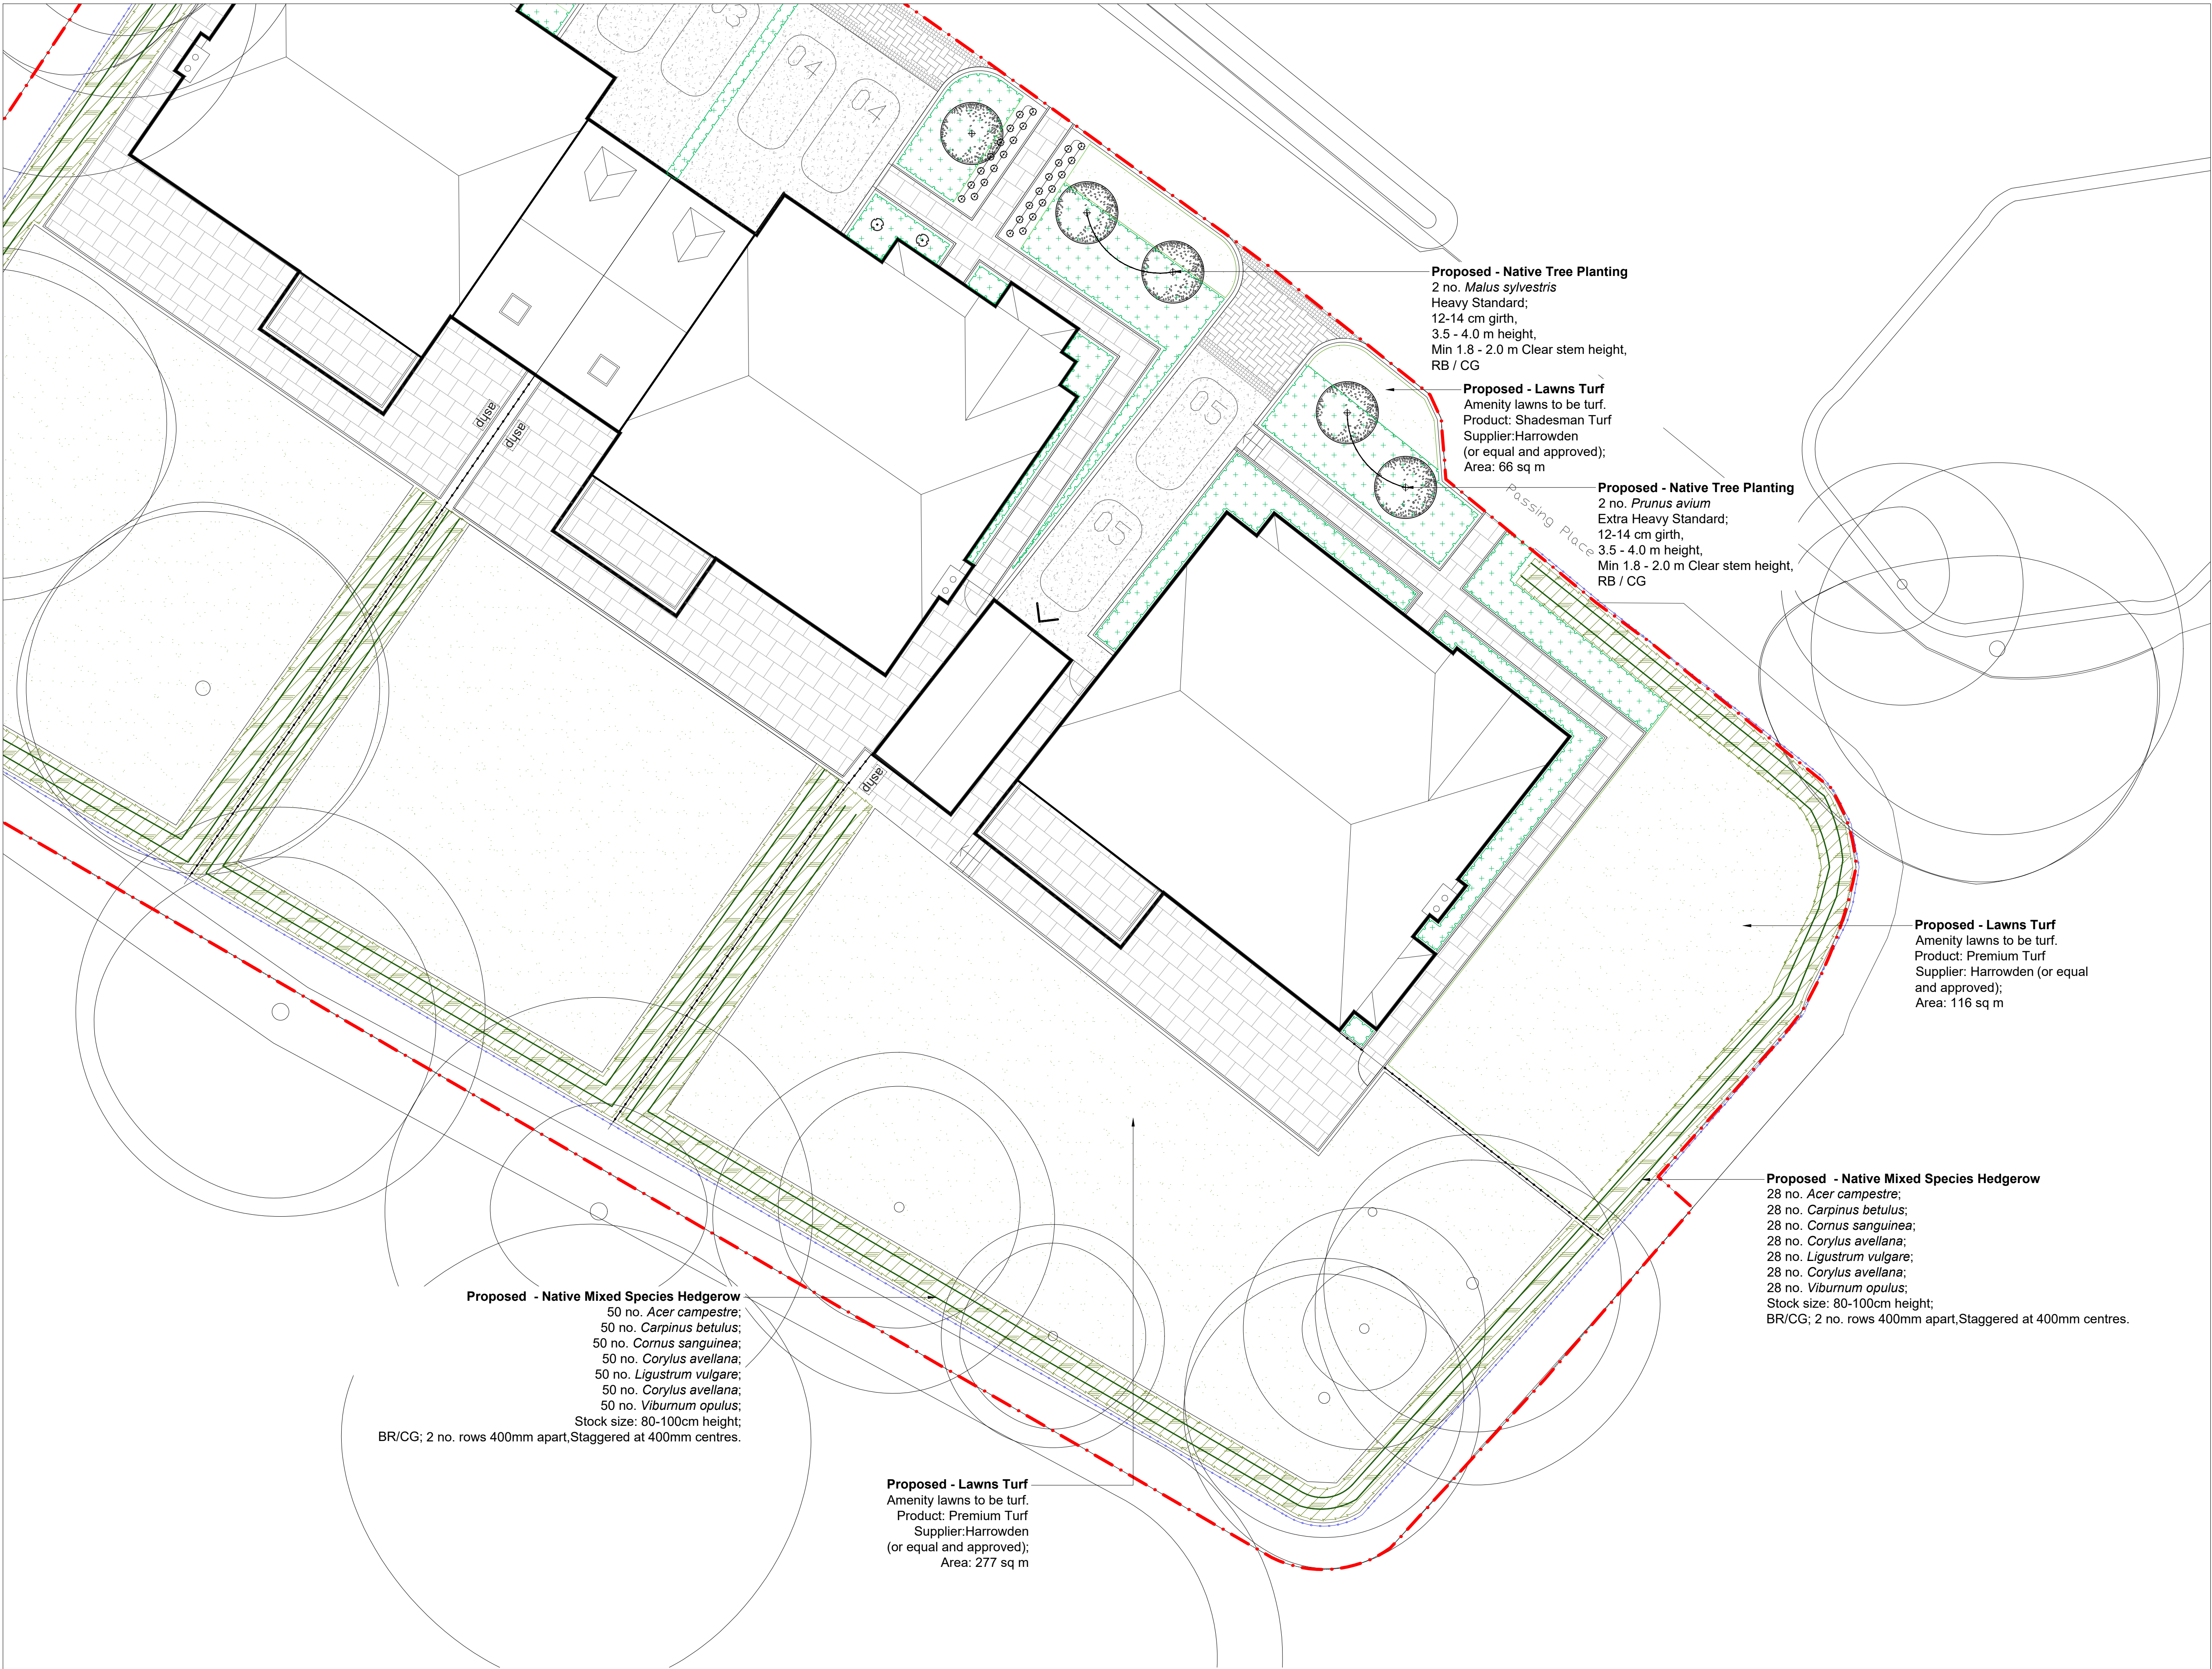

Legend


- Site Boundary
- Existing Trees to be Retained and Protected
Existing mature trees with Root Protection Areas to be retained and protected on site in accordance with BS 5837:2012 - 'Trees in Relation to Design, Demolition and Construction - Recommendations'.
- Proposed Native Trees
- Proposed Hedgerows
- Proposed Planting Area
- Proposed Lawns
- Proposed Specimen Planting

Notes:

- To be read in conjunction with all accompanying documents prepared by the Landscape Architect.

PLANNING ISSUE

Rev	Description	Date	Drawn	Appr
00	Planning Issue	27.10.25	AS	KM

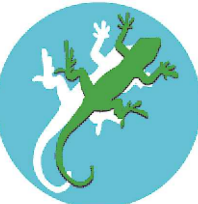
 **LIZARD**
Landscape Design and Ecology
The Old Bank, 34 South Street, Tarring, Worthing, West Sussex, BN14 7LH
T. 01903 216033 E. office@lizardlandscape.co.uk W. lizardlandscape.co.uk

Client
Remmus Designer Homes LTD

Project Title and Location
Ardingly Phase 2
Earthingleigh, College Road, Ardingly, Haywards Heath

Drawing Title
Infrastructure Planting Plan

Scale 1:100@A1	Drawn AS	Approved KM	Date 27.10.25
Drawing No LLD3592-LAN-DWG-205			Revision 00

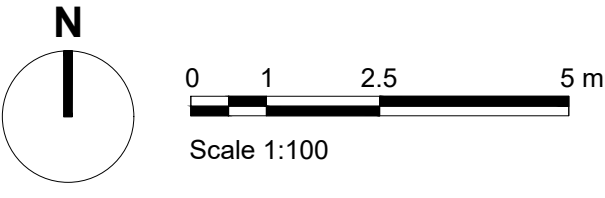

Infrastructure Planting Plan

Ardingly Phase 2 - Earthingleigh, College Road, Ardingly, Haywards Heath