

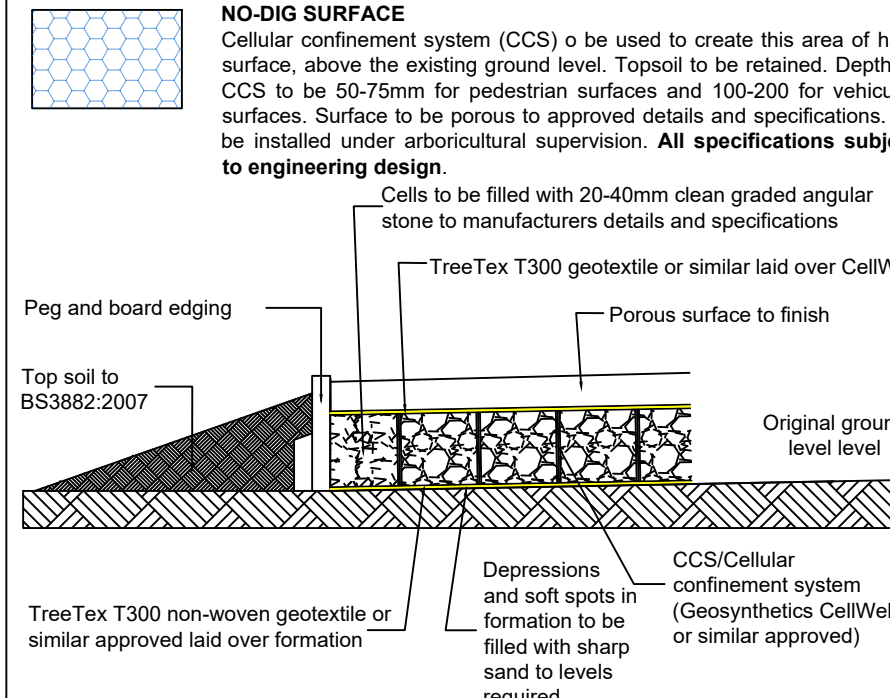


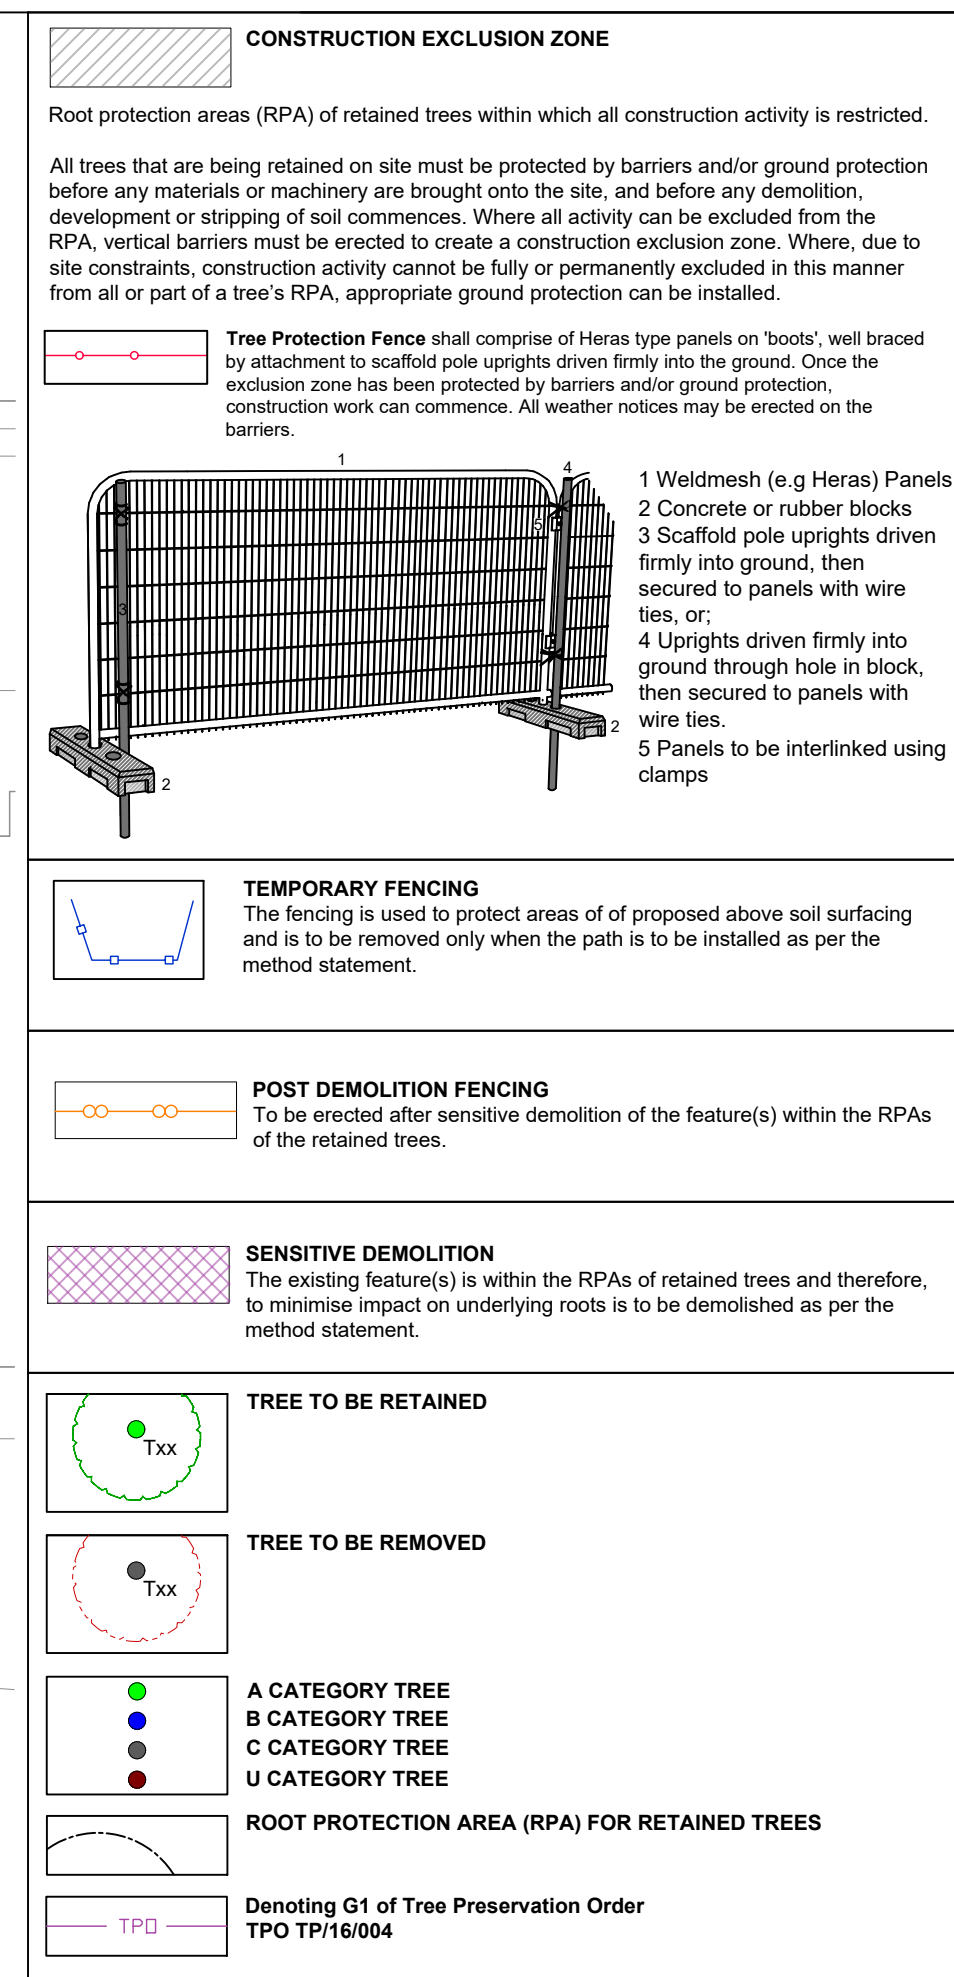

The original of this drawing was produced in colour - a monochrome copy should not be relied upon.

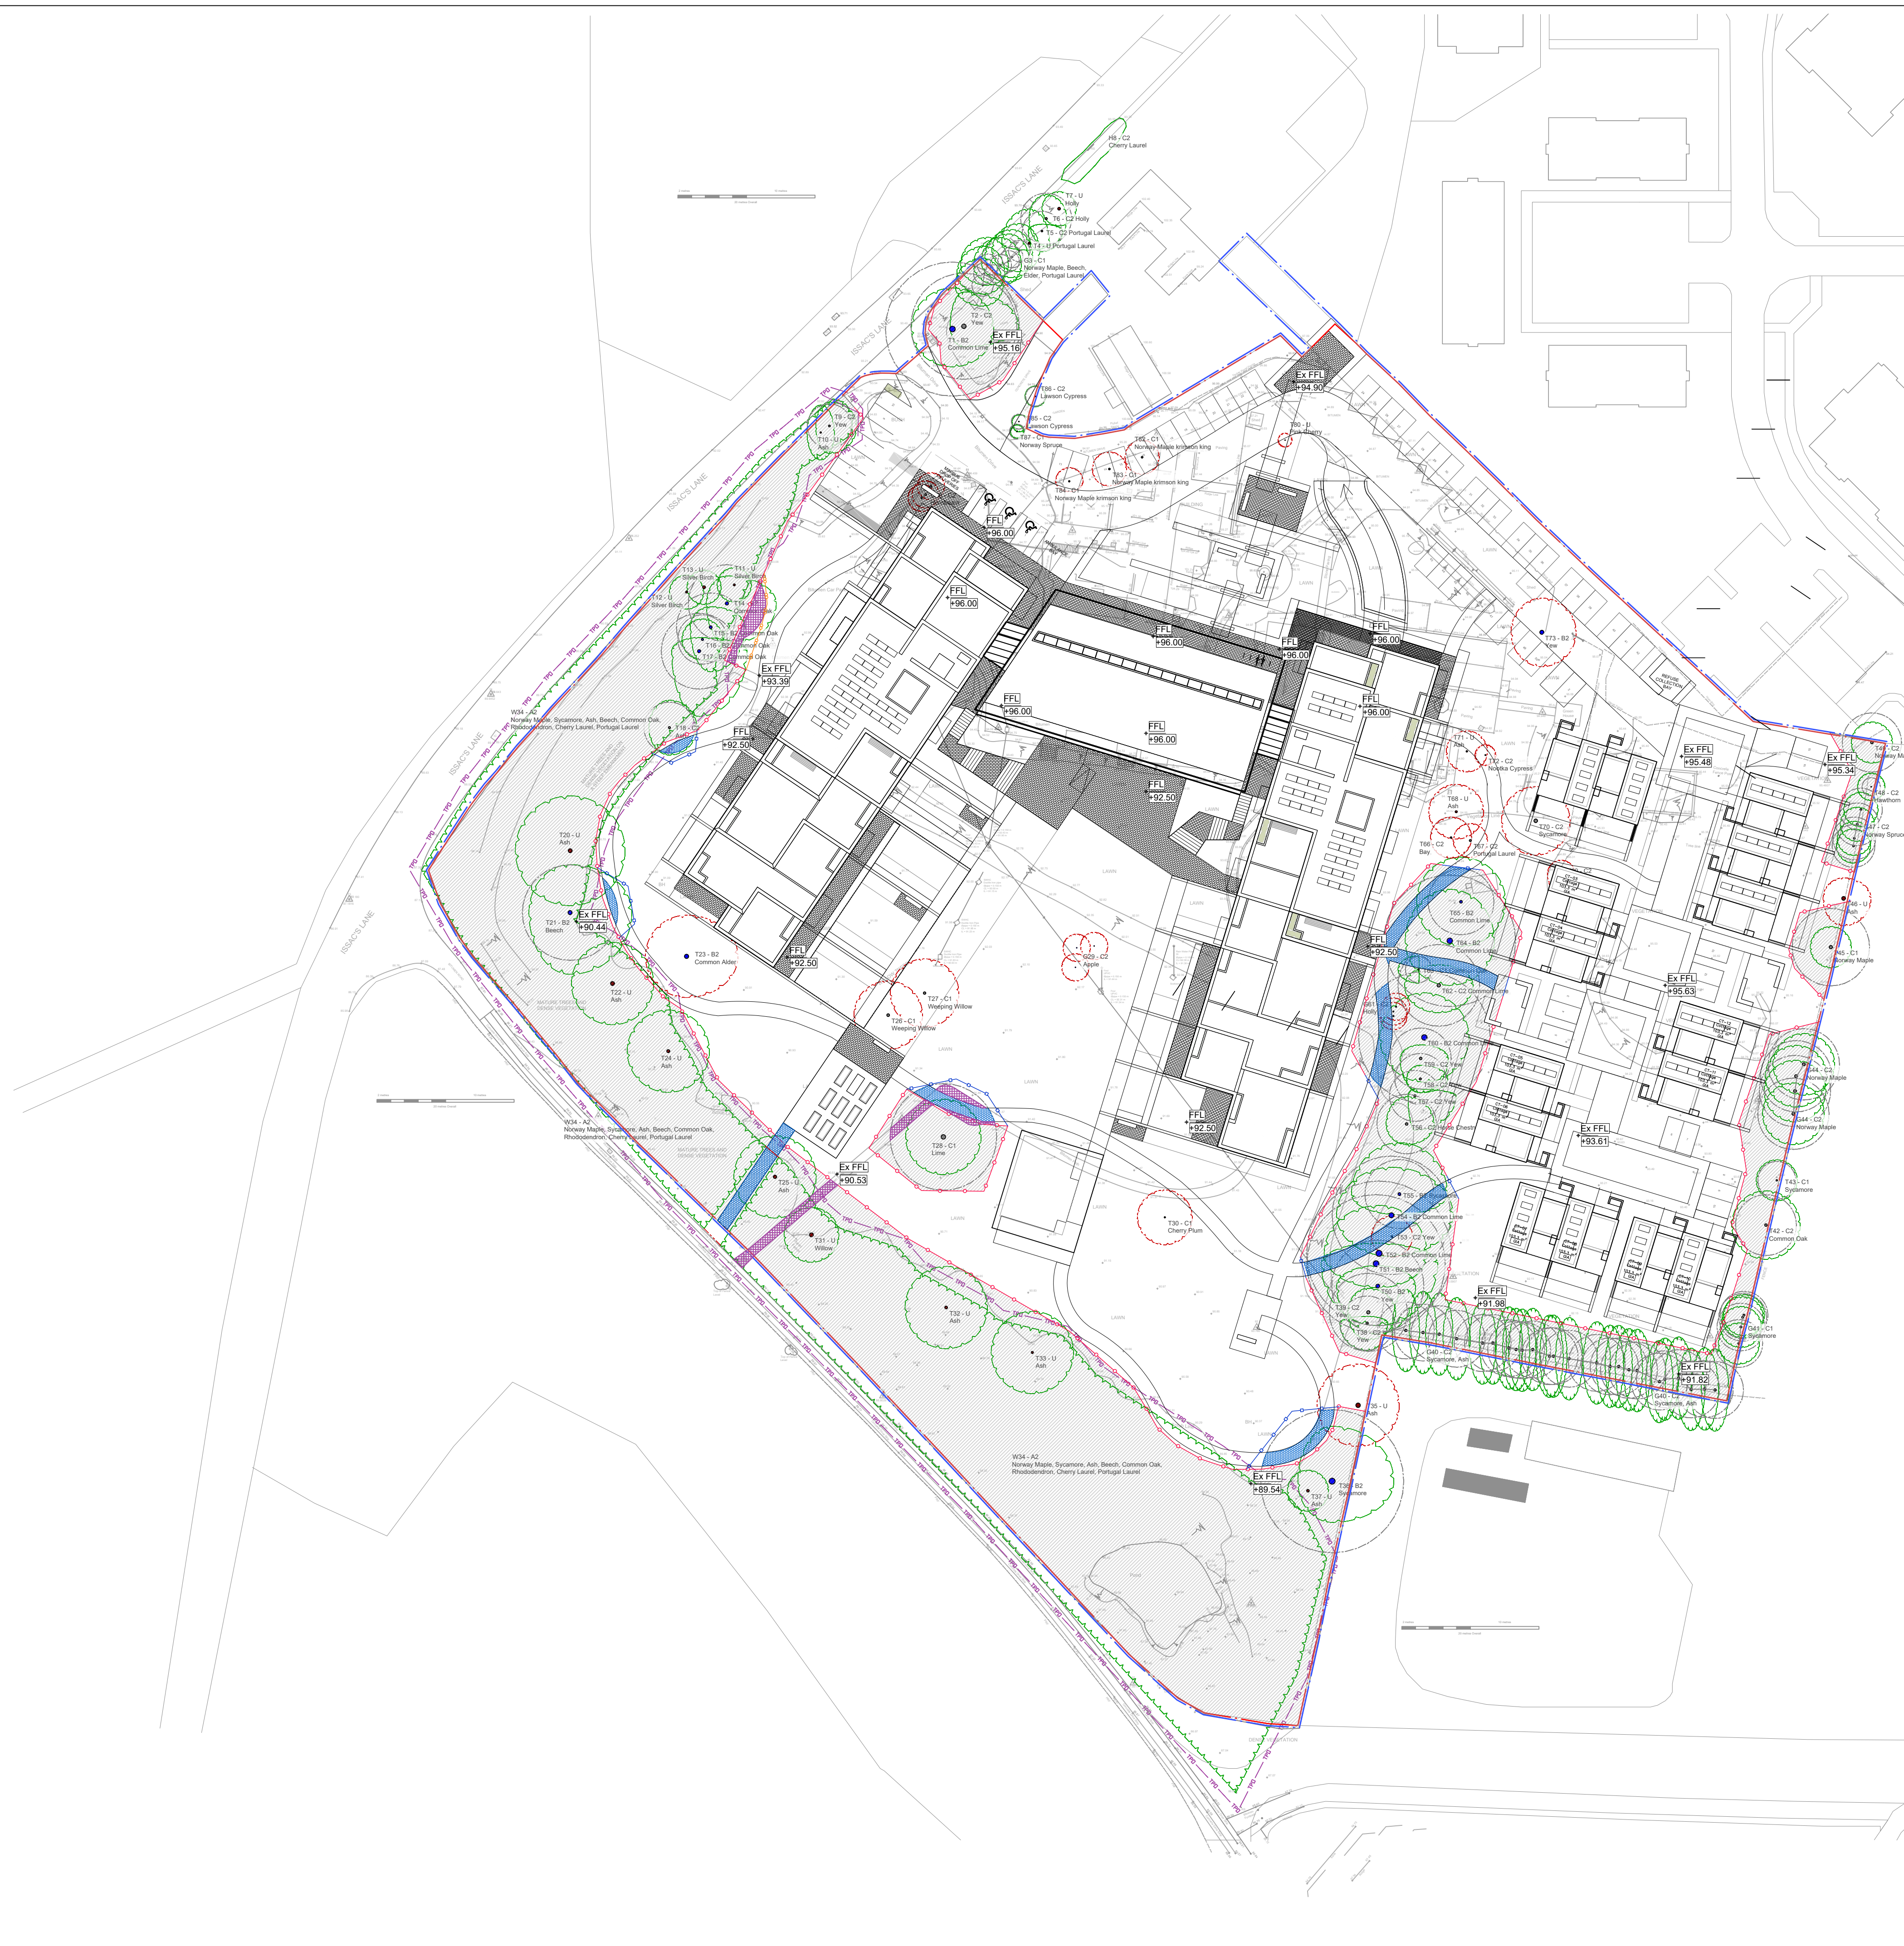

HEAD OFFICE
Rodbourne Rail Business Centre, Malmesbury,
SN16 0ES
Tel: 01666 625646

4 & 5 The Old Mill, Fry's Yard, Bridge Street, Godalming,
GU7 1HP
Tel: 01483 425714

Suite 6, Crescent House, Yonge Close, Eastleigh,
SO50 9SX
Tel: 02382 026300

email: mail@acdenv.co.uk
www.acdenvironmental.co.uk

scheme: Downlands Park Nursing Home	
Isaacs Lane, Haywards Heath	
West Sussex	
client: Four Quarters Developments	
drawing: Tree Protection Plan	
date: 27.08.2020	
scale: 1:500@A1	
dwg no: PRI22477-03	
drawn: RA	checked: AJB