
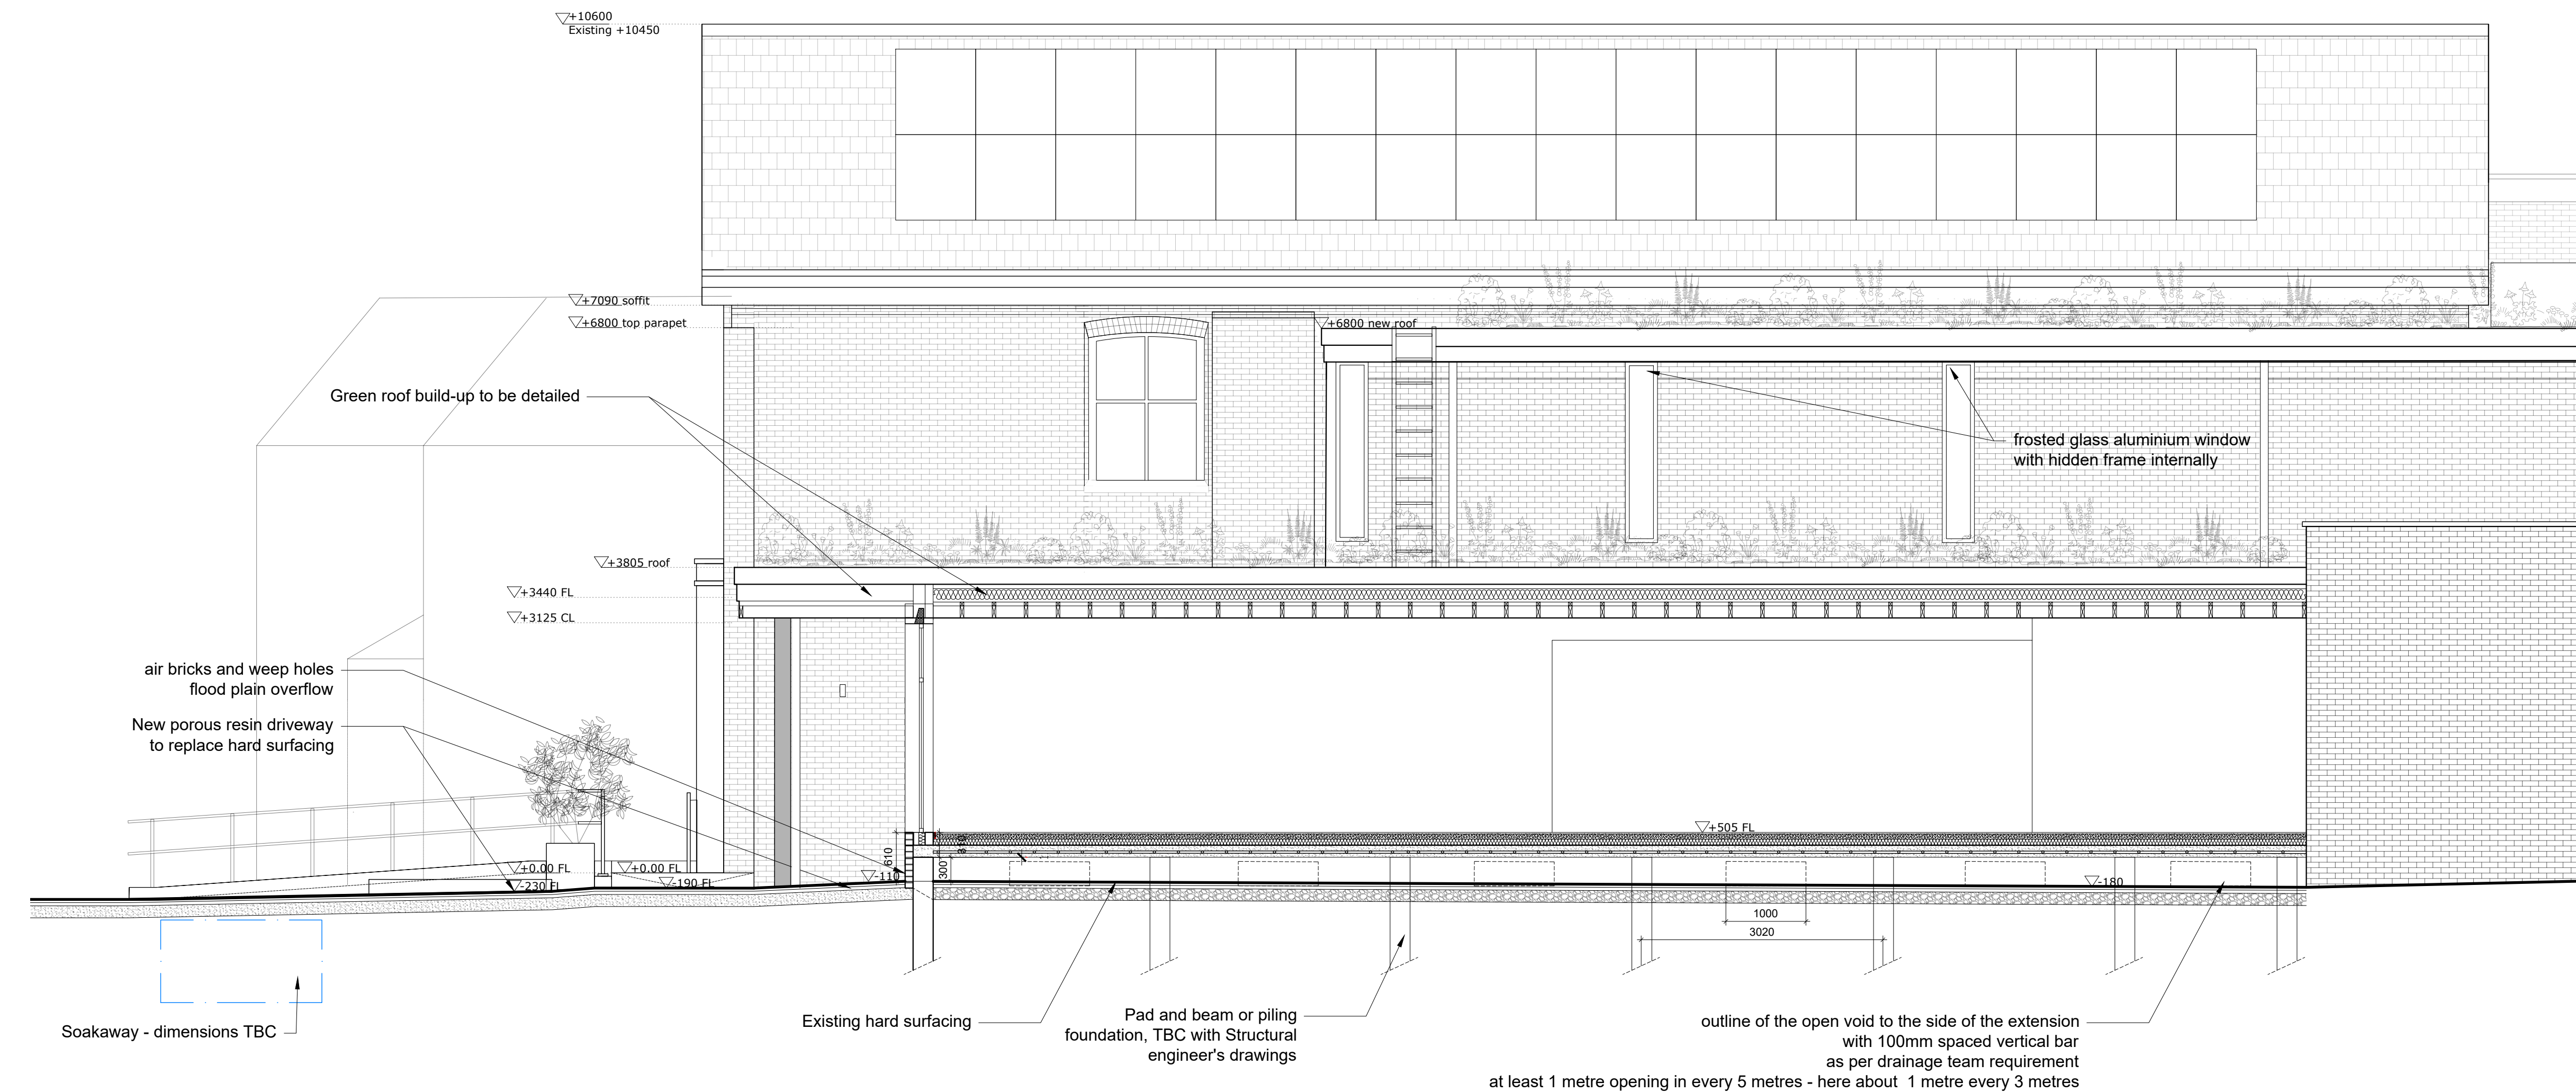
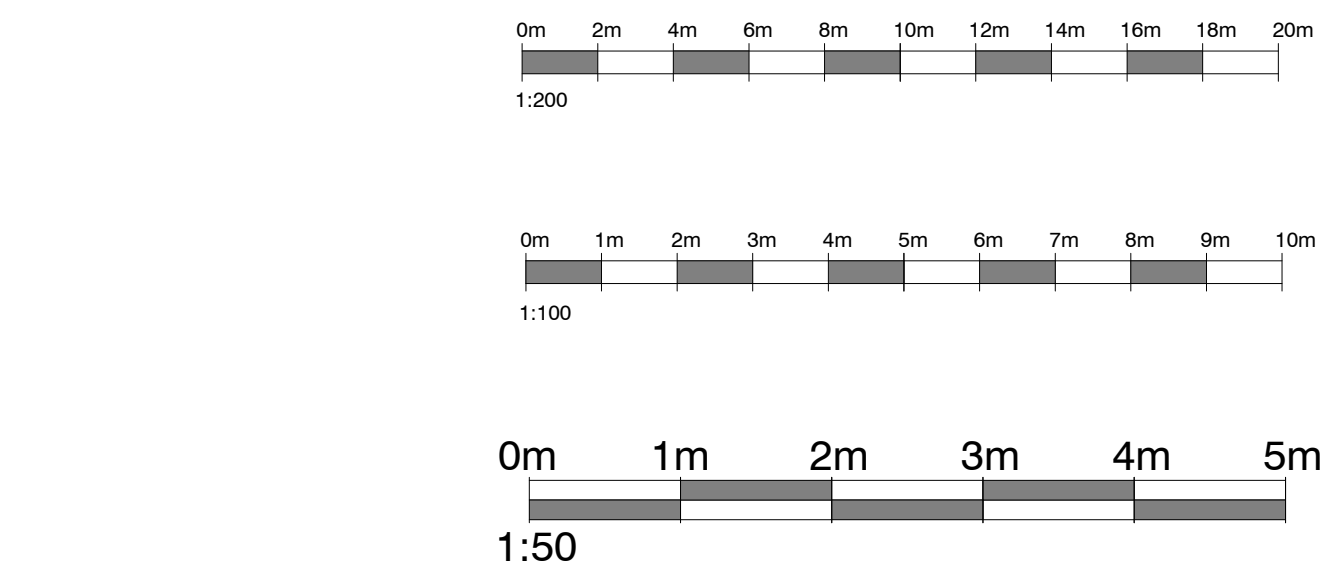
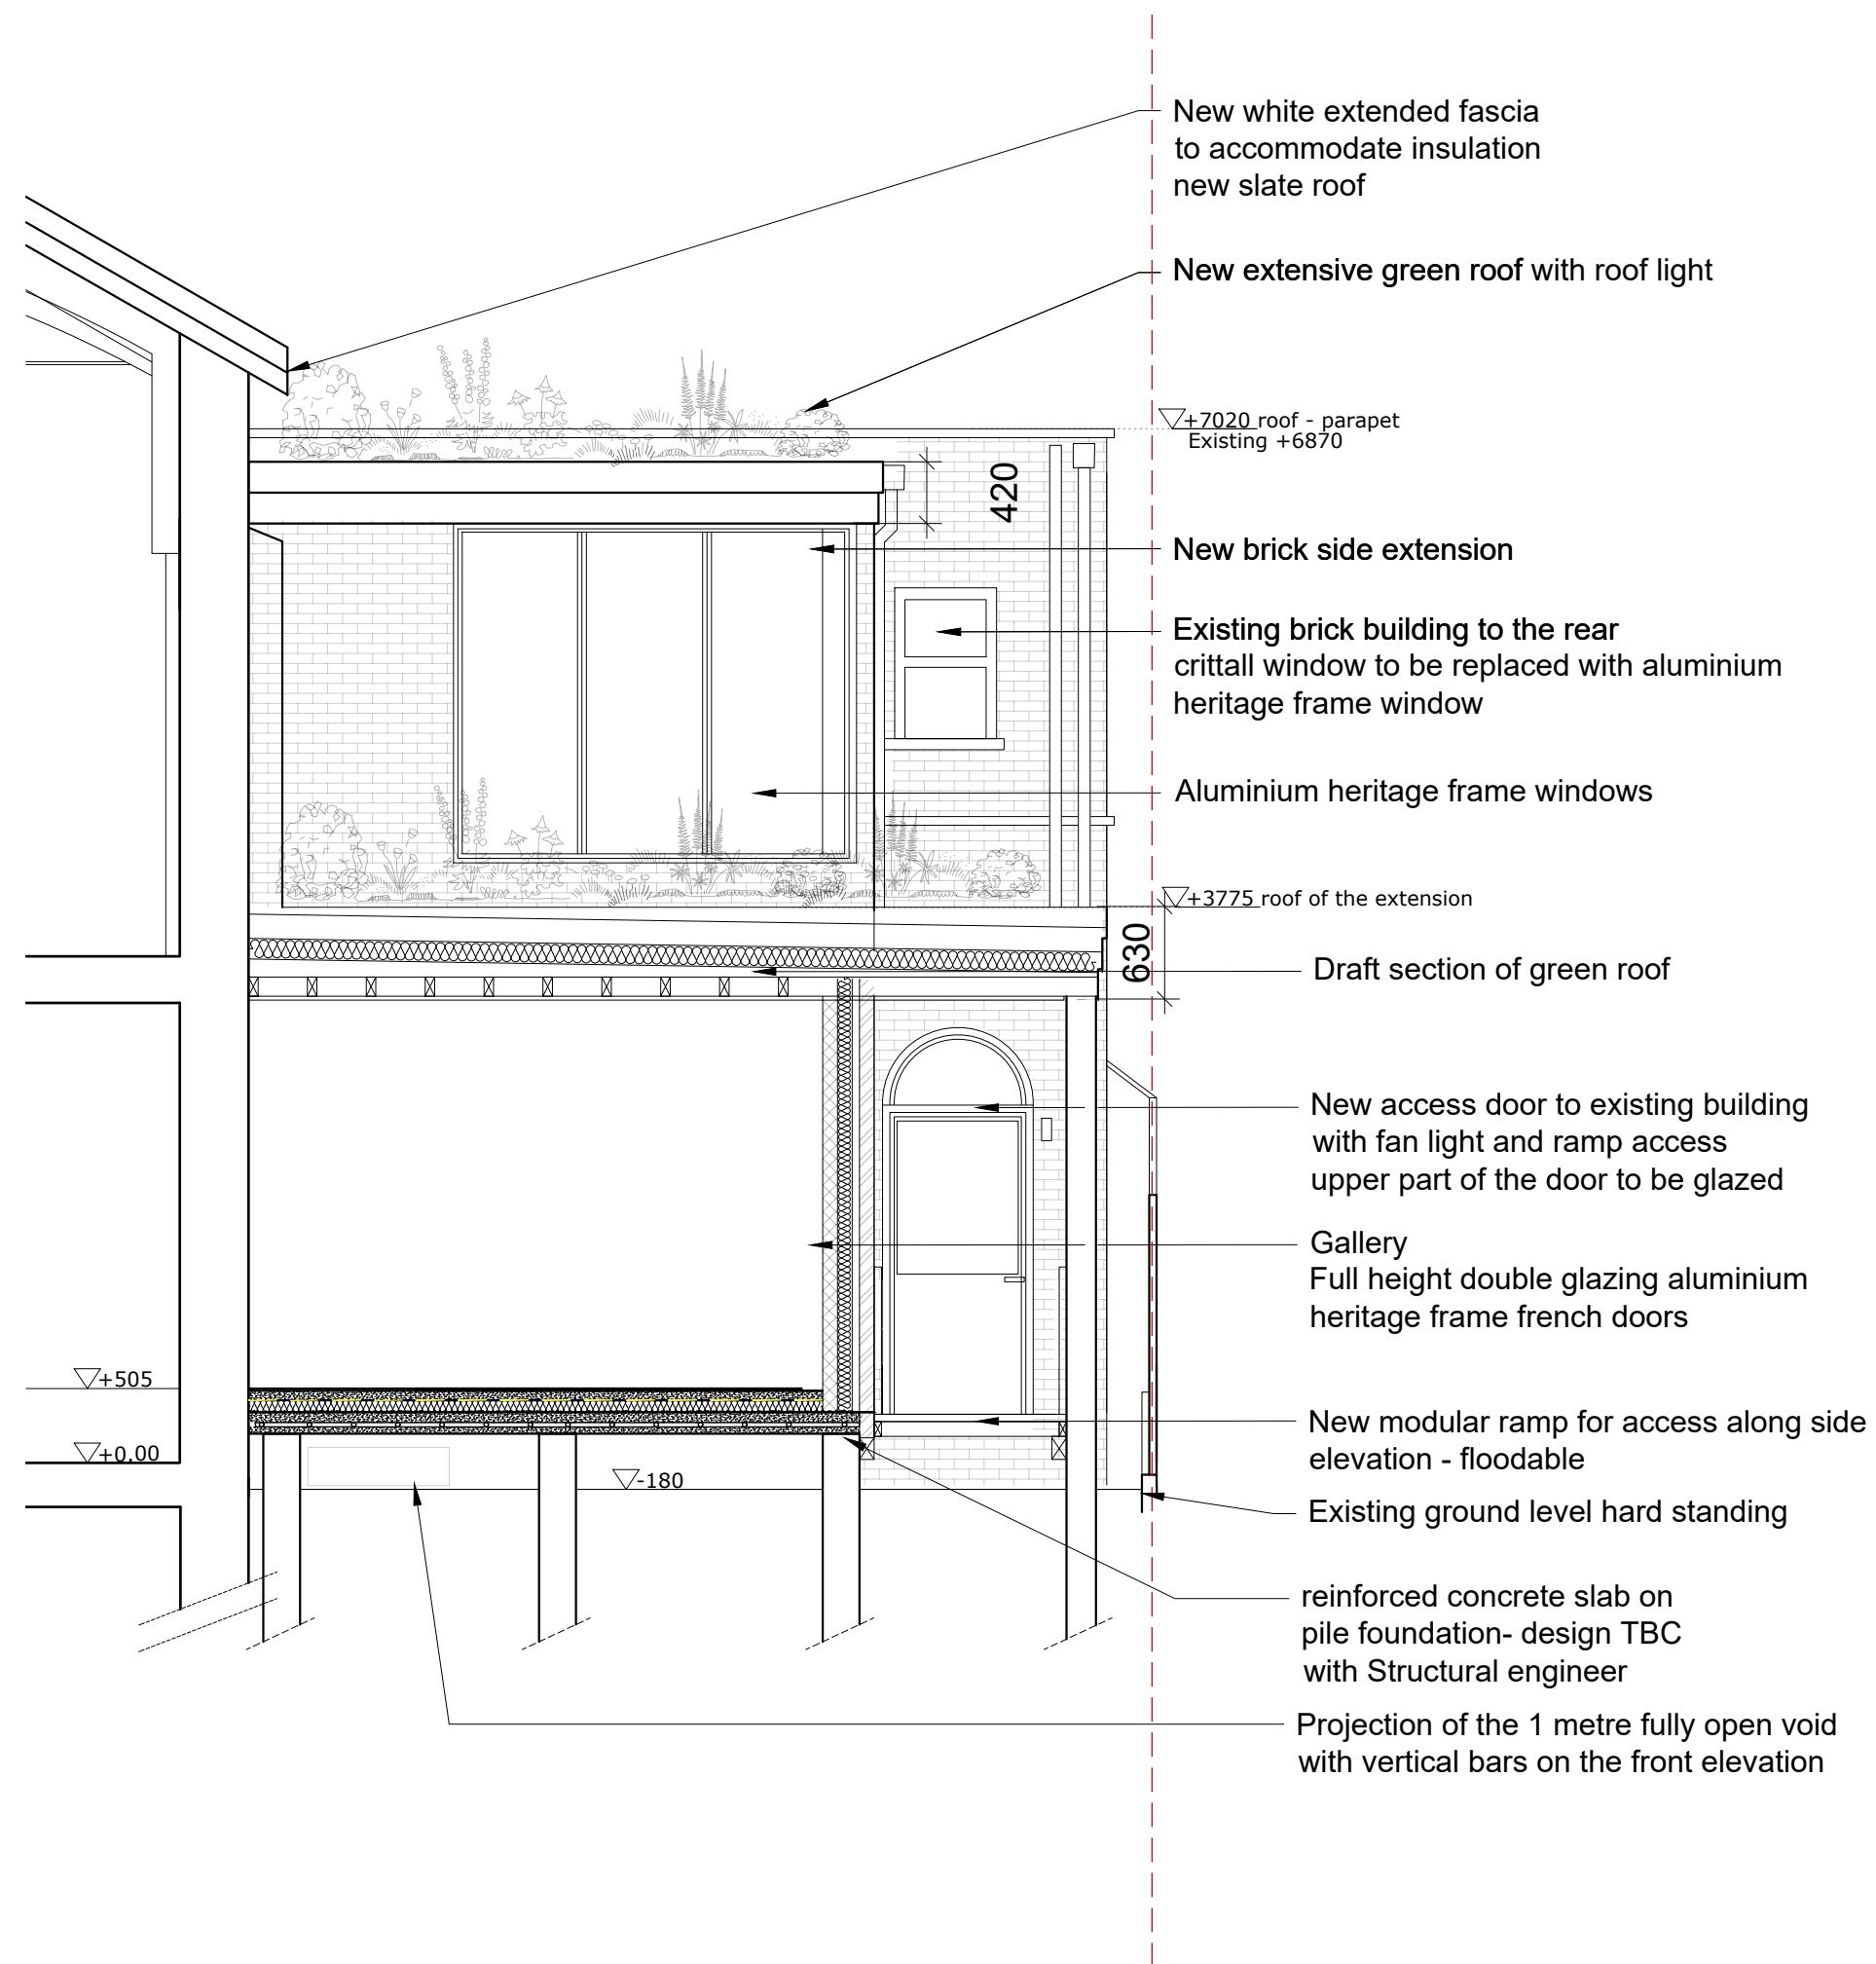


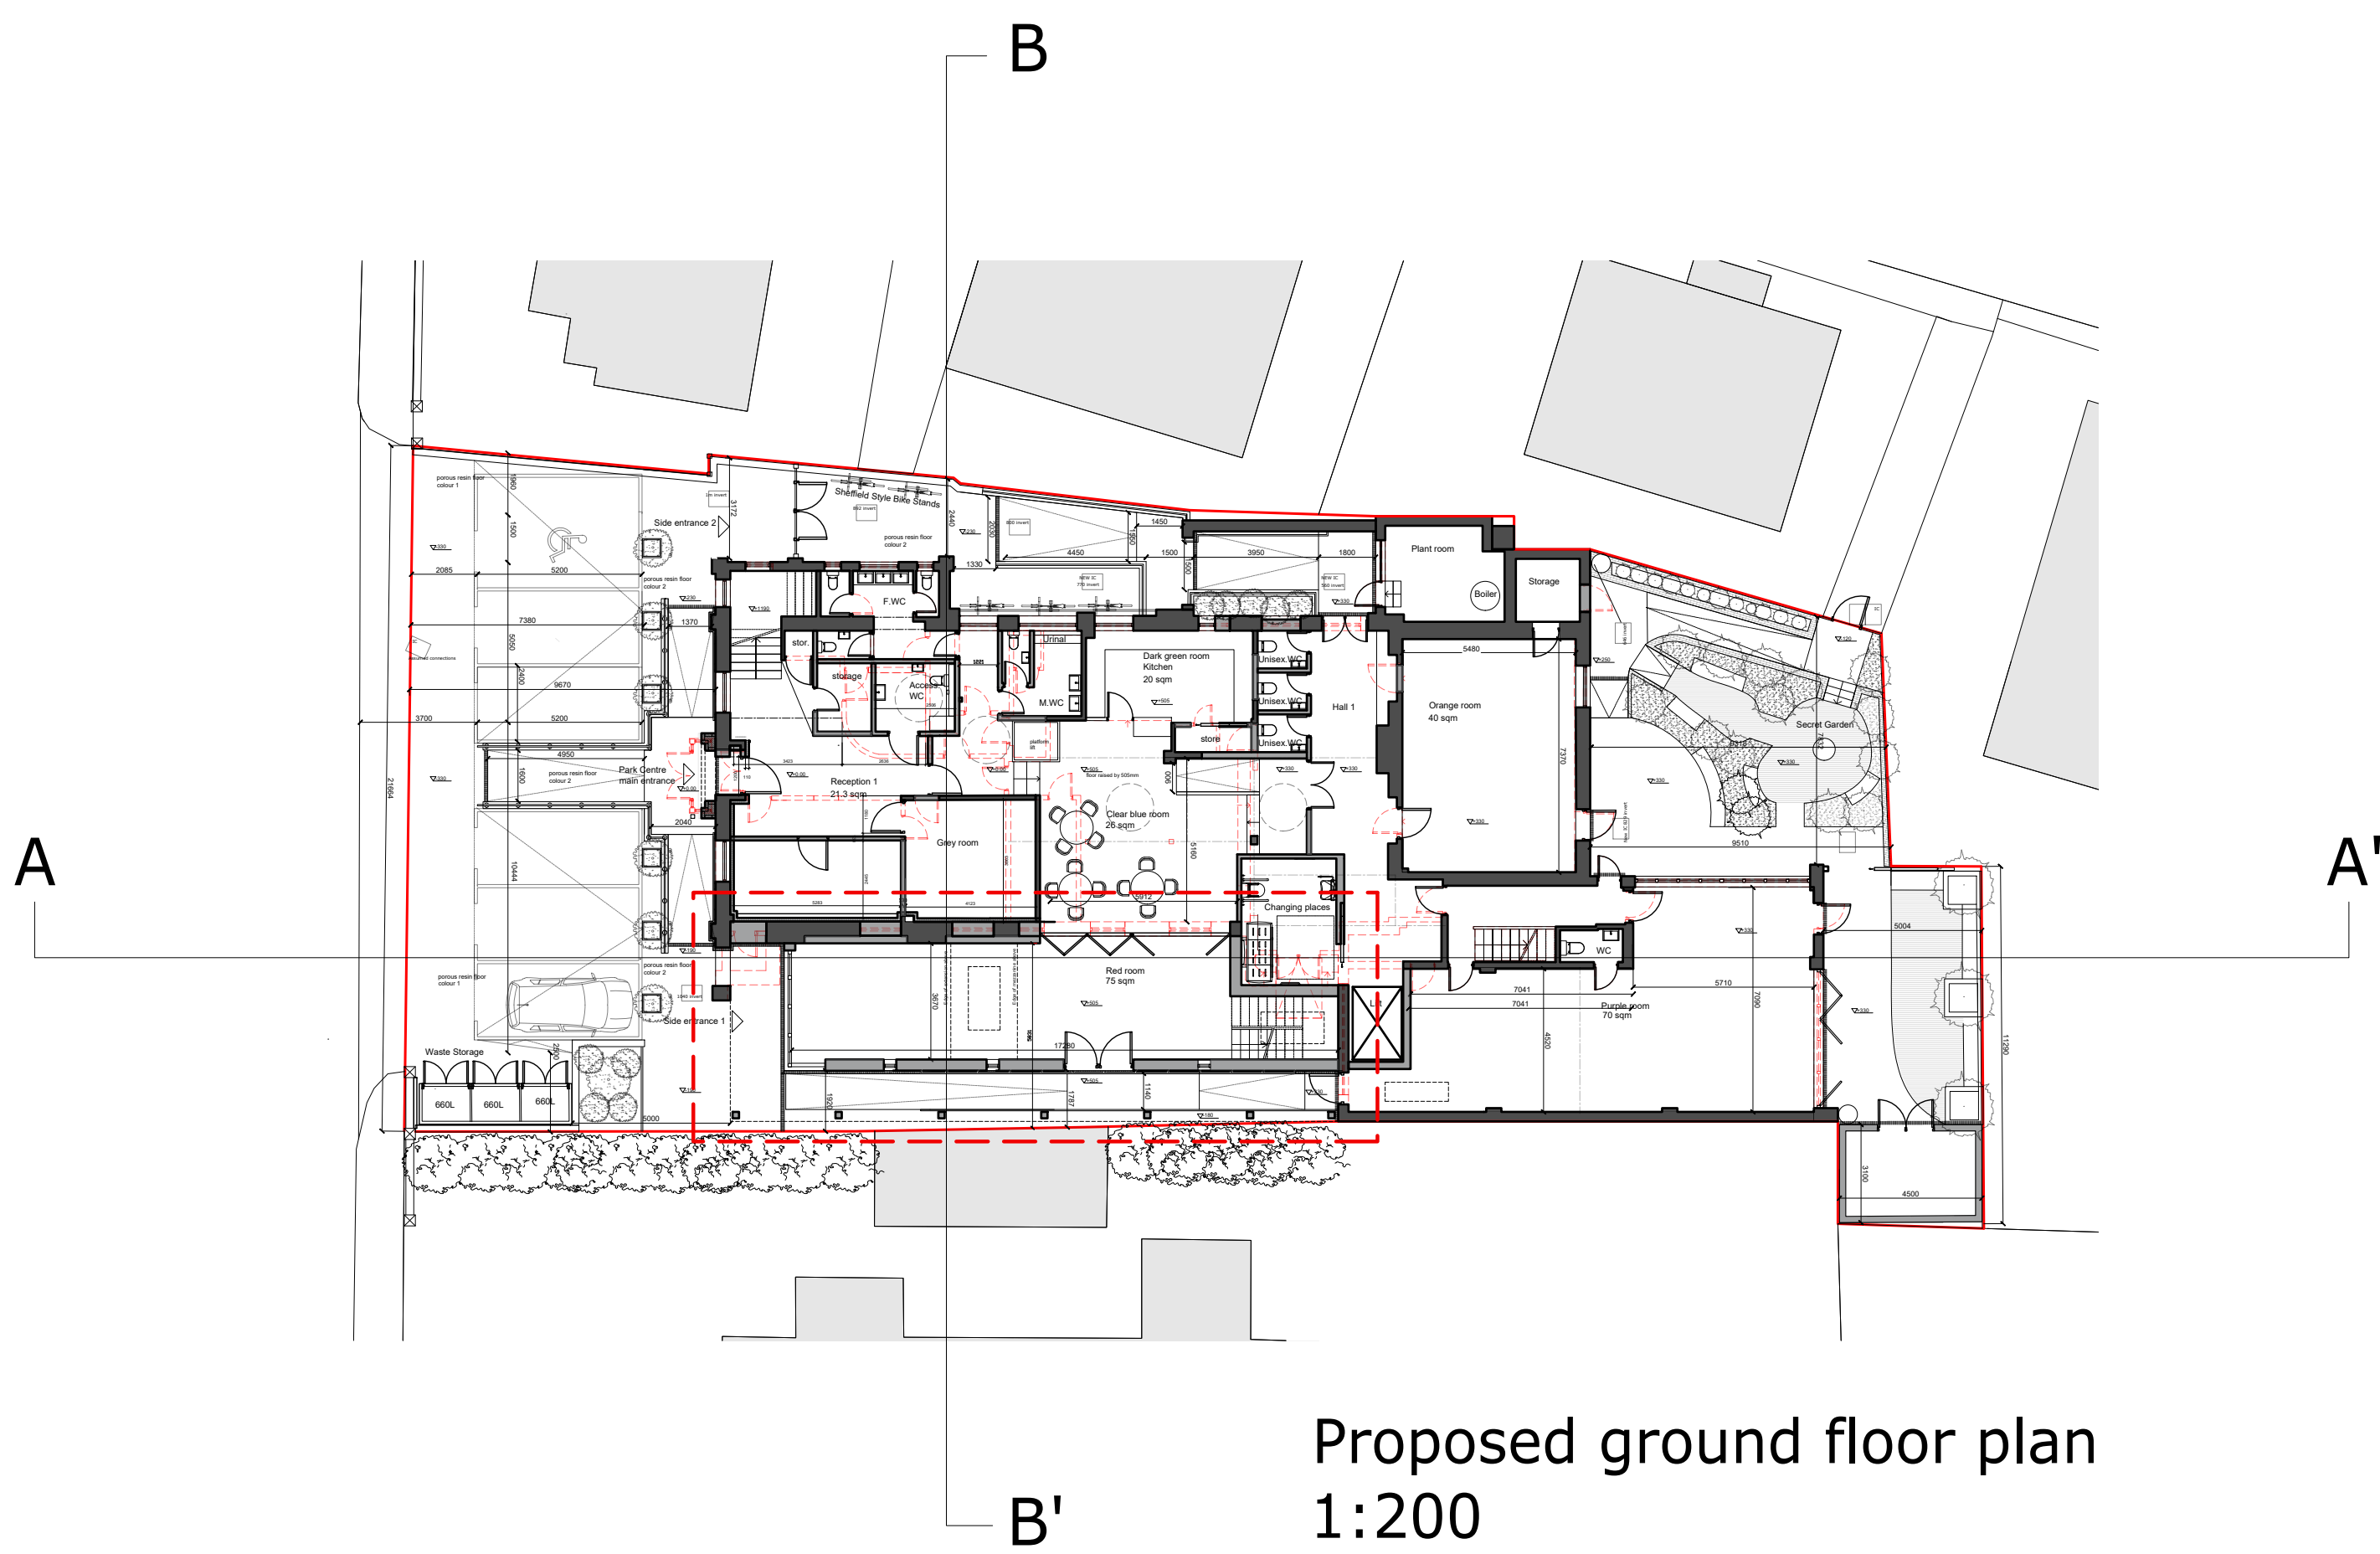

South (Front) Elevation 1:100

Contact Information		Unit 3, Tungsten Building, George Street, Portslade, Brighton, BN41 1RA		Tel: 01273 415 940 Email: Mark@grumittwademason.com	
					
Client Name Park Centre Burgess Hill CIO					
Address 60 Park Road, Burgess Hill RH15 8ET					
Drawing Title Proposed Sections					
Drawing Reference DT/PARKCENTRE60/11				Date 26/11/25	
Scale 1: 50		Paper A1		Drawn By DT	
		Revision 7		Direction	