


The Old Milking Parlour, The Street, Warninglid,
Haywards Heath, RH17 5TR

PLANNING

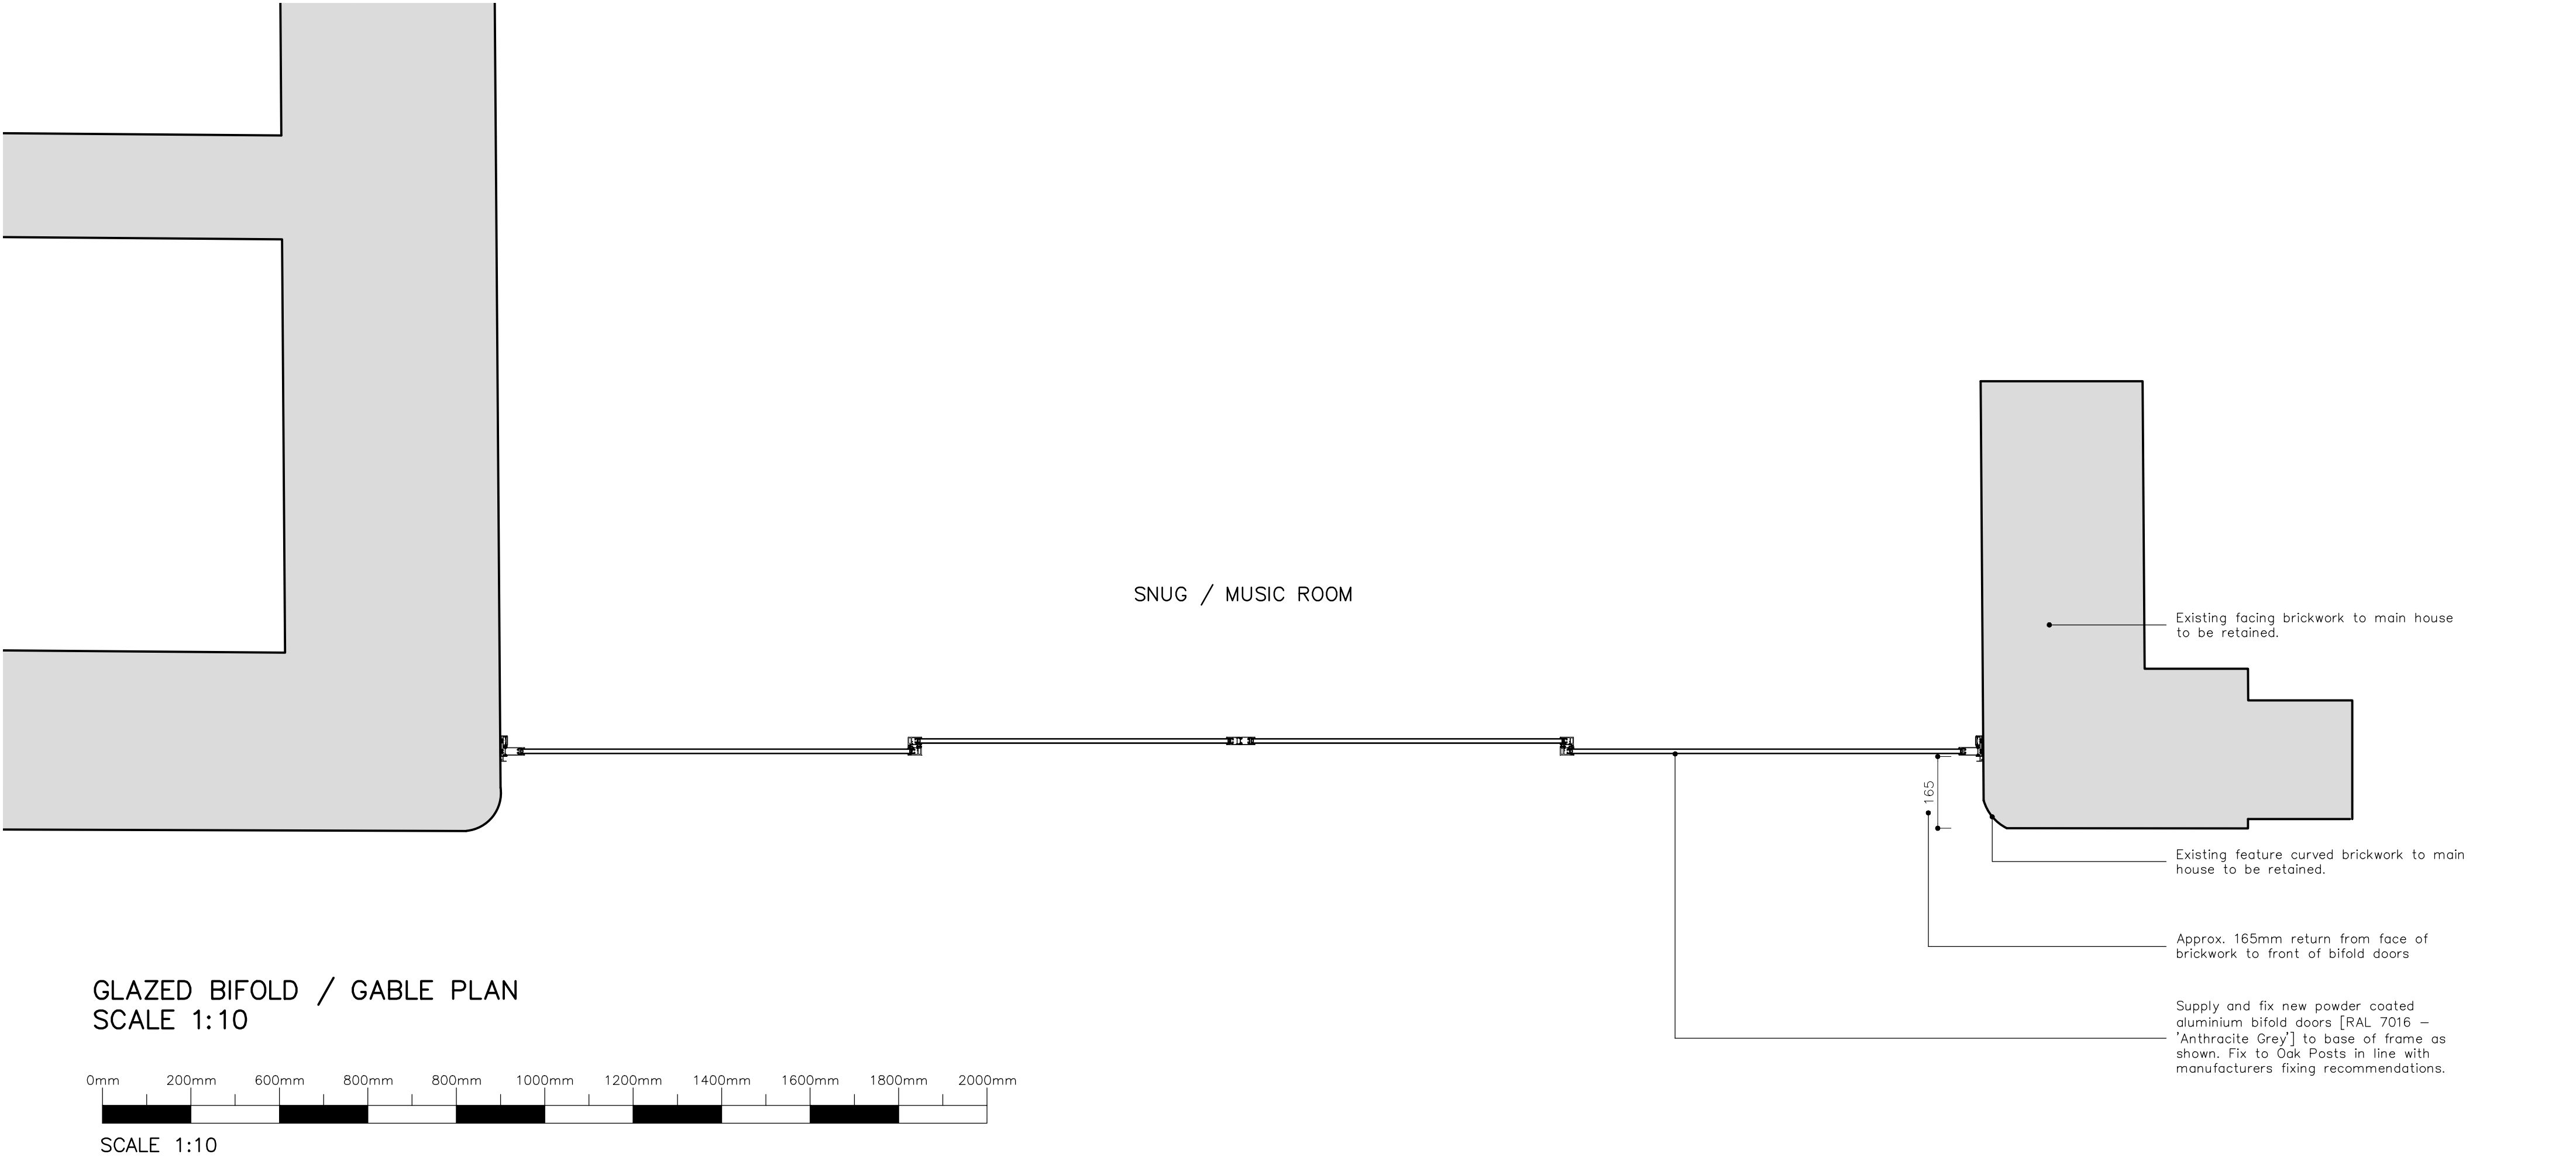

E	Omitted aluminium capping from face of beam following comments from Conservation Officer.	13/06/25	RM
D	Coloured existing timber beams & aluminium capping following comments from Conservation Officer.	10/06/25	RM
C	Drawings updated in line with client comments. Section detail added following comments from Conservation Officer issued 9th May 2025.	11/05/25	RM
B	Details updated in line with client comments issued 08/04/25.	04/04/25	RM
A	Colour to bifold doors & windows updated in line with client comments.	04/04/25	RM

Project	The Old Milking Parlour, The Street, Warninglid, Haywards Heath, RH17 5TR
Title	Planning Condition 4: Proposed Glazing & Door Details to Rear & Front Arches [Sheet 2 of 2]
Scale	1:10, 1:20 @ A1
Date	March 25
Drawn	RM
Checked	RM
Drawing No.	1522/25/PL.CON/10.03
Revision	E