



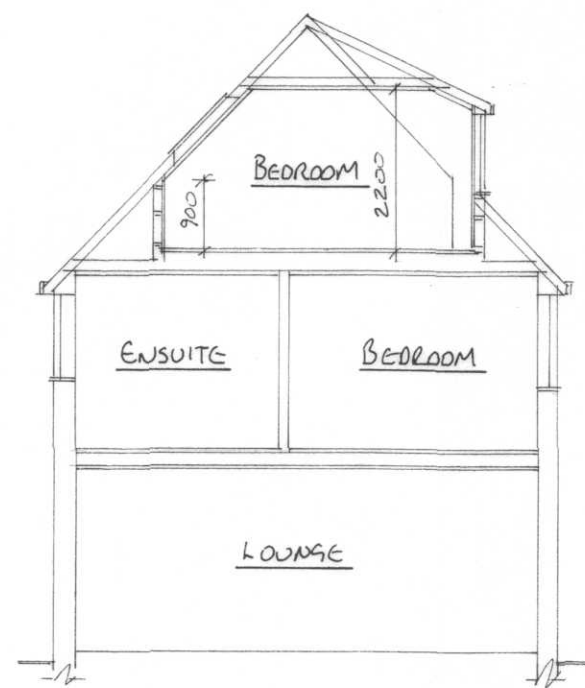


SECTION A-A

1:100

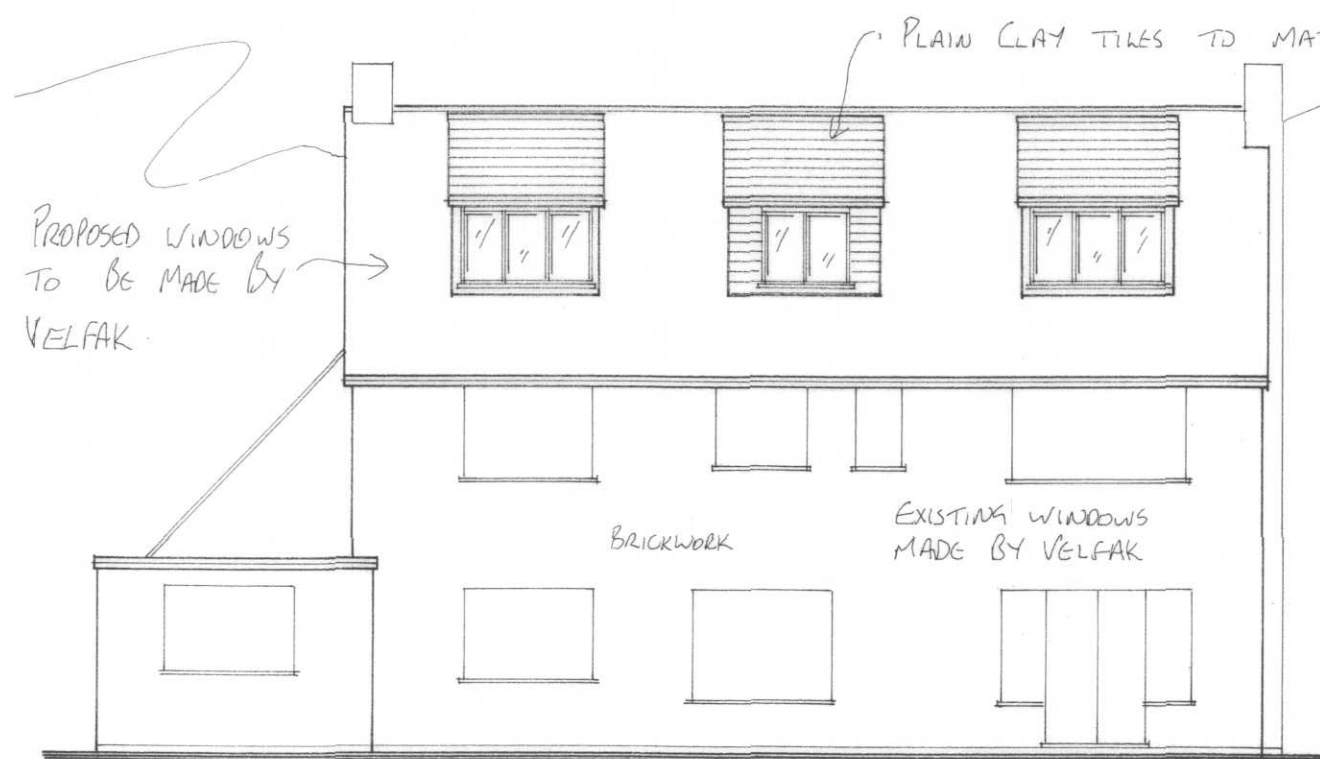


REAR ELEVATION

1:100

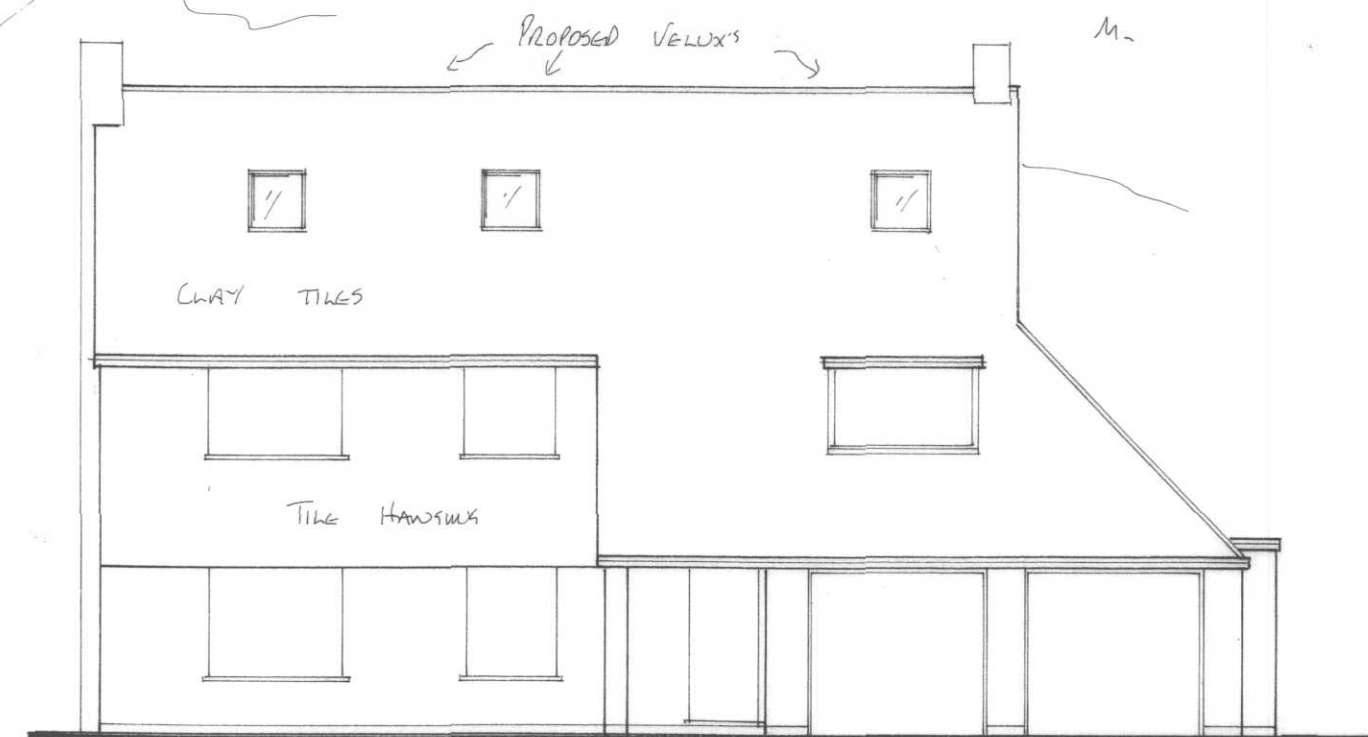


FRONT ELEVATION

1:100

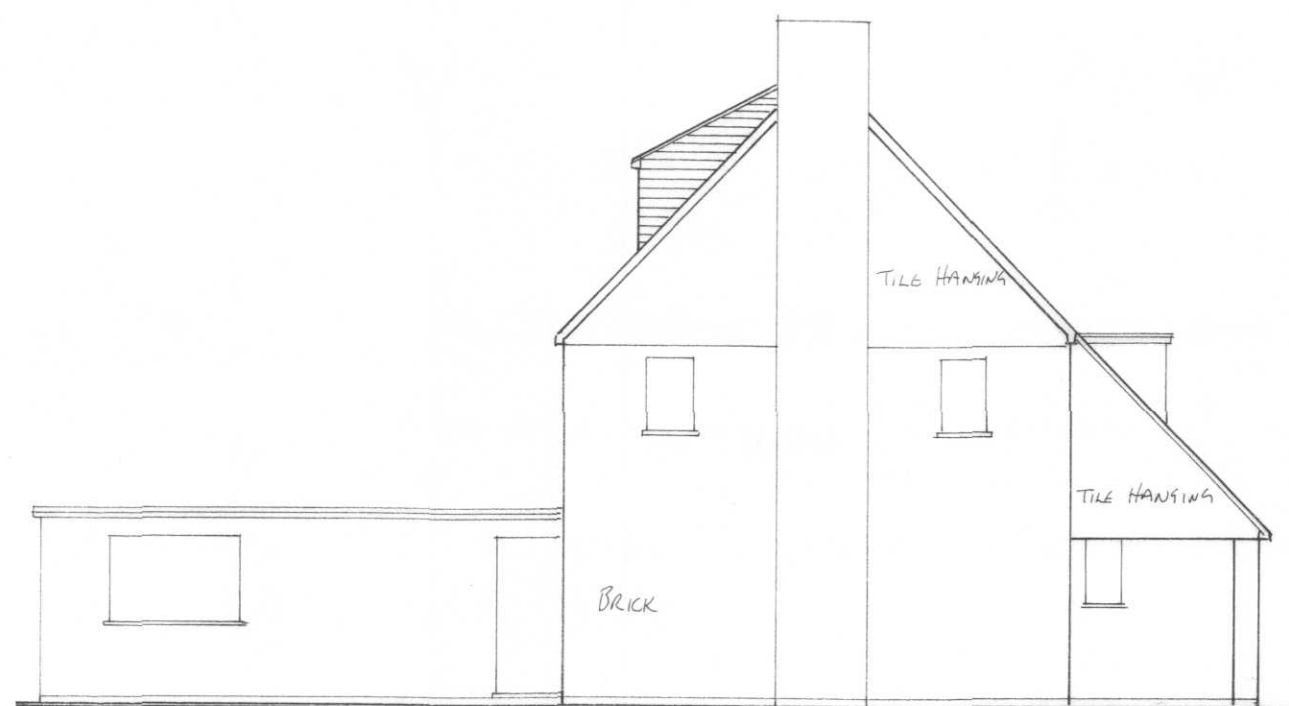


SIDE ELEVATION (SOUTH)

1:100

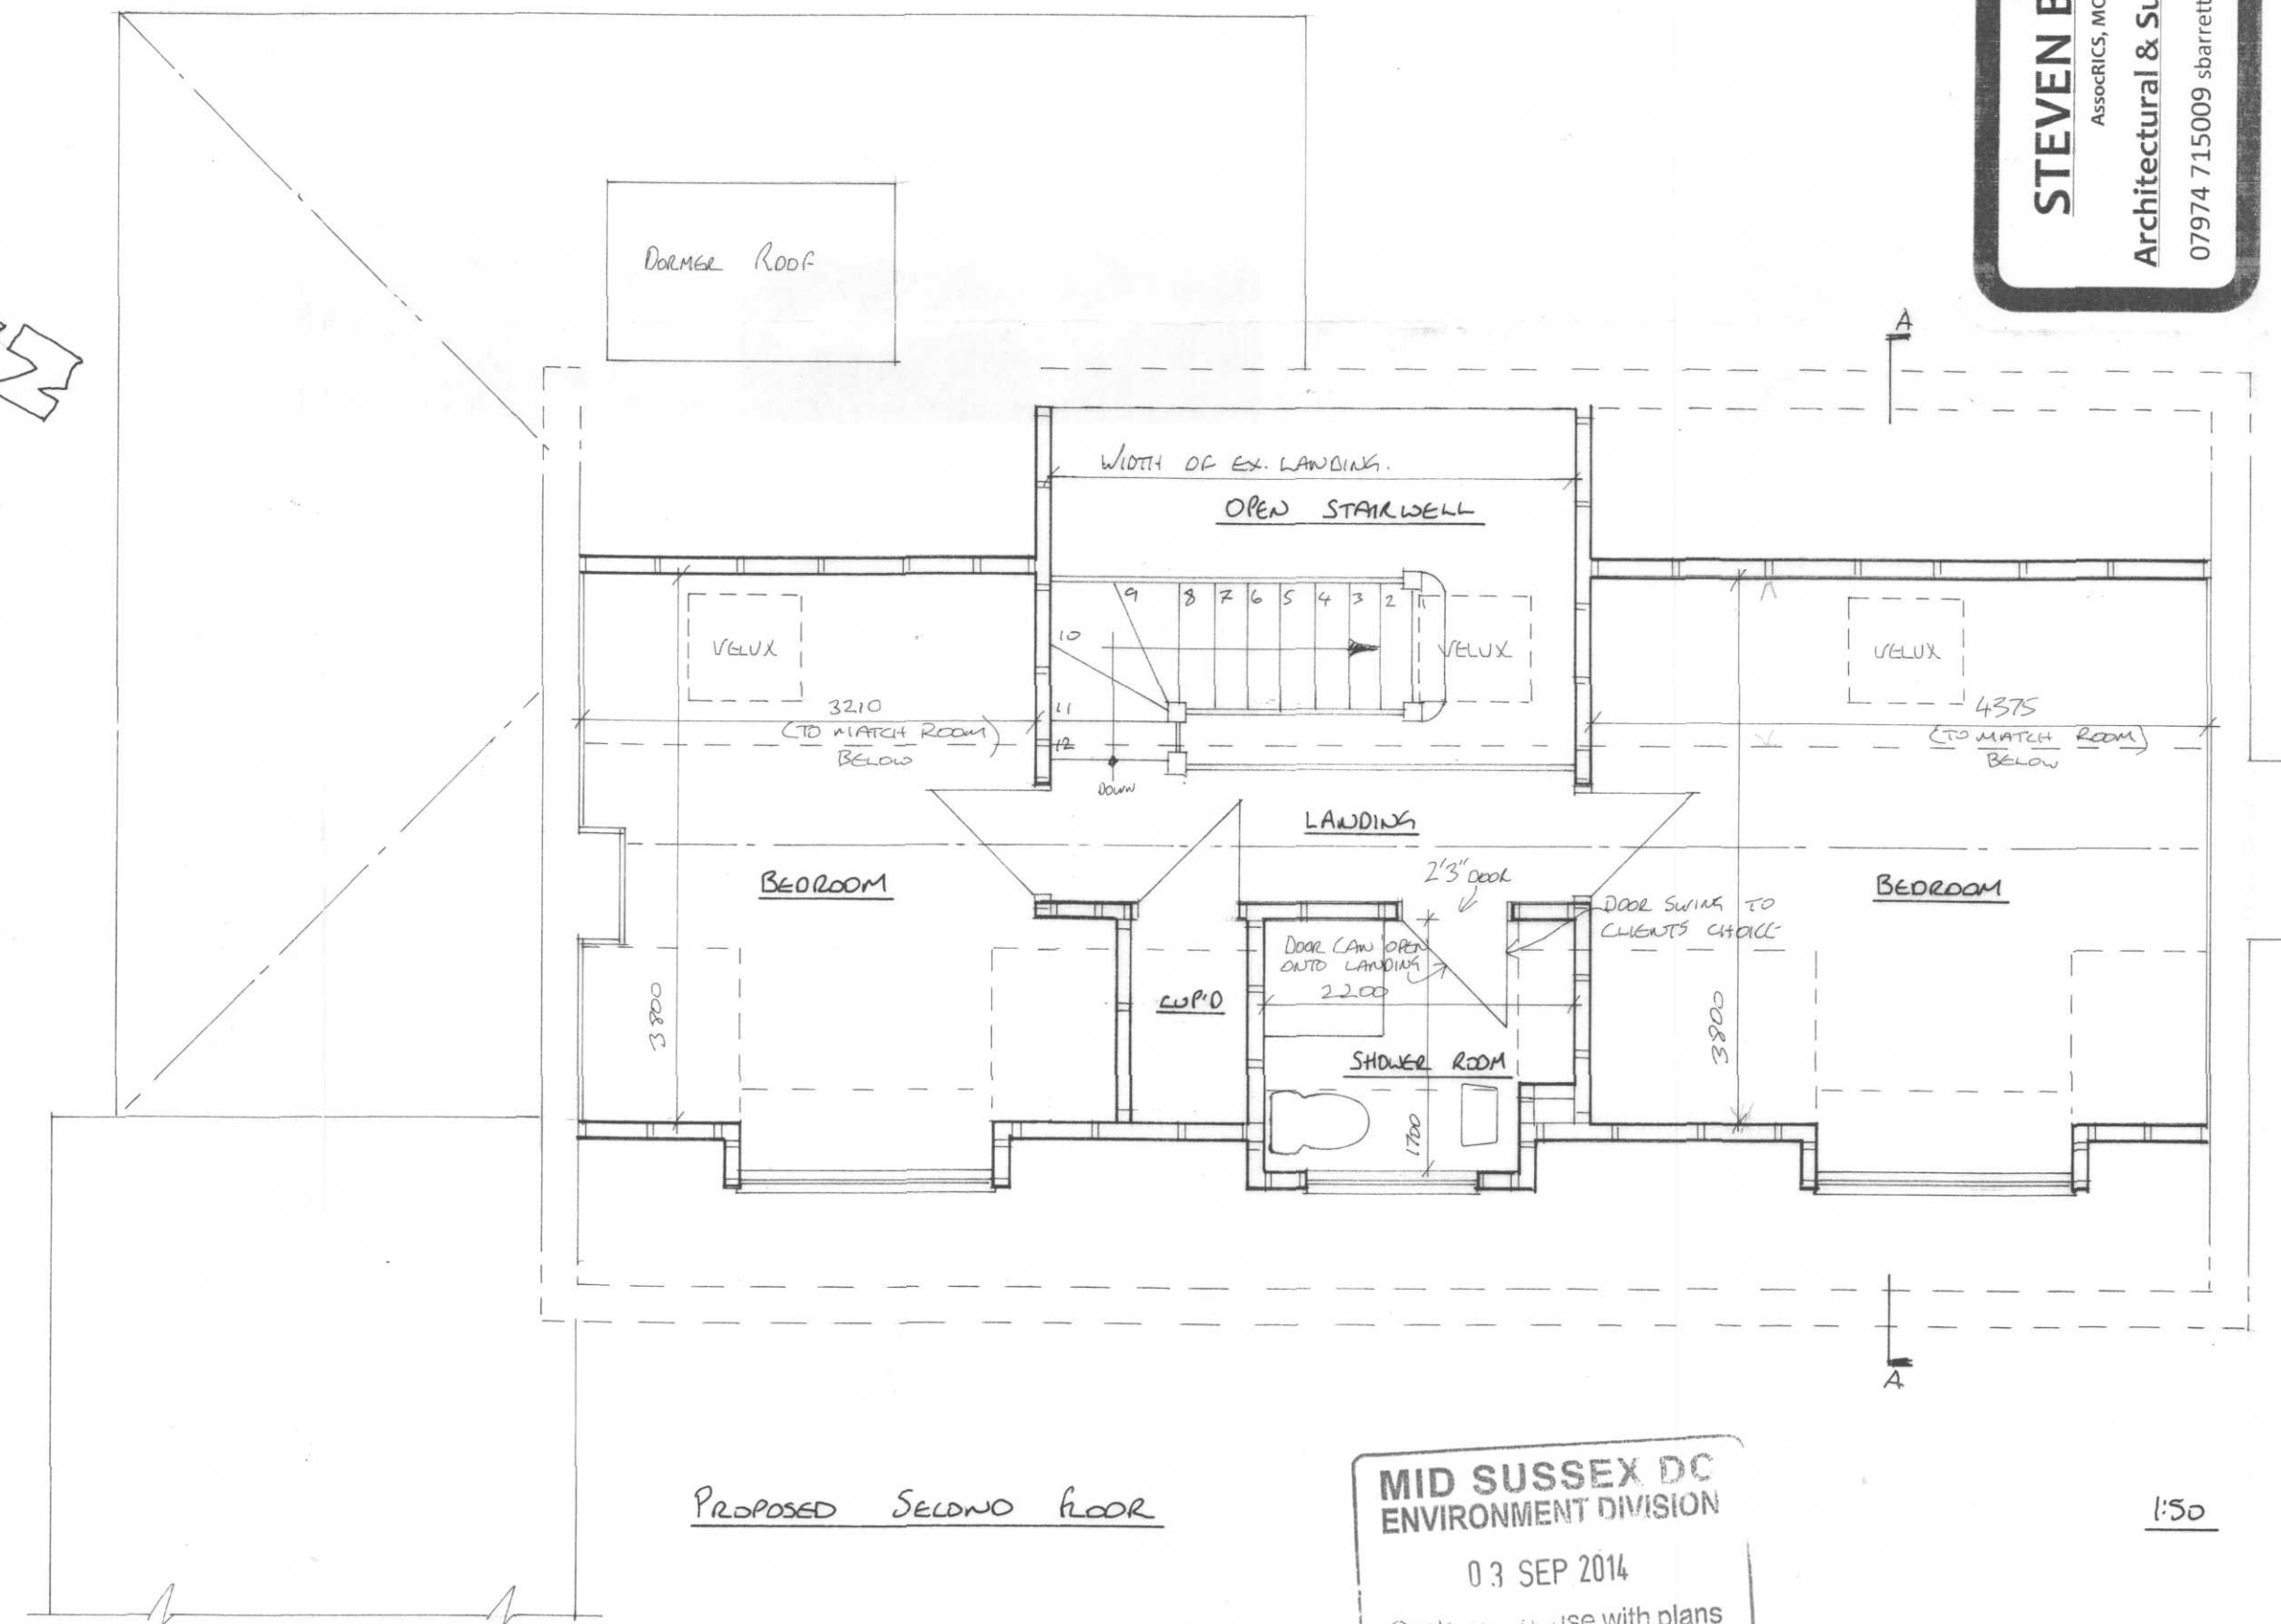

PROPOSED SECOND FLOOR

1:50

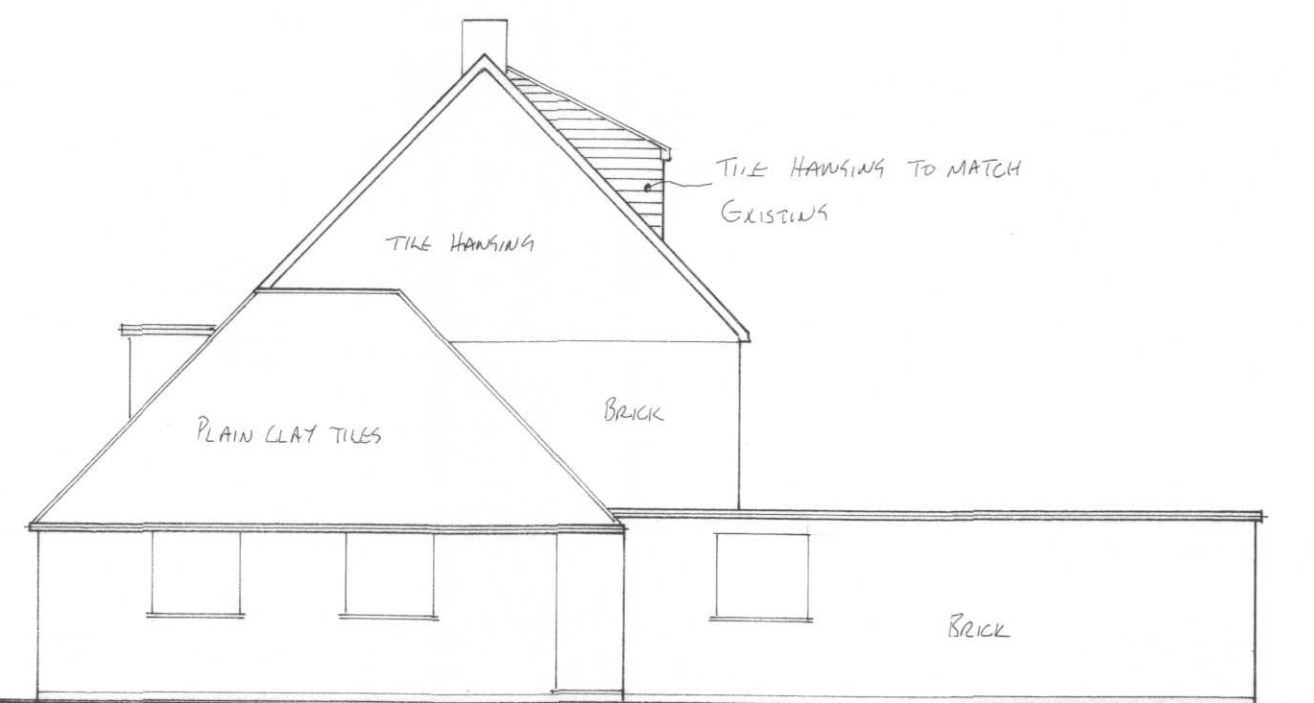

SIDE ELEVATION (NORTH)

1:100



Paddock End, Orchard Way, Warringlid

Date: Aug 2014.

Drwg No: SB / 14 / 248 / 2

Mr & Mrs Arpino

Amendment: A

Rooms in Roof

STEVEN BARRETT

AssocRICS, MCABE, MFPWS

Architectural & Surveying Services

07974 715009 sbarrettsurveying@yahoo.co.uk

MID SUSSEX DC
ENVIRONMENT DIVISION

03 SEP 2014

Scale per 10. use with plans