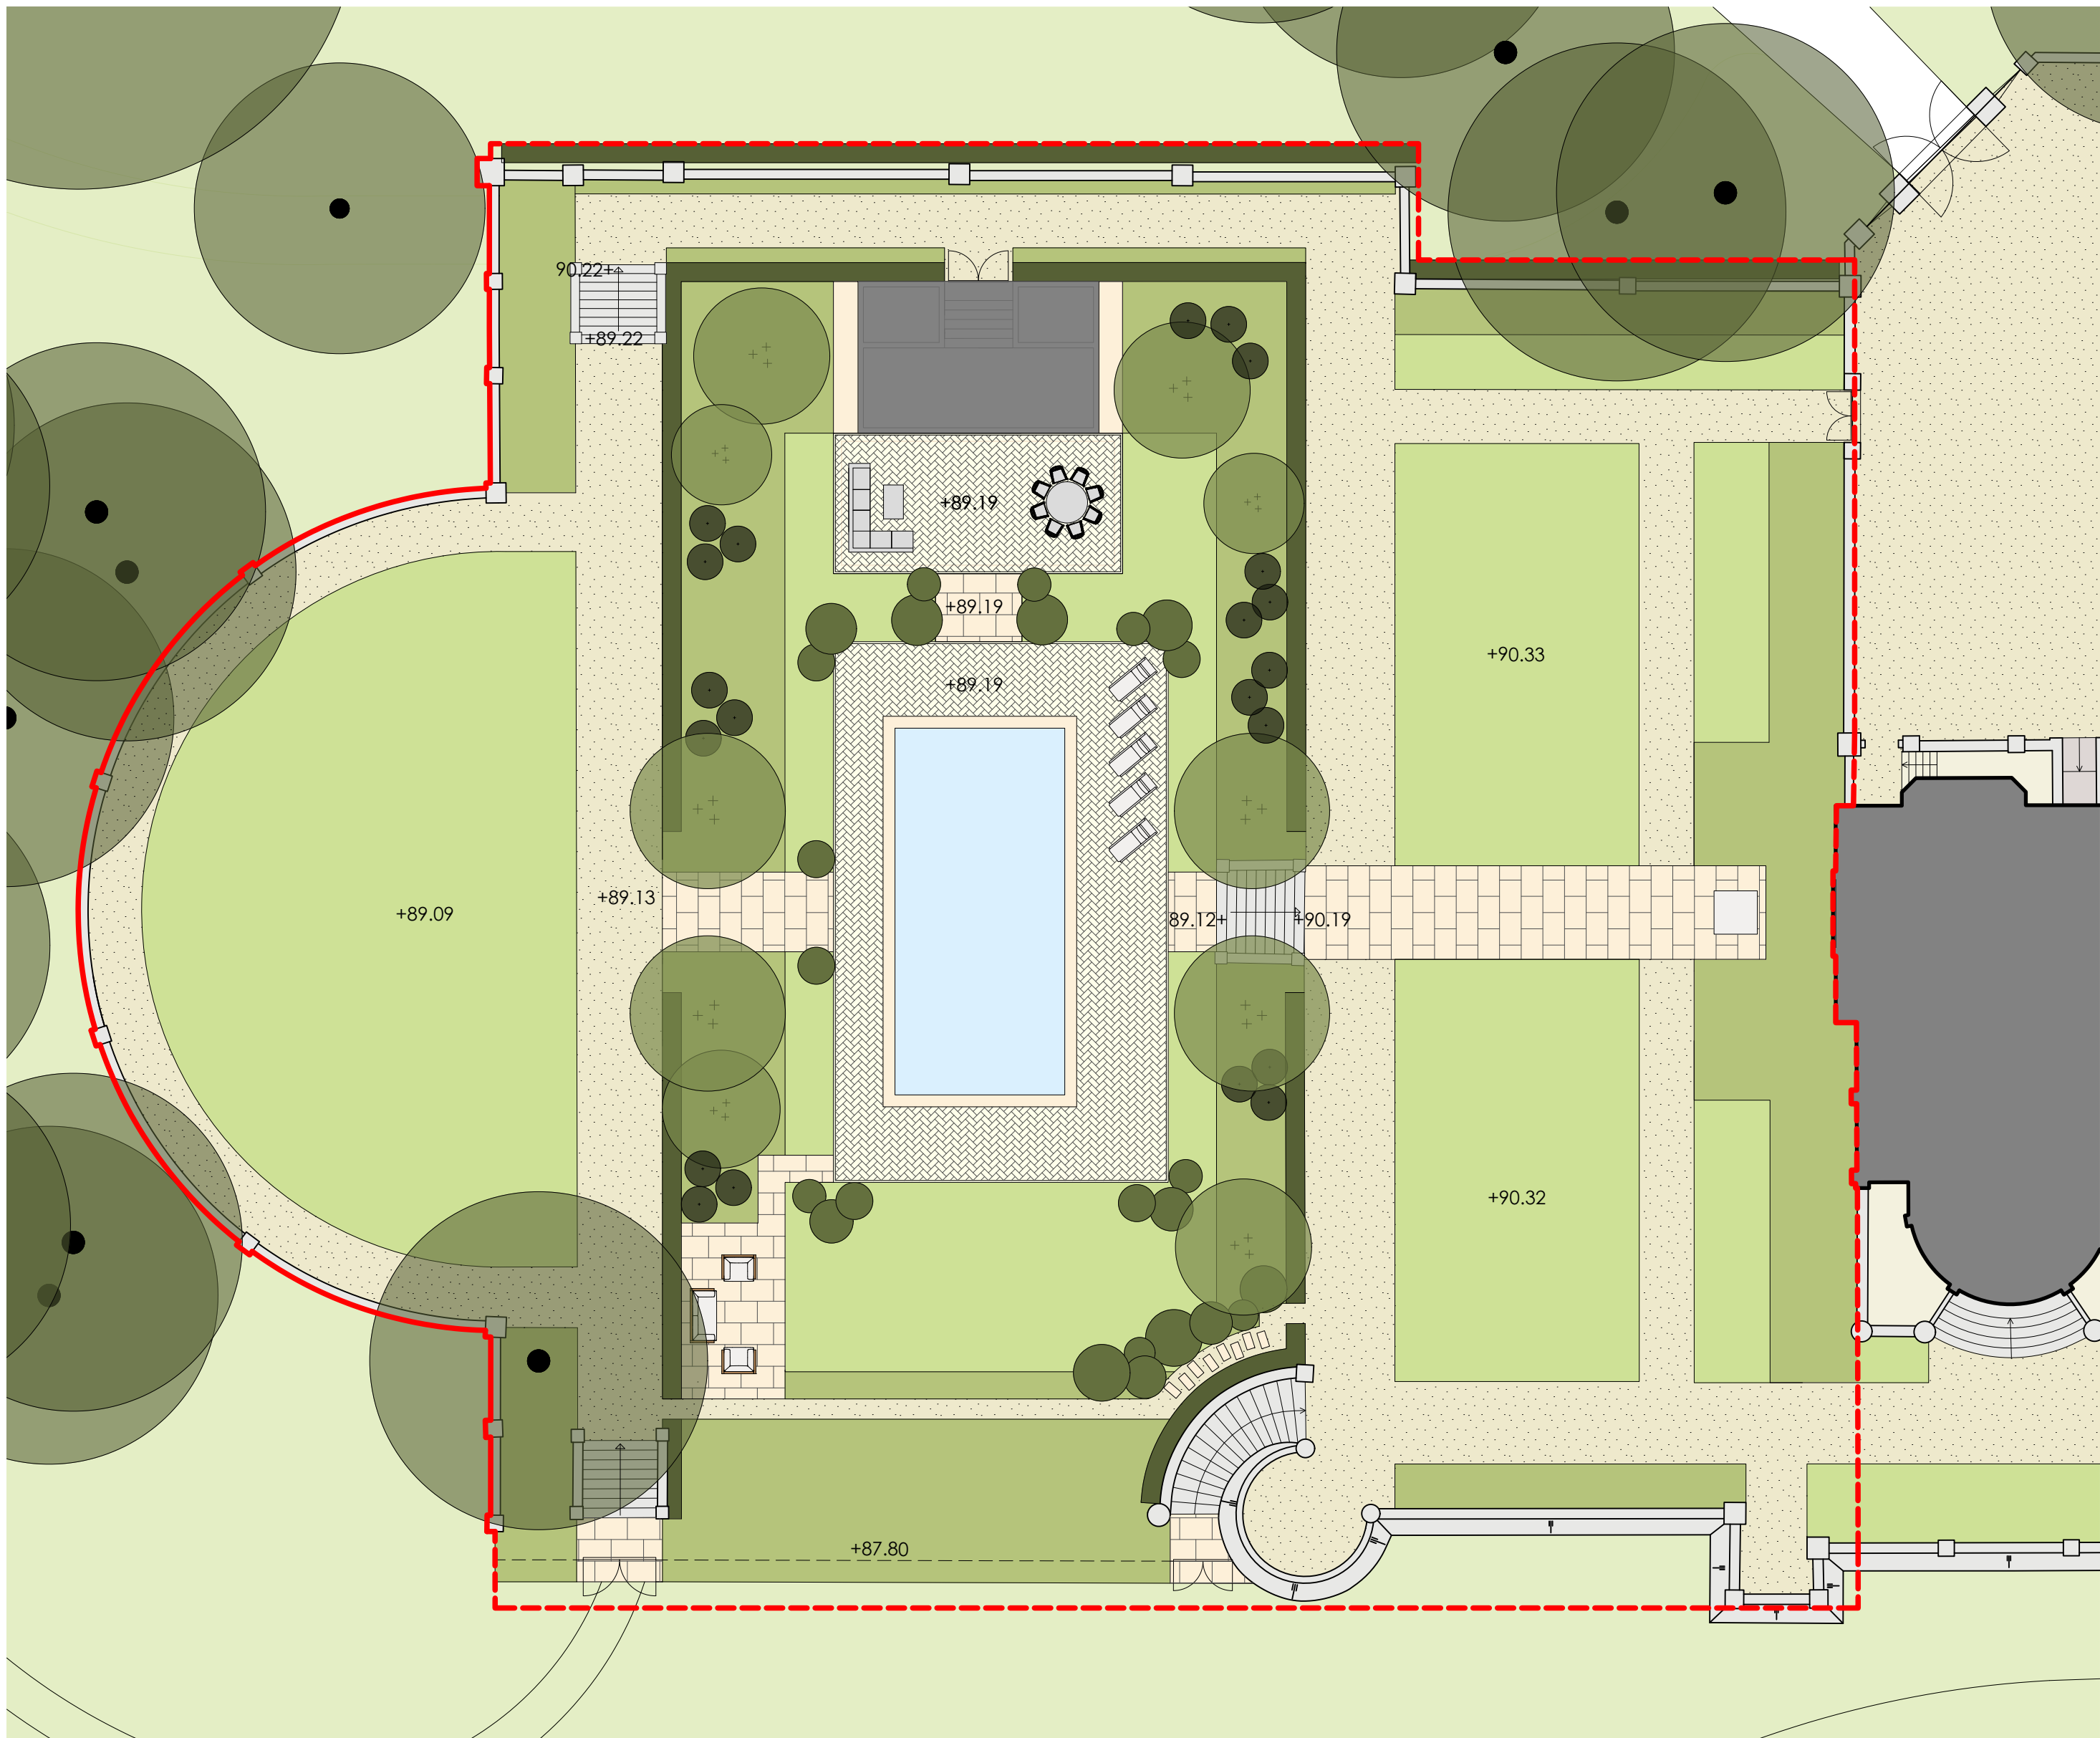
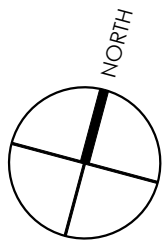


Plant List

Trees

Magnolia soulangeana 'Alba Superba' Multistem Tree 2-2.5mH
Parrotia persica Multistem Tree 2-2.5mH

Cupressus sempervirens

Various sizes: 2-4mH

Clipped Domes

Taxus baccata Rootball 80-90cmH, 3 per sqm

Shrubs

2L Phlomis fruticosa
2L Salvia 'Blue Spire'
2L Salvia officinalis 'Berggarten'
5L Teucrium fruticans
5L Hebe rakaiensis
5L Grevillea 'Canberra Gem'
5L Salvia rosmarinus
5L Hydrangea arborescens 'Strong Annabelle'
5L Rosa 'Silas Marner'
5L Rosa 'Emily Bronte'
10L Edgeworthia chrysantha 'Grandiflora'
10L Calycanthus 'Aphrodite'
10L Cotinus coggygia

Perennials


2L Salvia x sylvestris 'Mainacht' 5 per sqm
2L Nepeta x faassenii 'Purrsian Blue' 7 per sqm
2L Geranium 'Rozanne' 4 per sqm
2L Gaura lindheimeri 'Whirling Butterflies' 5 per sqm
2L Libertia grandiflora 5 per sqm
2L Sesleria autumnalis 5 per sqm
2L Stachys byzantina 6 per sqm
2L Aloysia citrodora 3 per sqm
2L Verbena officinalis 'Bampton' 4 per sqm
2L Iris 'Jane Phillips' 7 per sqm
2L Anemone hupehensis var. japonica 'Splendens' 6 per sqm
2L Amsonia hubrichtii 5 per sqm
2L Polystichum setiferum 3 per sqm
9cm Epimedium x versicolor 'Sulphureum' 7 per sqm

GENERAL NOTES.


This drawing remains the copyright of Andy Sturgeon Garden Design Limited.
All dimensions to be checked prior to commencement of any works,
and/or preparation of any shop drawings on site.
Any dimensional discrepancies and alterations to be referred to the designer.

DO NOT SCALE FROM THIS DRAWING.


Landscape Key

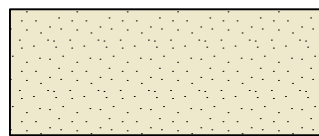


Loose Gravel

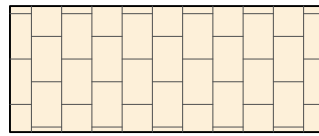

Sandstone Paving

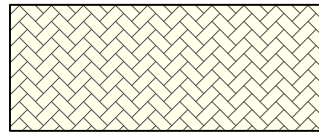

Limestone Setts

 

Swimming Pool




Planting Proposed



Hedge Proposed




Mown Grass

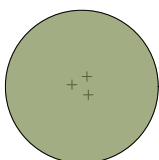

Tree Proposed



Cupressus sempervirens
Proposed

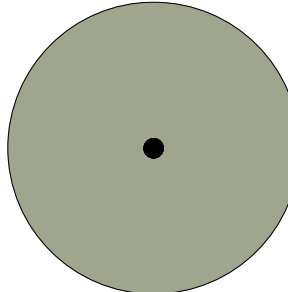

Tree Existing



Topiary Domes

+89.09

Level Existing



Extents of area for
planning submission

P01 10.03.26 First Issue - Draft for Planning

LC ARL AS

Iss Date Issue notes

Drawn By Checked By



ANDYSTURGEONDESIGN

7 Marlborough Place, Brighton BN1 1UB
Tel: 01273 672575 info@andysturgeon.com www.andysturgeon.com

project no. drawing no. issue

863 _P_00_006

P01

client Moreton Investments_Michael & Sarah Blencowe

project Wykehurst Place

drawing Soft Landscape Plan - Planning

scale 1:200@A1