


MID SUSSEX DC

- 8.100 7003

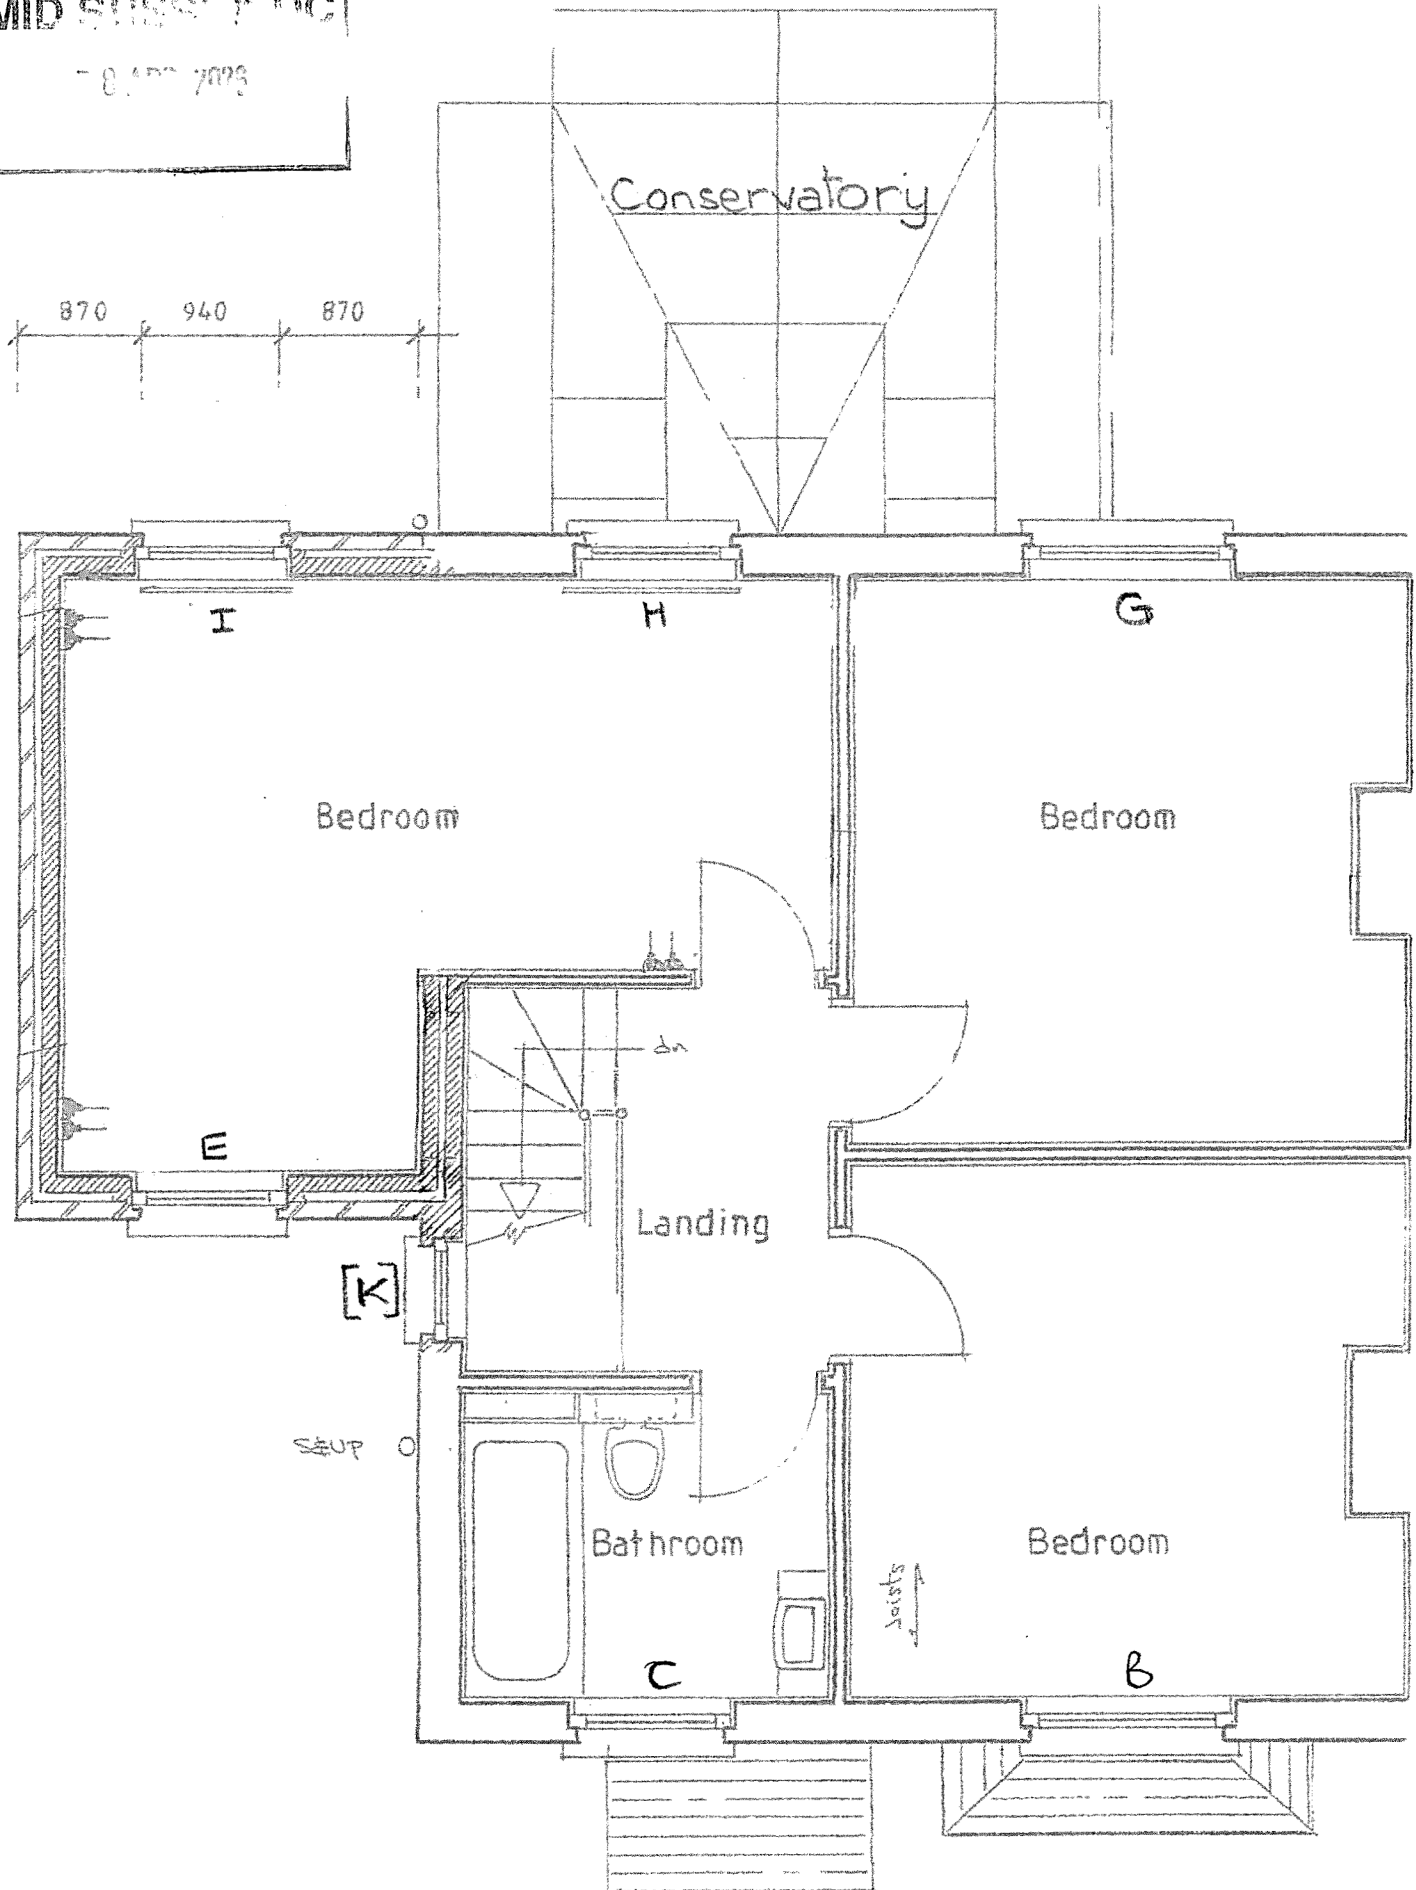

First Floor Plan 1:50